
SPECIFICATIONS

ROOF TILES TO MATCH EXISTING


NEW SMOOTH RENDER /PAINTED FINISH

DOORS AND WINDOWS TO MATCH EXISTIN

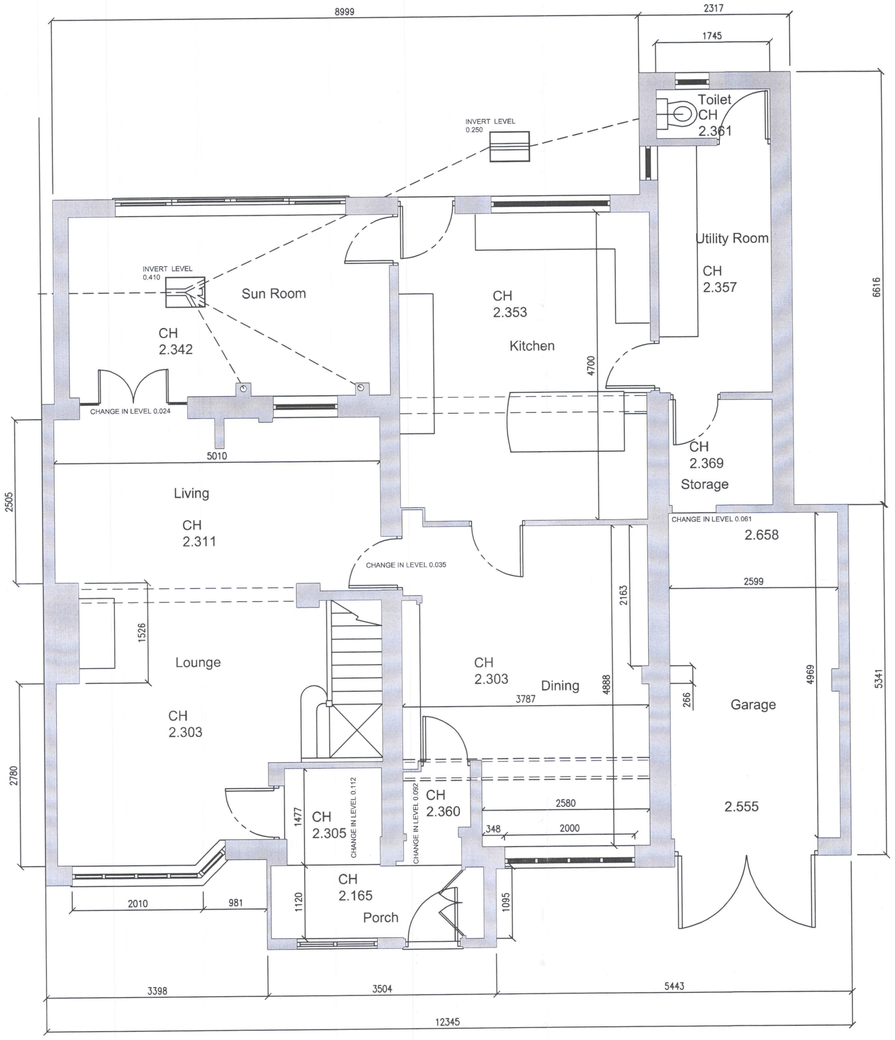


EXISTING GROUND FLOOR PLAN

Scale 1:50

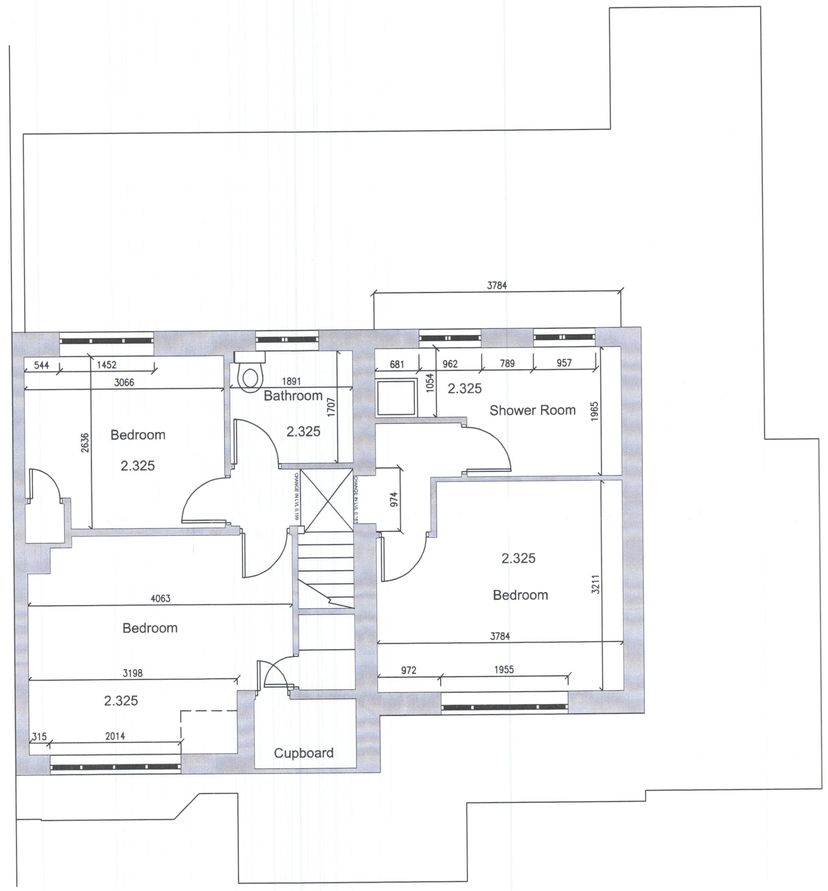

EXISTING FIRST FLOOR PLAN

Scale 1:50

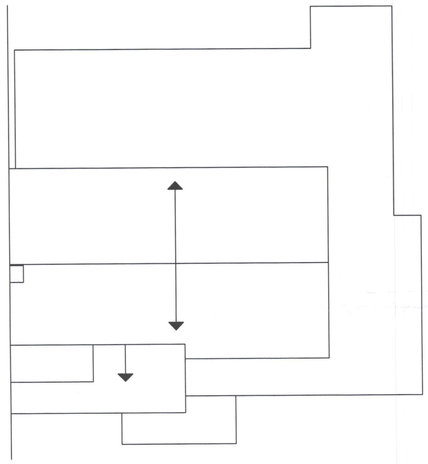

Roof Plan Existing

Scale 1:100

0 0.5m 1m 1.5m 2m 2.5m 3m 3.5m 4m 4.5m 5m

Scale Bar

General Notes:

Do not scale from this drawing – use figured dimensions only. Unless otherwise noted all dimensions are given in millimetres.

All dimensions must be verified on site before the commencement of work or the fabrication of any item. Any discrepancies must be reported to the Architect.

© Copyright EDR ARCHITECTURE.

E.D.R. ARCHITECTURE
ARCHITECTURAL DESIGNERS &
DEVELOPMENT CONSULTANTS
RESIDENTIAL & COMMERCIAL
31 HOLLY WALK. HARPENDEN
HERTS. AL5 5RG.
Tel: 01582 765008
Mob: 07929 563431
Email: edreeves@freeuk.com

description:
DEMOLISH EXISTING PORCH. REPLACE WITH NEW WITH PITCHED TILED ROOF OVER. ALSO PART 2 STOREY SIDE AND REAR EXTENSION WITH INTERNAL ALTERATIONS AND NEW LANTERN ROOFLIGHT TO EXISTING REAR EXTENSION.
AT: LITTLE GARTH, STANDHILL ROAD. HITCHIN, HERTS. SG4 9AF
FOR: MR & MRS M. ROE.

scale: 1:50 1:100 | SITE LOCATION PLAN SCALE 1:1250 ATTACHED.

drawn by: E. D. Reeves. | date:03/4/2018

drawing no. EDR–100–001PL
EXISTING PLANS

SHEET 1 OF 4

ammendments: