
SPECIFICATIONS


ROOF TILES TO MATCH EXISTING

NEW SMOOTH RENDER /PAINTED FINISH


DOORS AND WINDOWS TO MATCH EXISTING

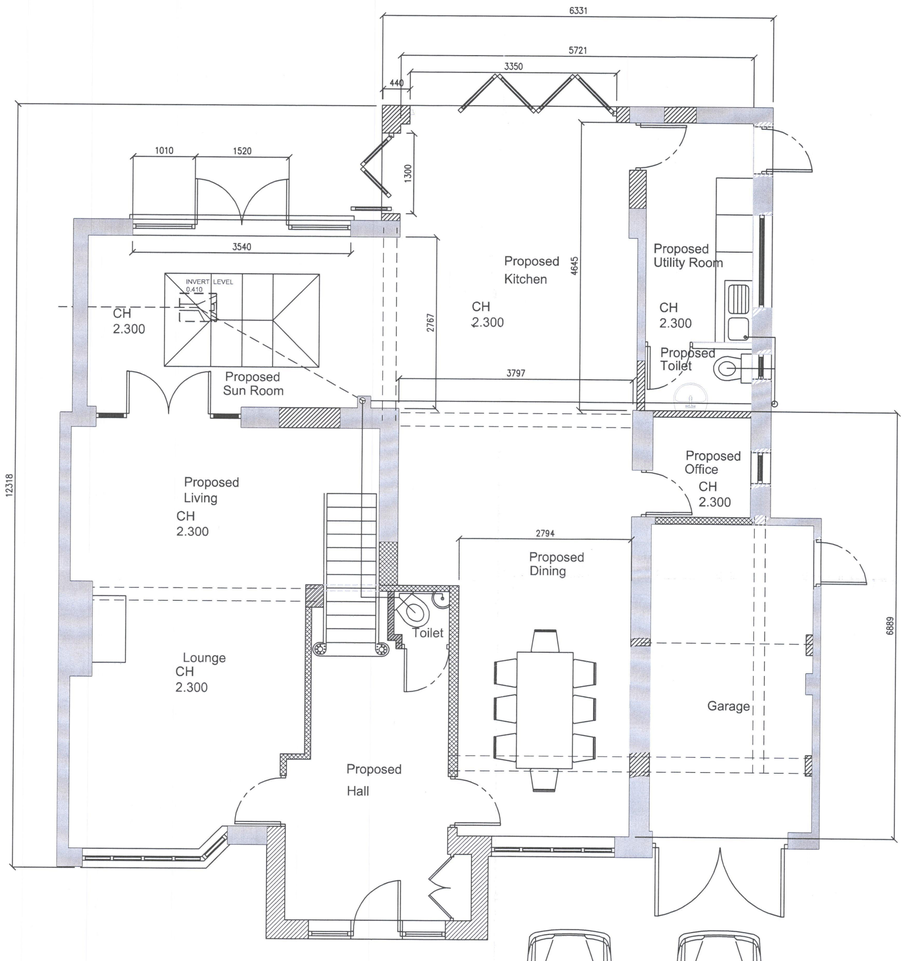

PROPOSED GROUND FLOOR PLAN

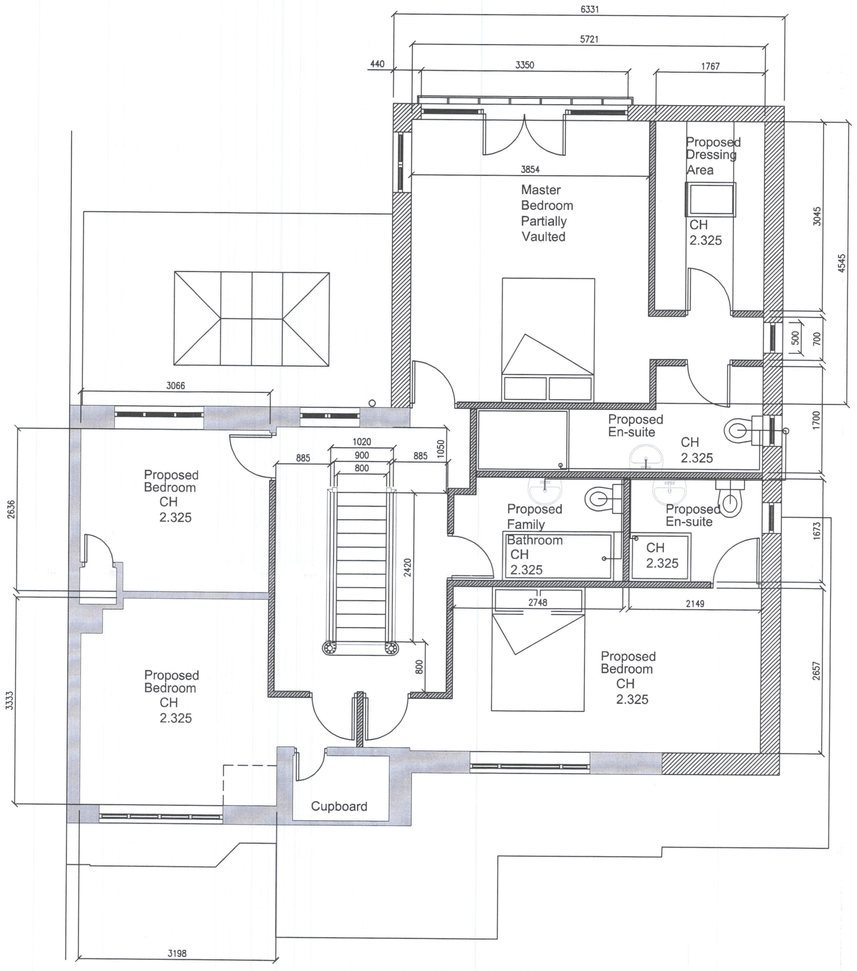

PROPOSED FIRST FLOOR PLAN

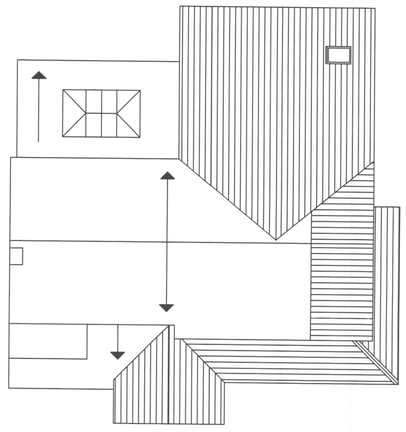

Roof Plan Proposed
Scale 1:100

0 0,5m 1m 1,5m 2m 2,5m 3m 3,5m 4m 4,5m 5m

Scale Bar

0 0,5m 1m 1,5m 2m 2,5m 3m 3,5m 4m 4,5m 5m

Scale Bar



E.D.R. ARCHITECTURE
ARCHITECTURAL DESIGNERS & DEVELOPMENT CONSULTANTS
RESIDENTIAL & COMMERCIAL
31 HOLLY WALK. HARPENDEN
HERTS. AL5 5RG.
Tel: 01582 765008
Mob: 07929 563431
Email: edreeves@freeuk.com

General Notes:

Do not scale from this drawing – use figured dimensions only. Unless otherwise noted all dimensions are given in millimetres.

All dimensions must be verified on site before the commencement of work or the fabrication of any item. Any discrepancies must be reported to the Architect.

© Copyright EDR ARCHITECTURE.

description:
DEMOLISH EXISTING PORCH. REPLACE WITH NEW WITH PITCHED TILED ROOF OVER. ALSO PART 2 STOREY SIDE AND REAR EXTENSION WITH INTERNAL ALTERATIONS AND NEW LANTERN ROOFLIGHT TO EXISTING REAR EXTENSION.
AT: LITTLE GARTH, STANDHILL ROAD. HITCHIN, HERTS. SG4 9AF
FOR: MR & MRS M. ROE.

scale: 1:50 1:100 | SITE LOCATION PLAN SCALE 1:1250 ATTACHED.

drawn by: E. D. Reeves. | date:03/4/2018

drawing no. EDR–100–003PL

PROPOSED PLANS

SHEET 3 OF 4

ammendments:

N.H.D.C 18 APR 2018