

51 OLD HALE WAY - HITCHIN - HERTS Existing elevations scale 1:100 date DEC' 2017
drawing no. HM-17498-04 (A3 sheet)

0 1 2 3 4 5 6 7 8 9 10
METRES (1:100)


N.H.D.C
18 APR 2018

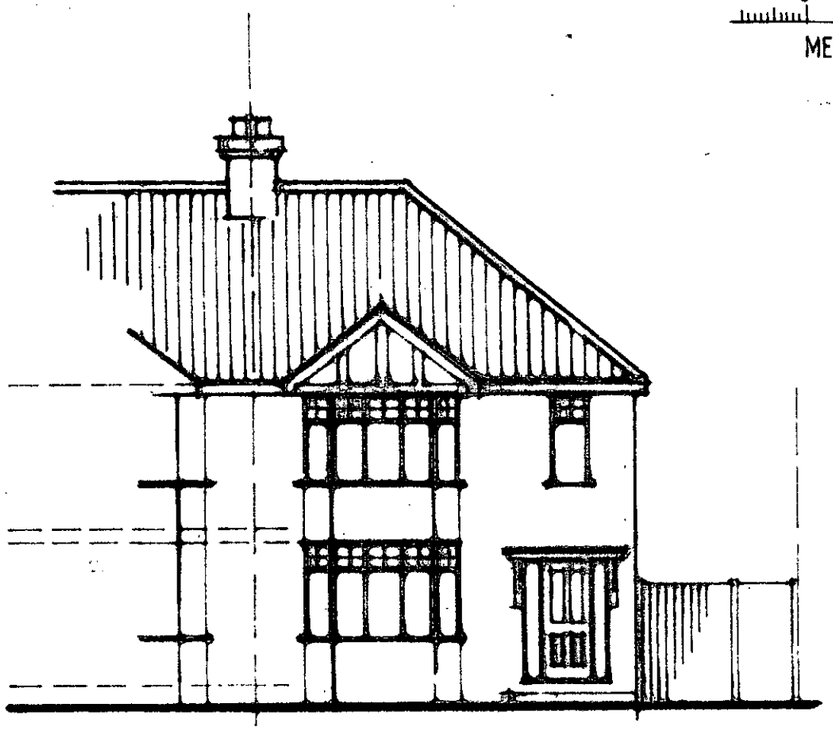


front

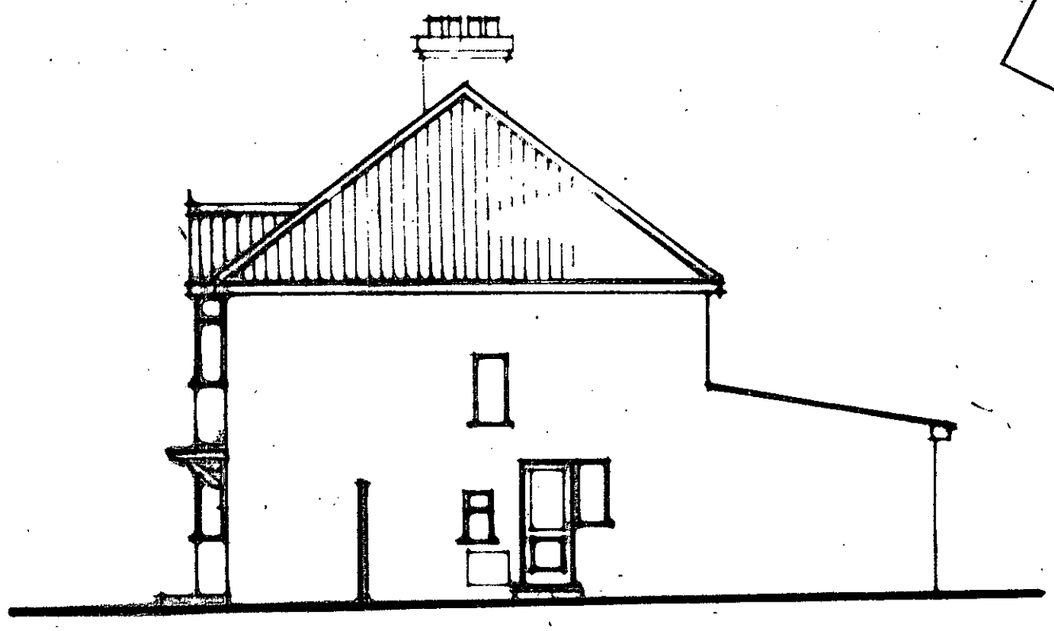

side

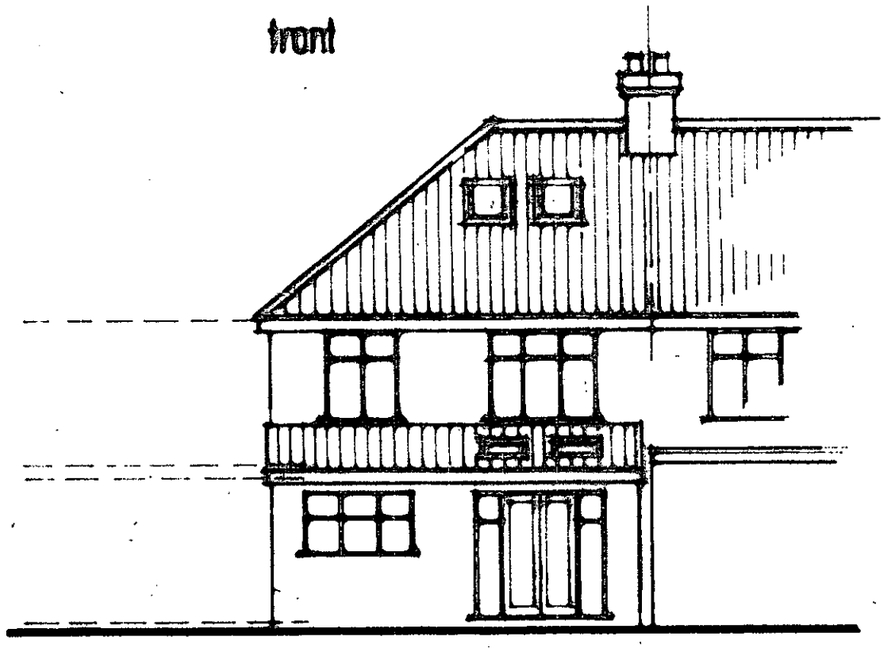

rear

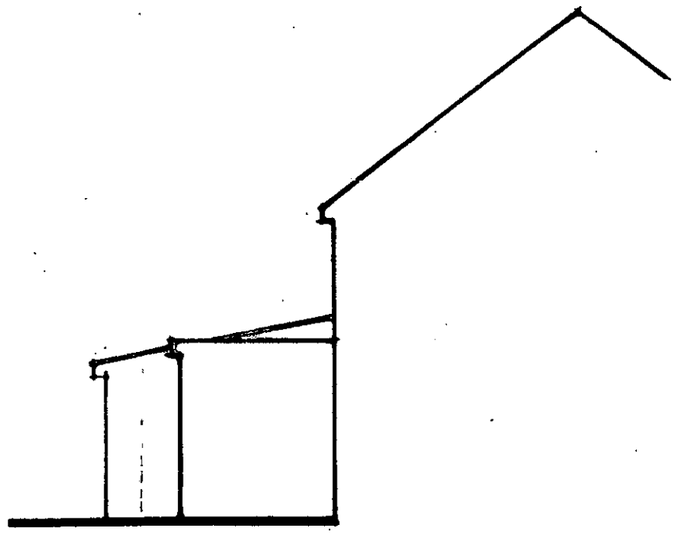

side