
51 OLD HALE WAY - HITCHIN - HERTS. Existing floor plans scale 1:50 date DEC'2017
drawing no. HM-17498-03 (A3 sheet)

0 1 2 3 4 5
METRES (1:50)

N.H.D.C
18 APR 2018

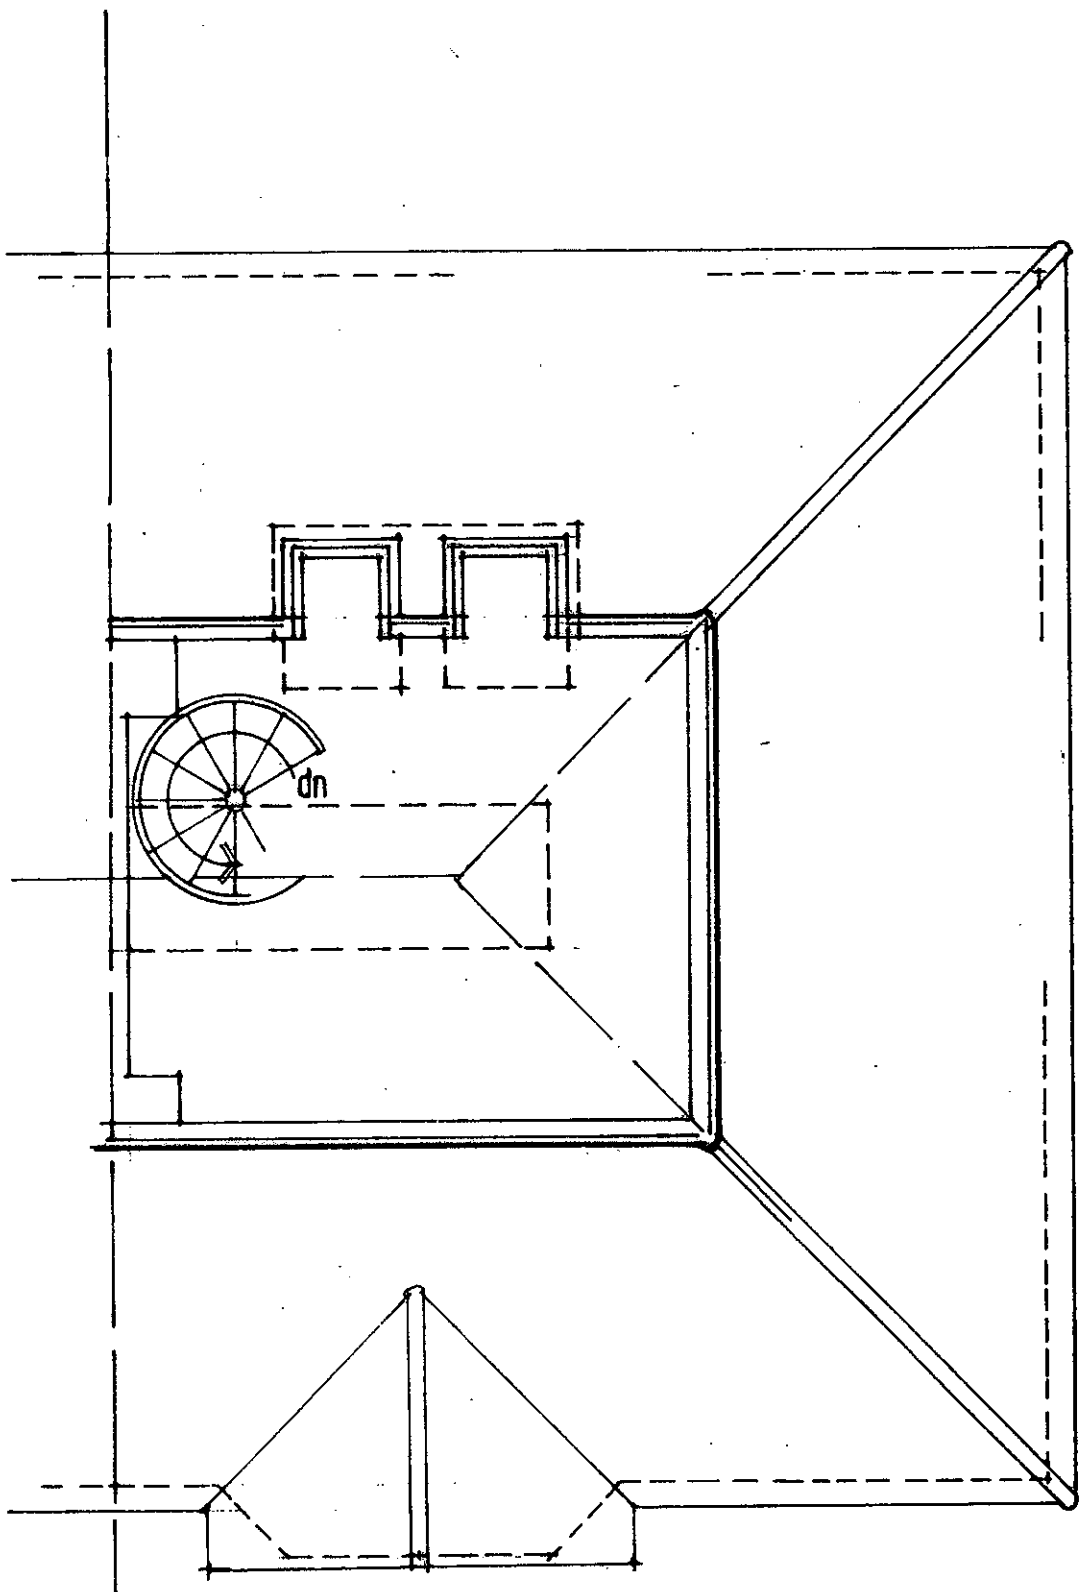

SECOND FLOOR PLAN