


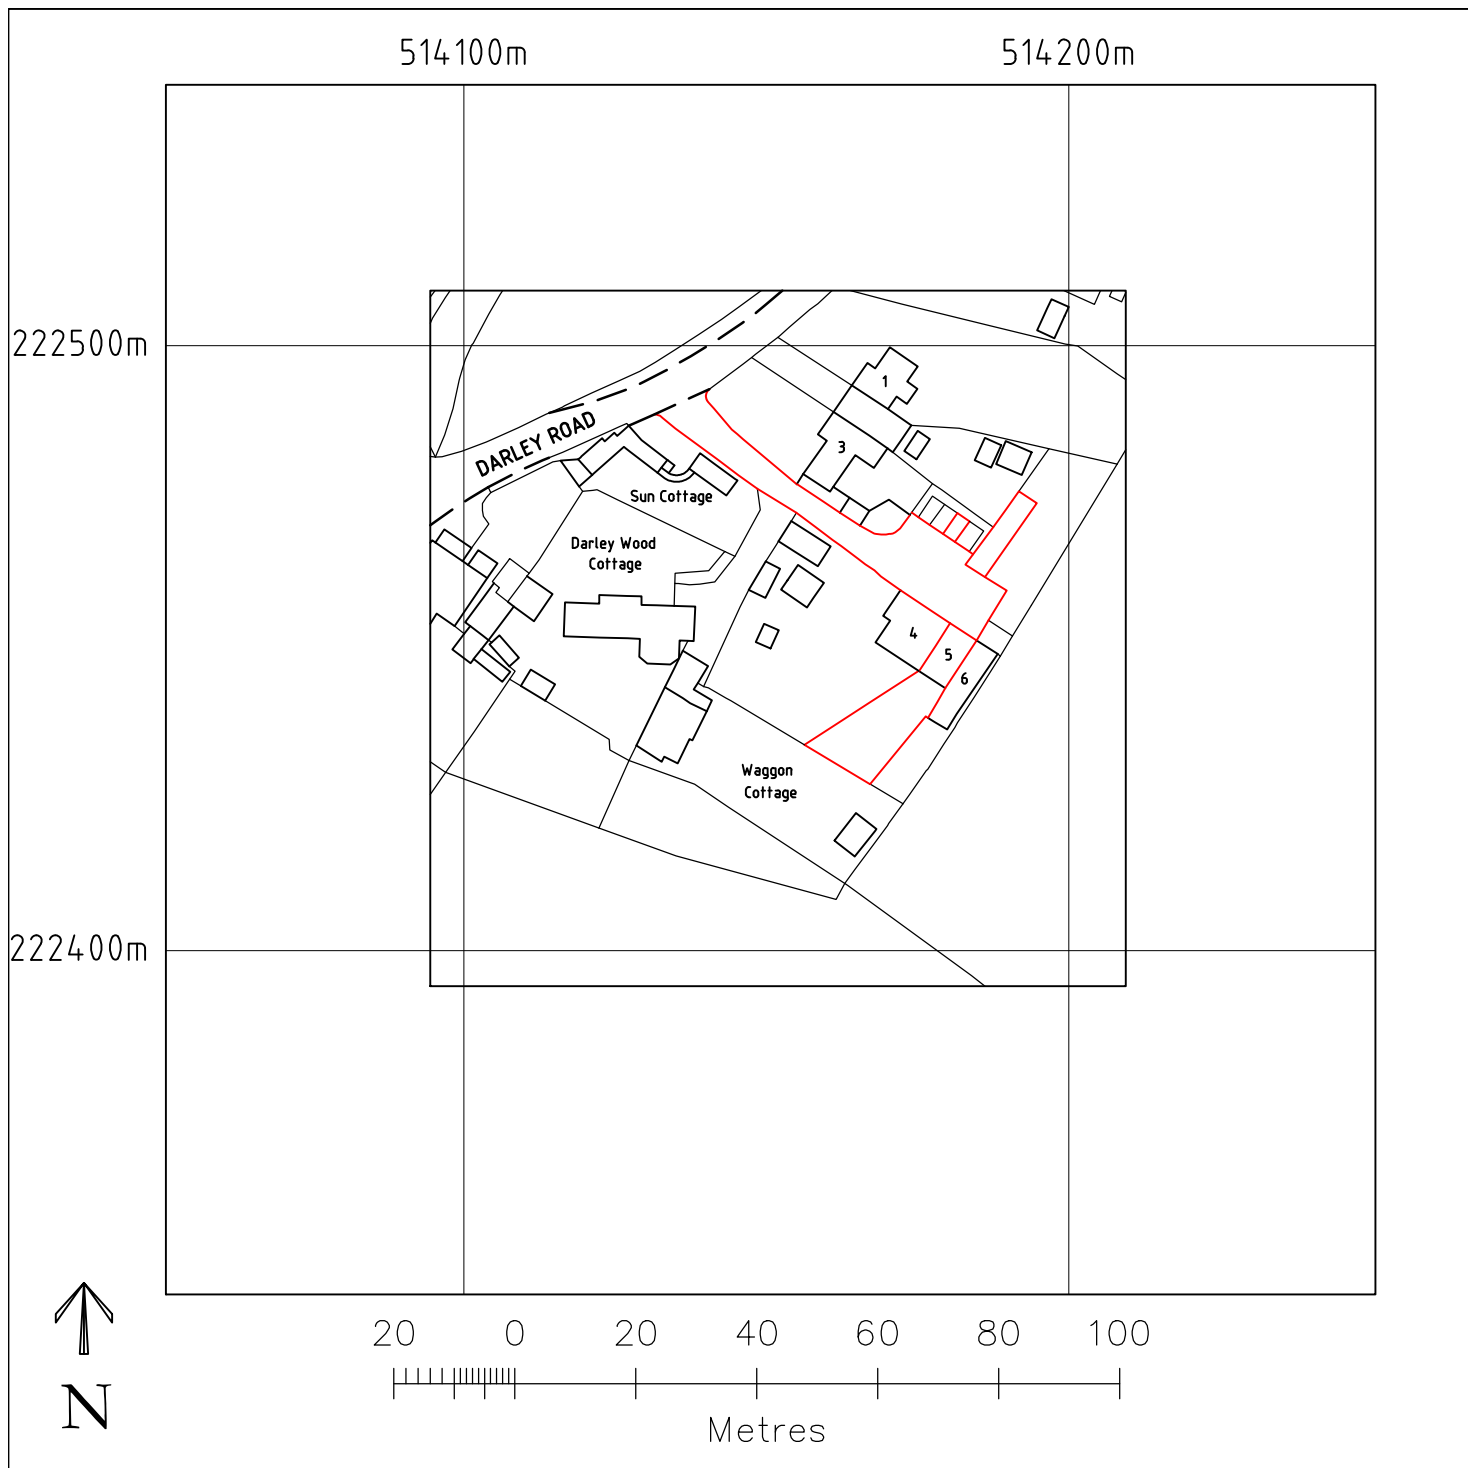

©

R.A.C. DRAUGHTING SERVICES.

64 TRING ROAD, DUNSTABLE, BEDFORDSHIRE, LU6 2PT.

TEL: + 44 7771 764333. E-MAIL: rac977@aol.com

Title. LOCATION PLAN		Project. 5 DARLEY HALL, BREACHWOOD GREEN, LUTON, LU2 8PP.
Scale. 1 : 1250 @ A4	Date. FEB. 26	
Drg. No. 810/D007		