


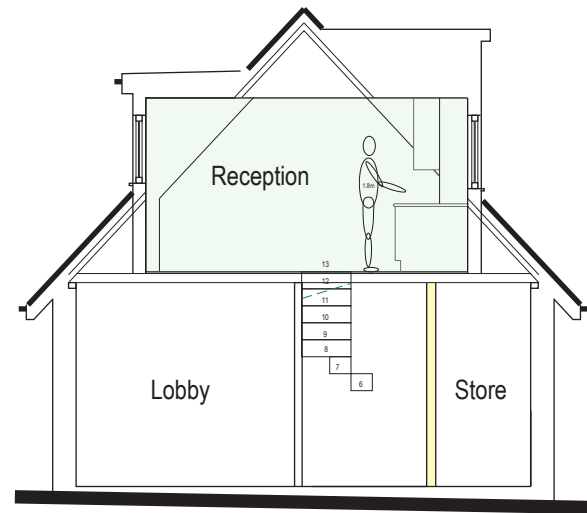


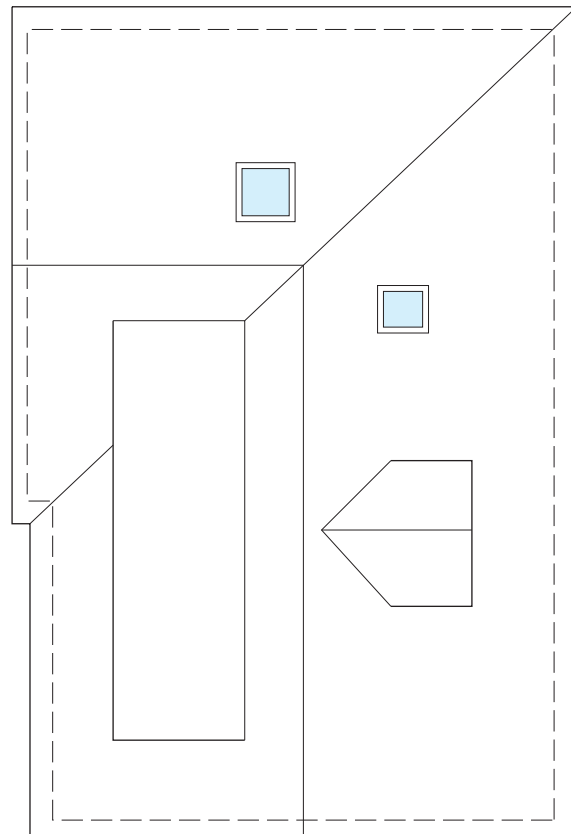

Section

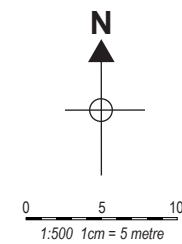

Roof Plan

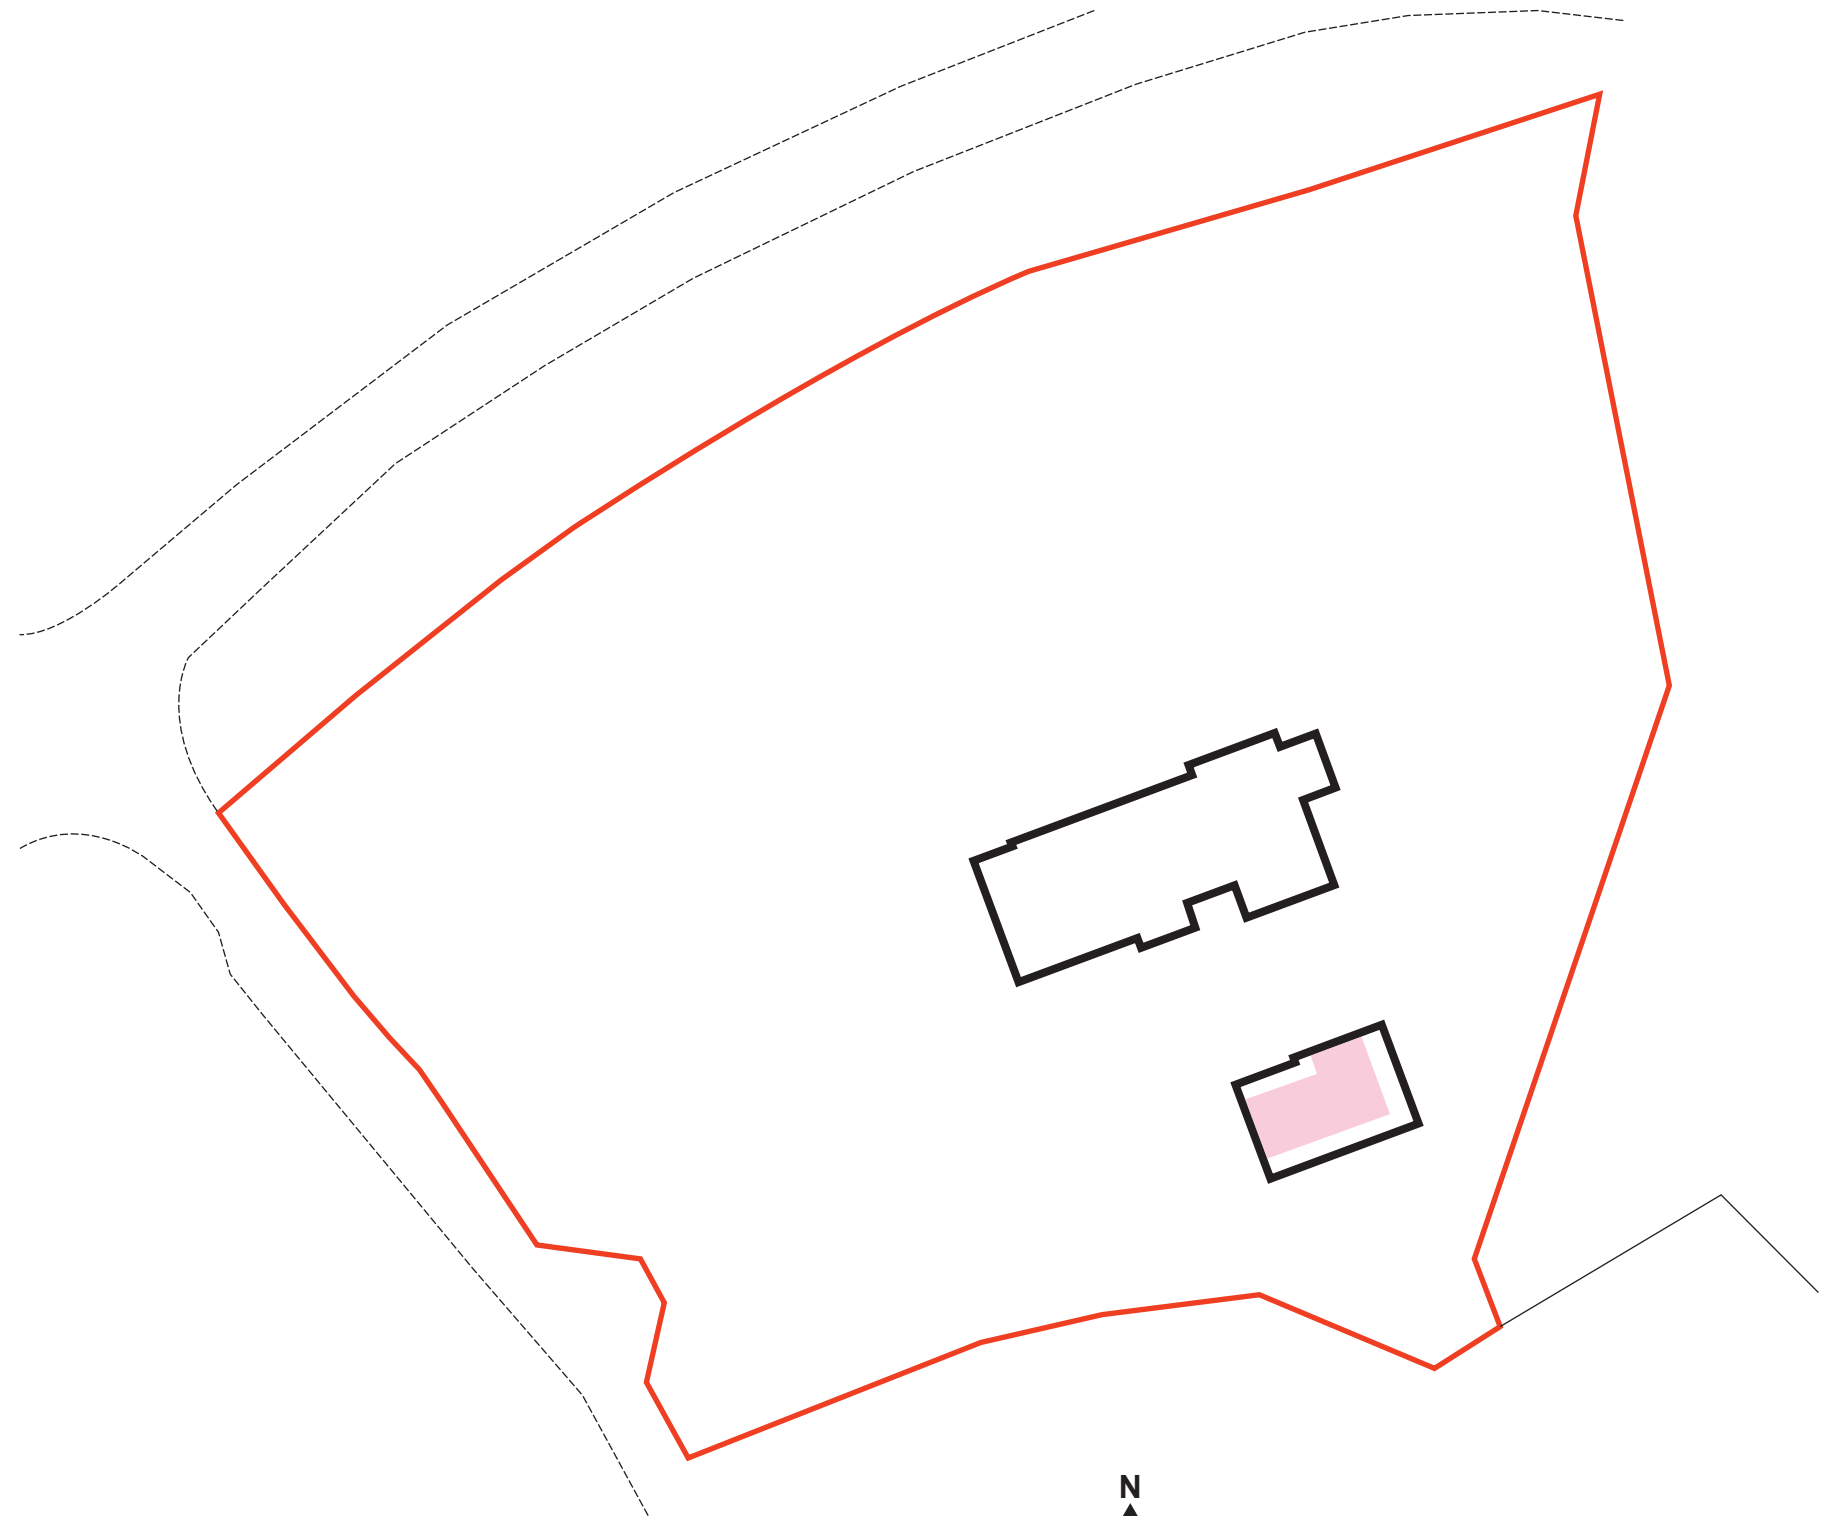

Site Plan

