



Work to figured dimensions only. Do not scale from drawings. Check dimensions on site before commencing work. Discrepancies to be reported to Lawtey Design. © Lawtey Design; drawing not to be copied or reproduced prior consent.

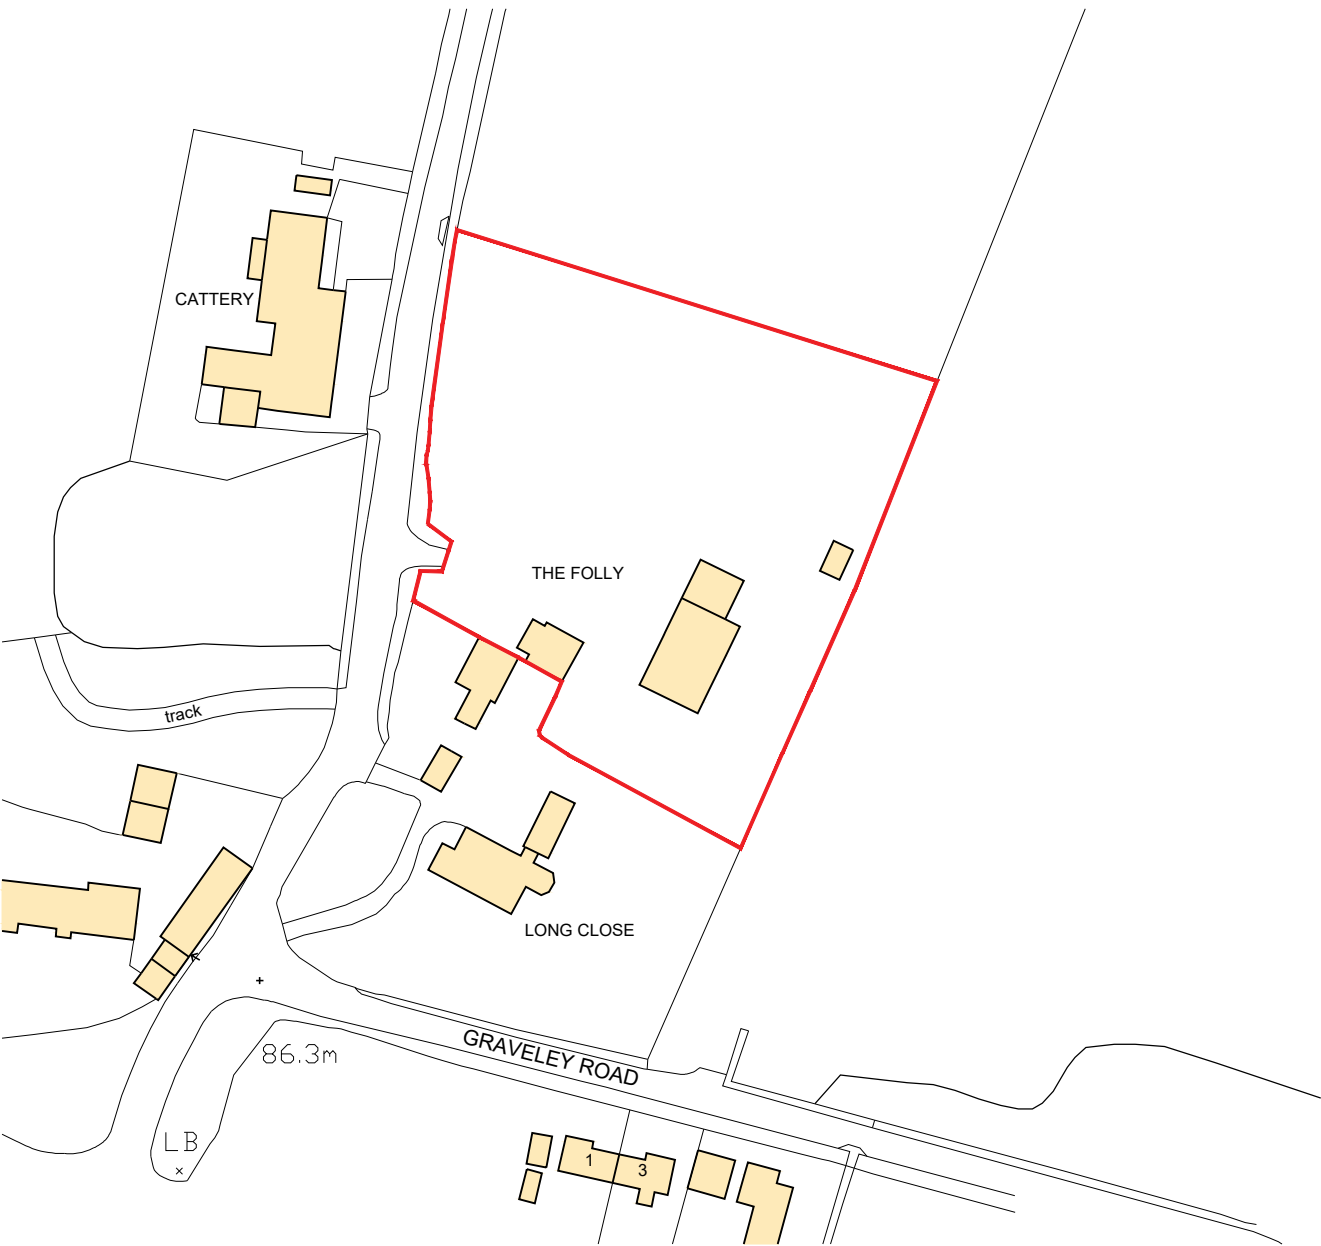

Ordnance Survey (c) Crown Copyright 2026. All rights reserved. Licence number 100022432

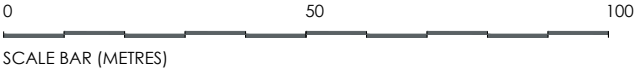

REVISIONS
A

Location Plan

Project No: 26081

Drawing No: 00-0

Address: THE FOLLY, WILLIAN RD
GREAT WYMONDLEY
SG4 7ET

Scale: 1:1250 @ A1



lawteydesign
rachael@lawteydesign.co.uk | 07964 745856