Responsibility is not accepted for errors made by others if scaling from this drawing
All construction information should be taken from figured dimensions only
All dimensions must be checked against onsite conditions prior to works
Discrepancies must be eported to the Architect or Contract Administrator before proceeding

THIS DRAWING IS COPYRIGHT ©

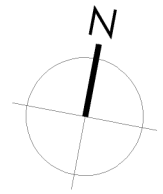

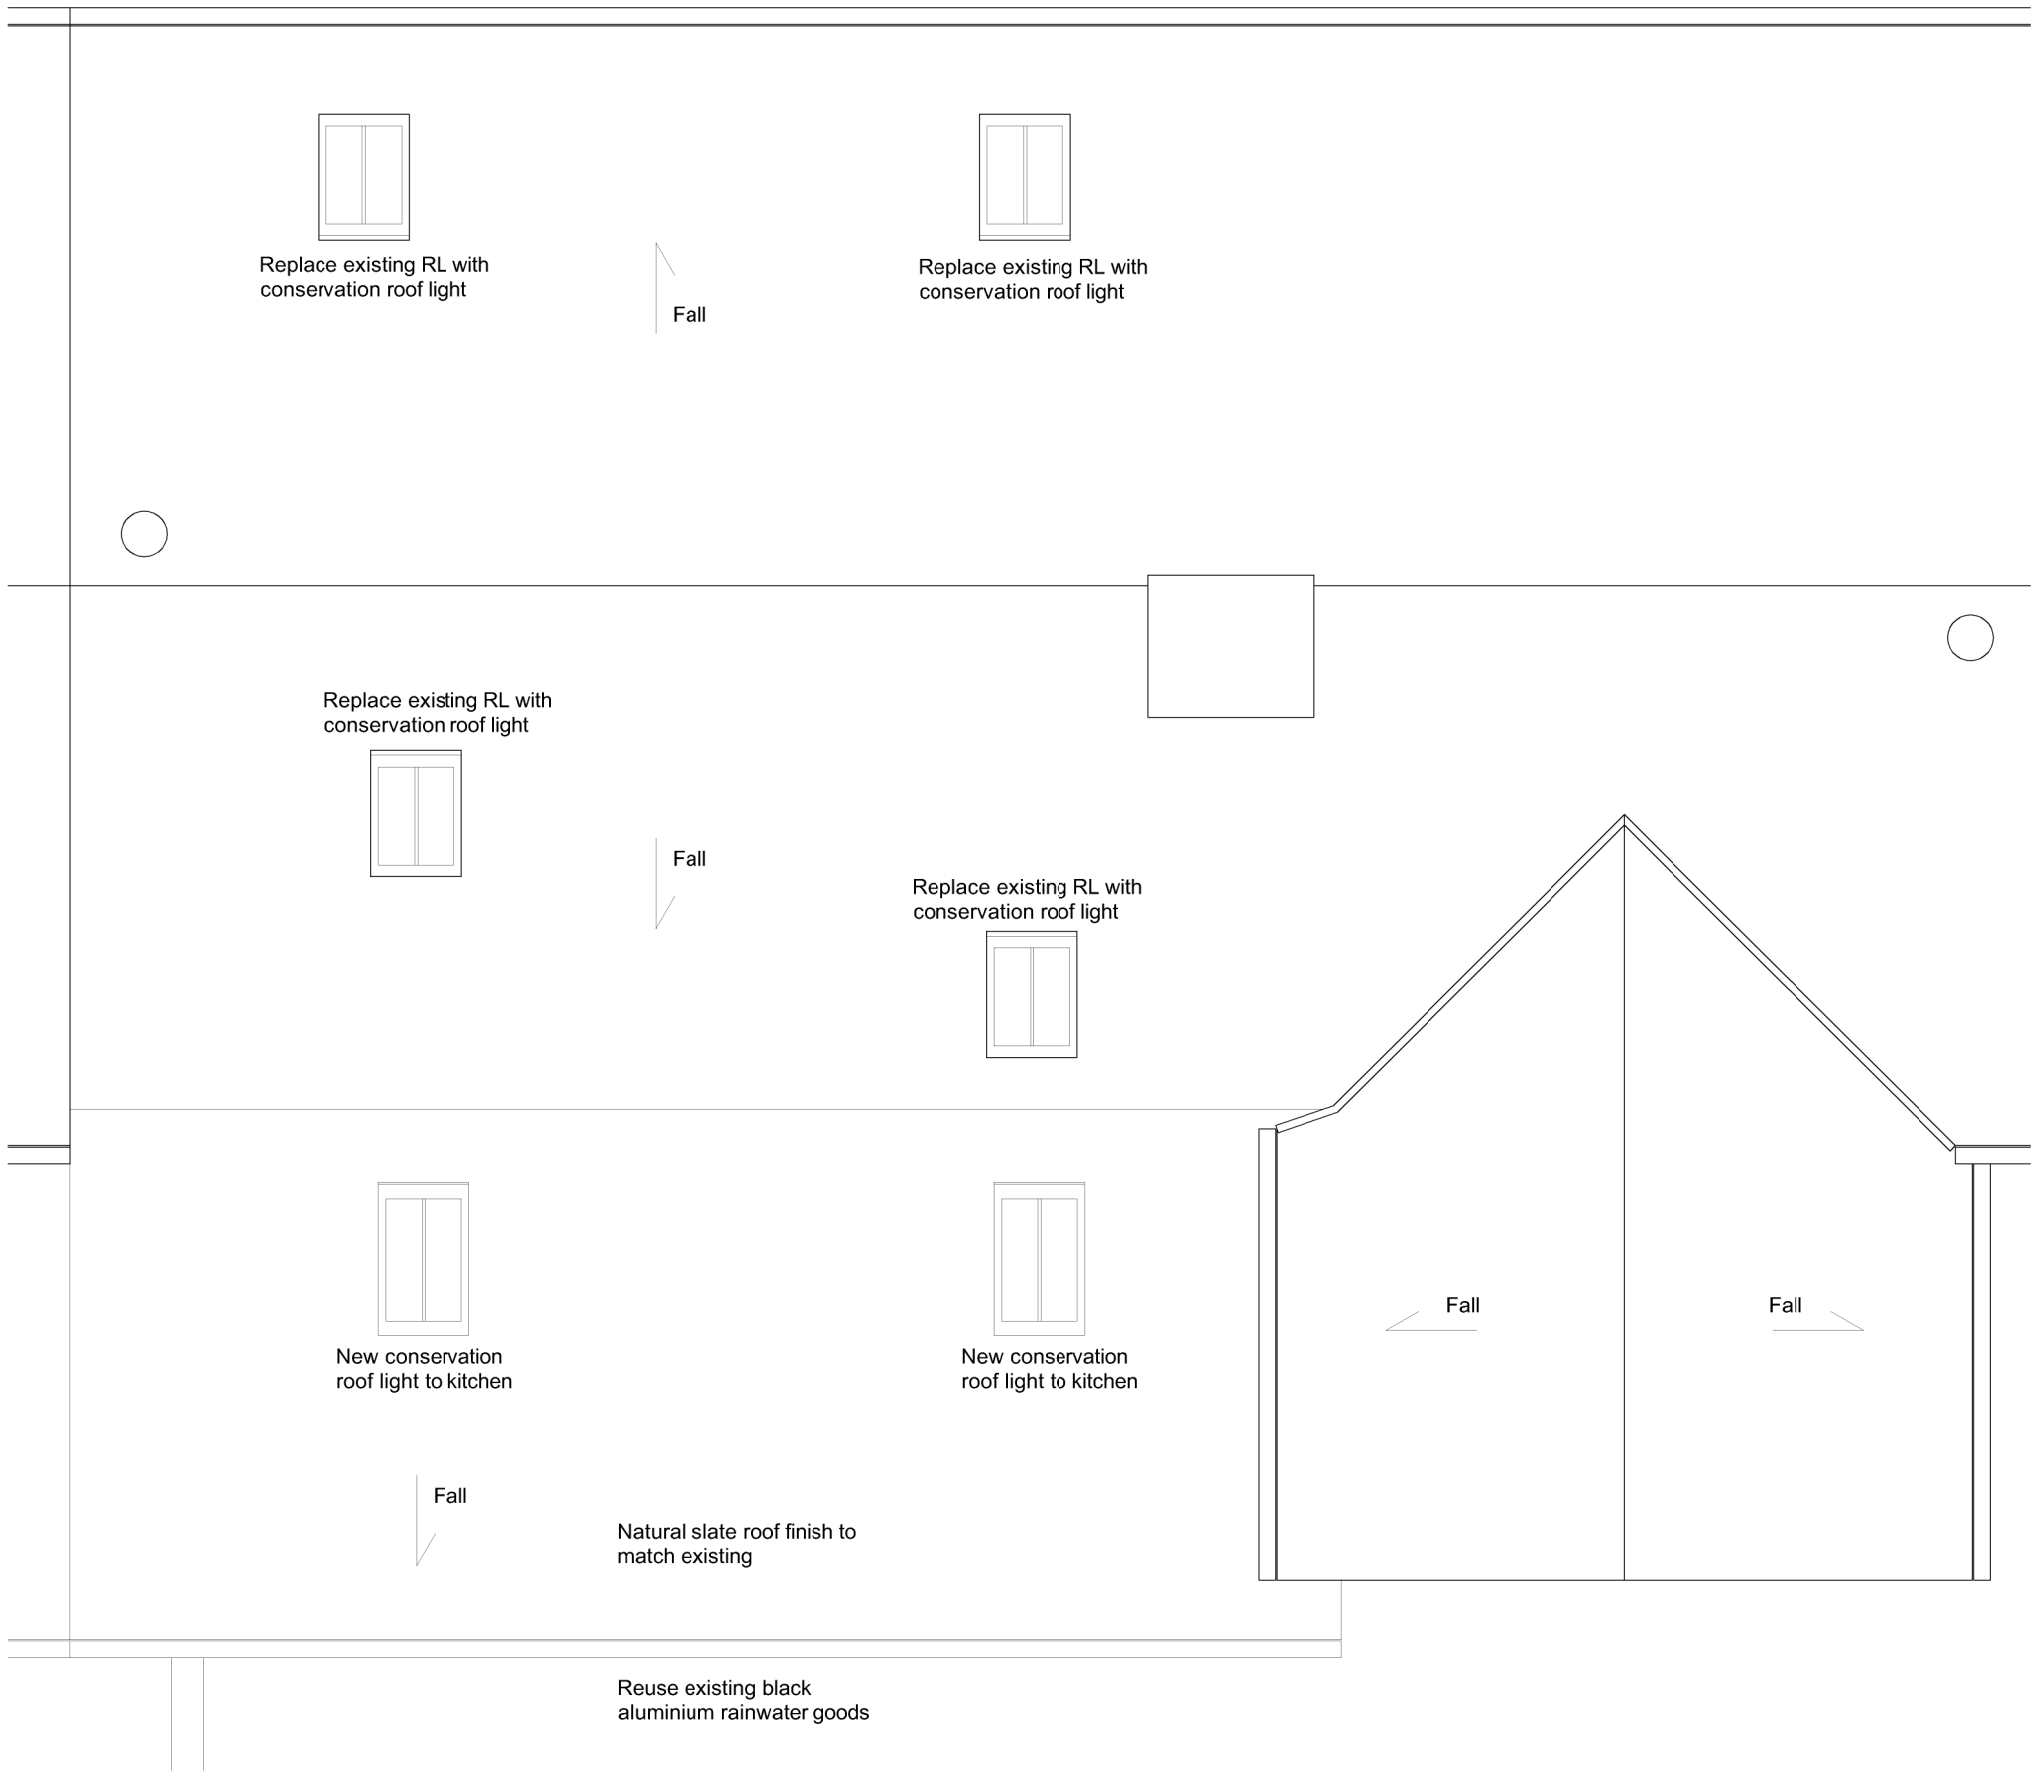

C 2018.08.21 Stairwell roof light omitted
B Client feedback
A 2018.04.23 Updated for client feedback

John Tilley BA (Hons) Dip Arch
Chartered Architect RIBA
a: Windermere, Ogbourne, Coerne, Wiltshire, SN14 8DJ
m:07941341406
e: johntilleyarchitect@gmail.com

0 0.5 1 2 3m

Project
14 Westbury Farm Close
Great Offley, Herts SG5 3FL

Detail
Proposed GA
Roof plan

Drawing Number	Revision
1108/402	**C**
Project Status	Date
Listed building	April 2018
Scale	Sheet Size
1:50	A3