

Section A1-A1 1:100


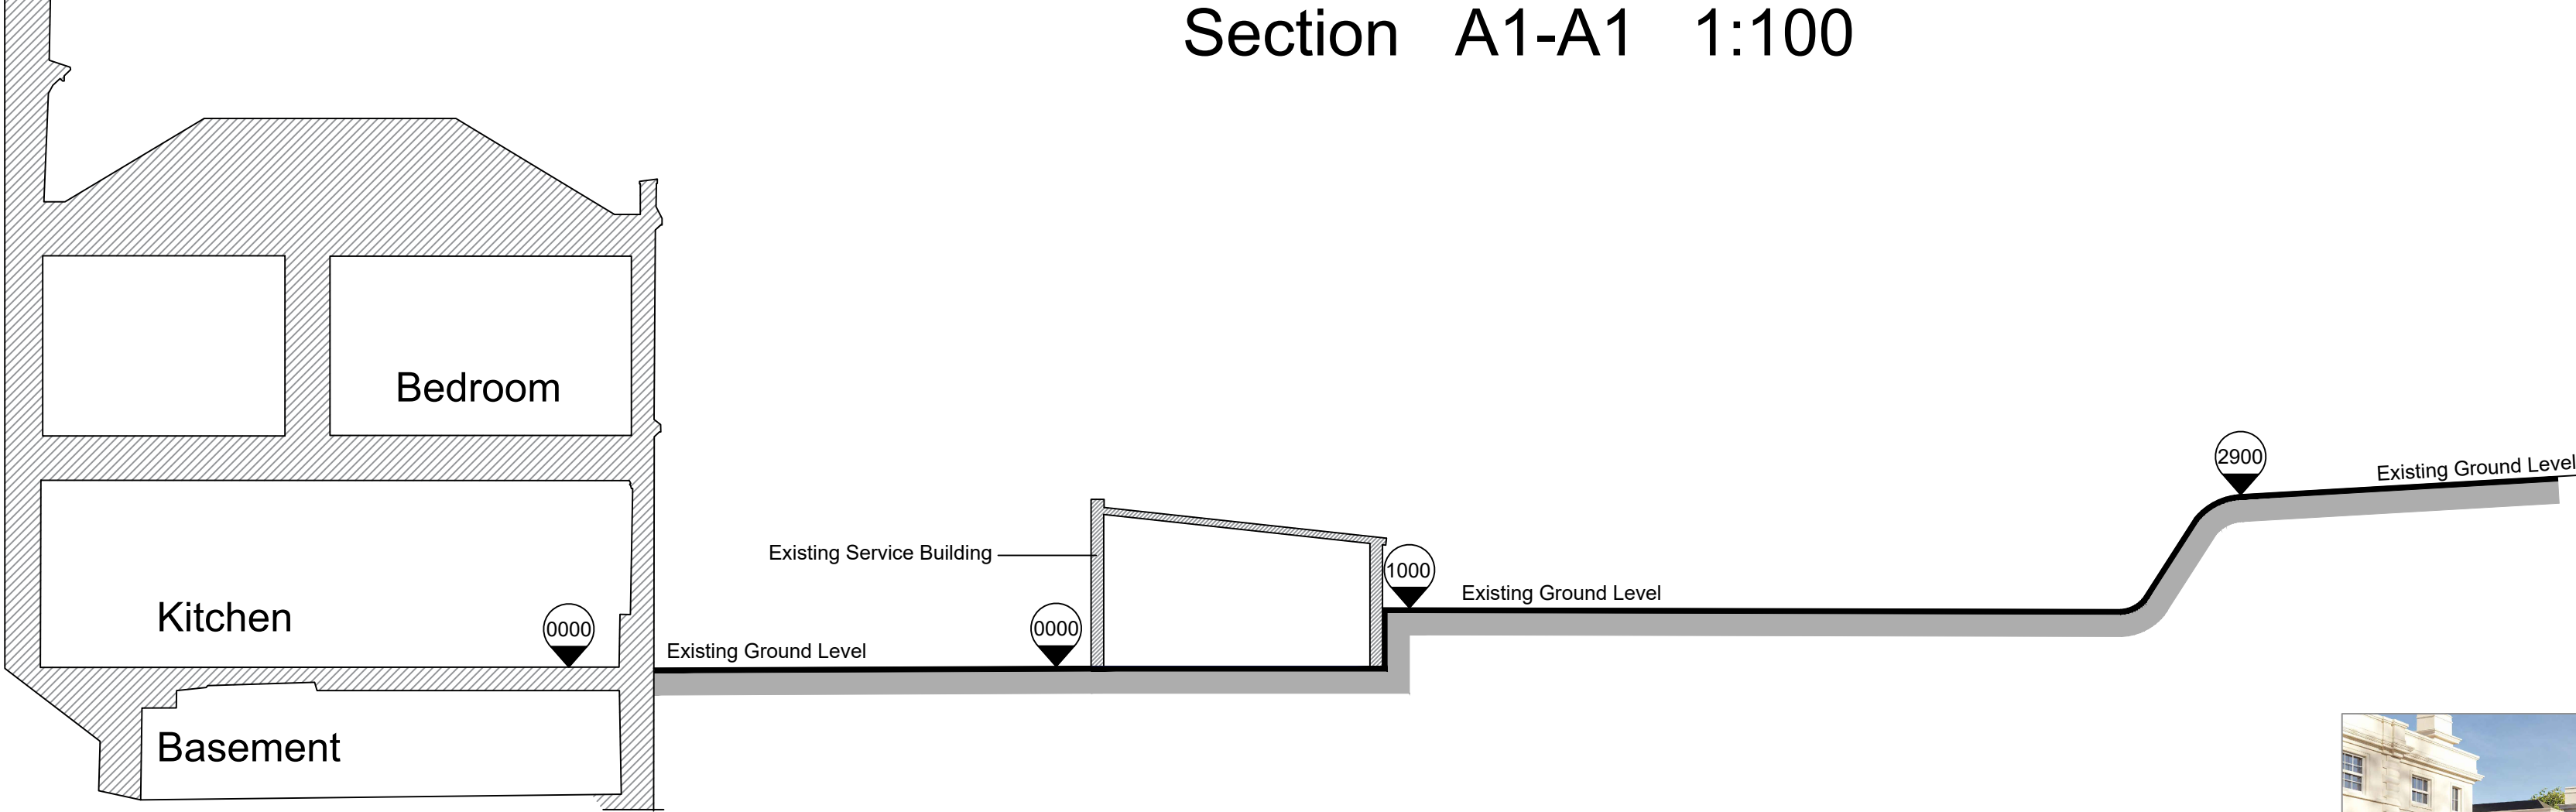


Image of Proposed Garage

Section A-A 1:100

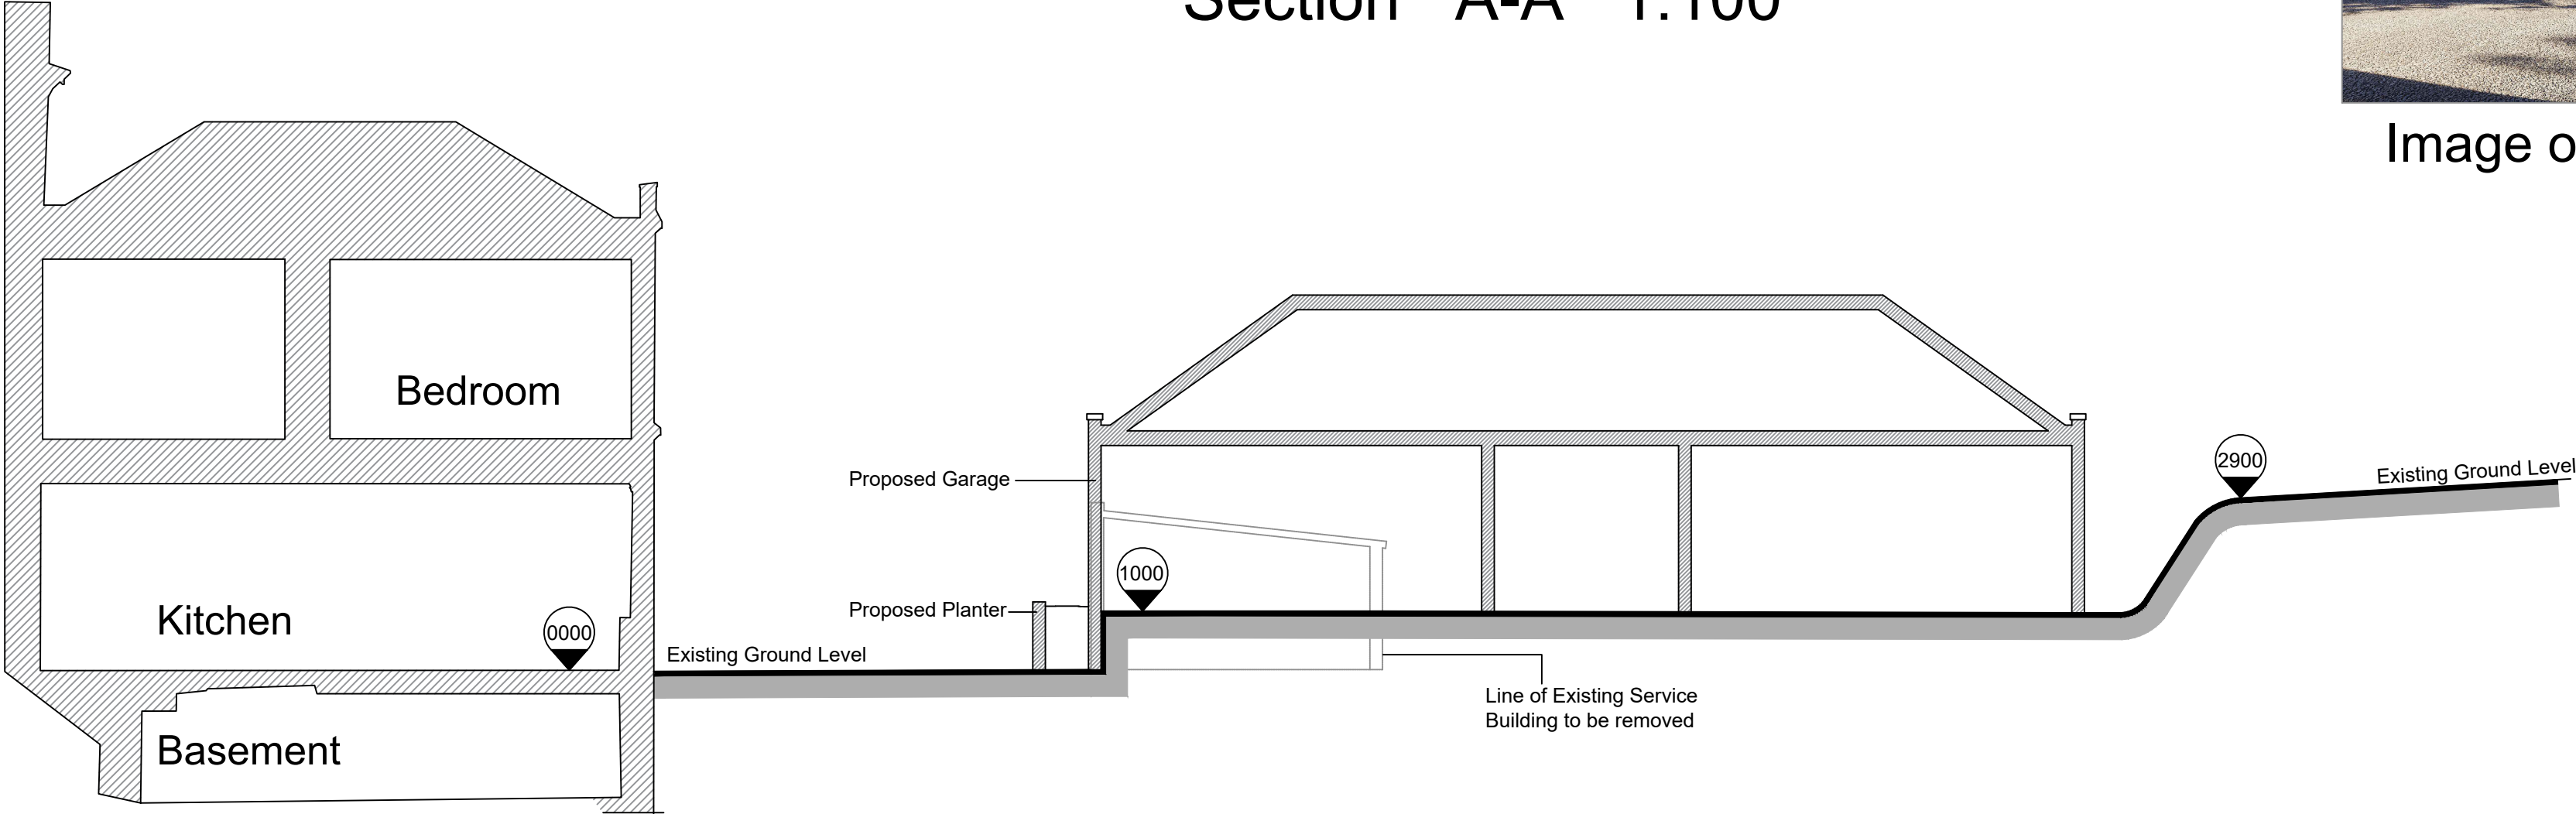

Architech Limited
Architectural and Building Consultants
Tel. 01462 634293 / 07768 123899

Project
Hexton Manor, Hexton,
Hertfordshire

Title
Proposed Garage Block

Date	Scale	Status
May 2024	1:100	Planning

2024 / 32 / 306

A2