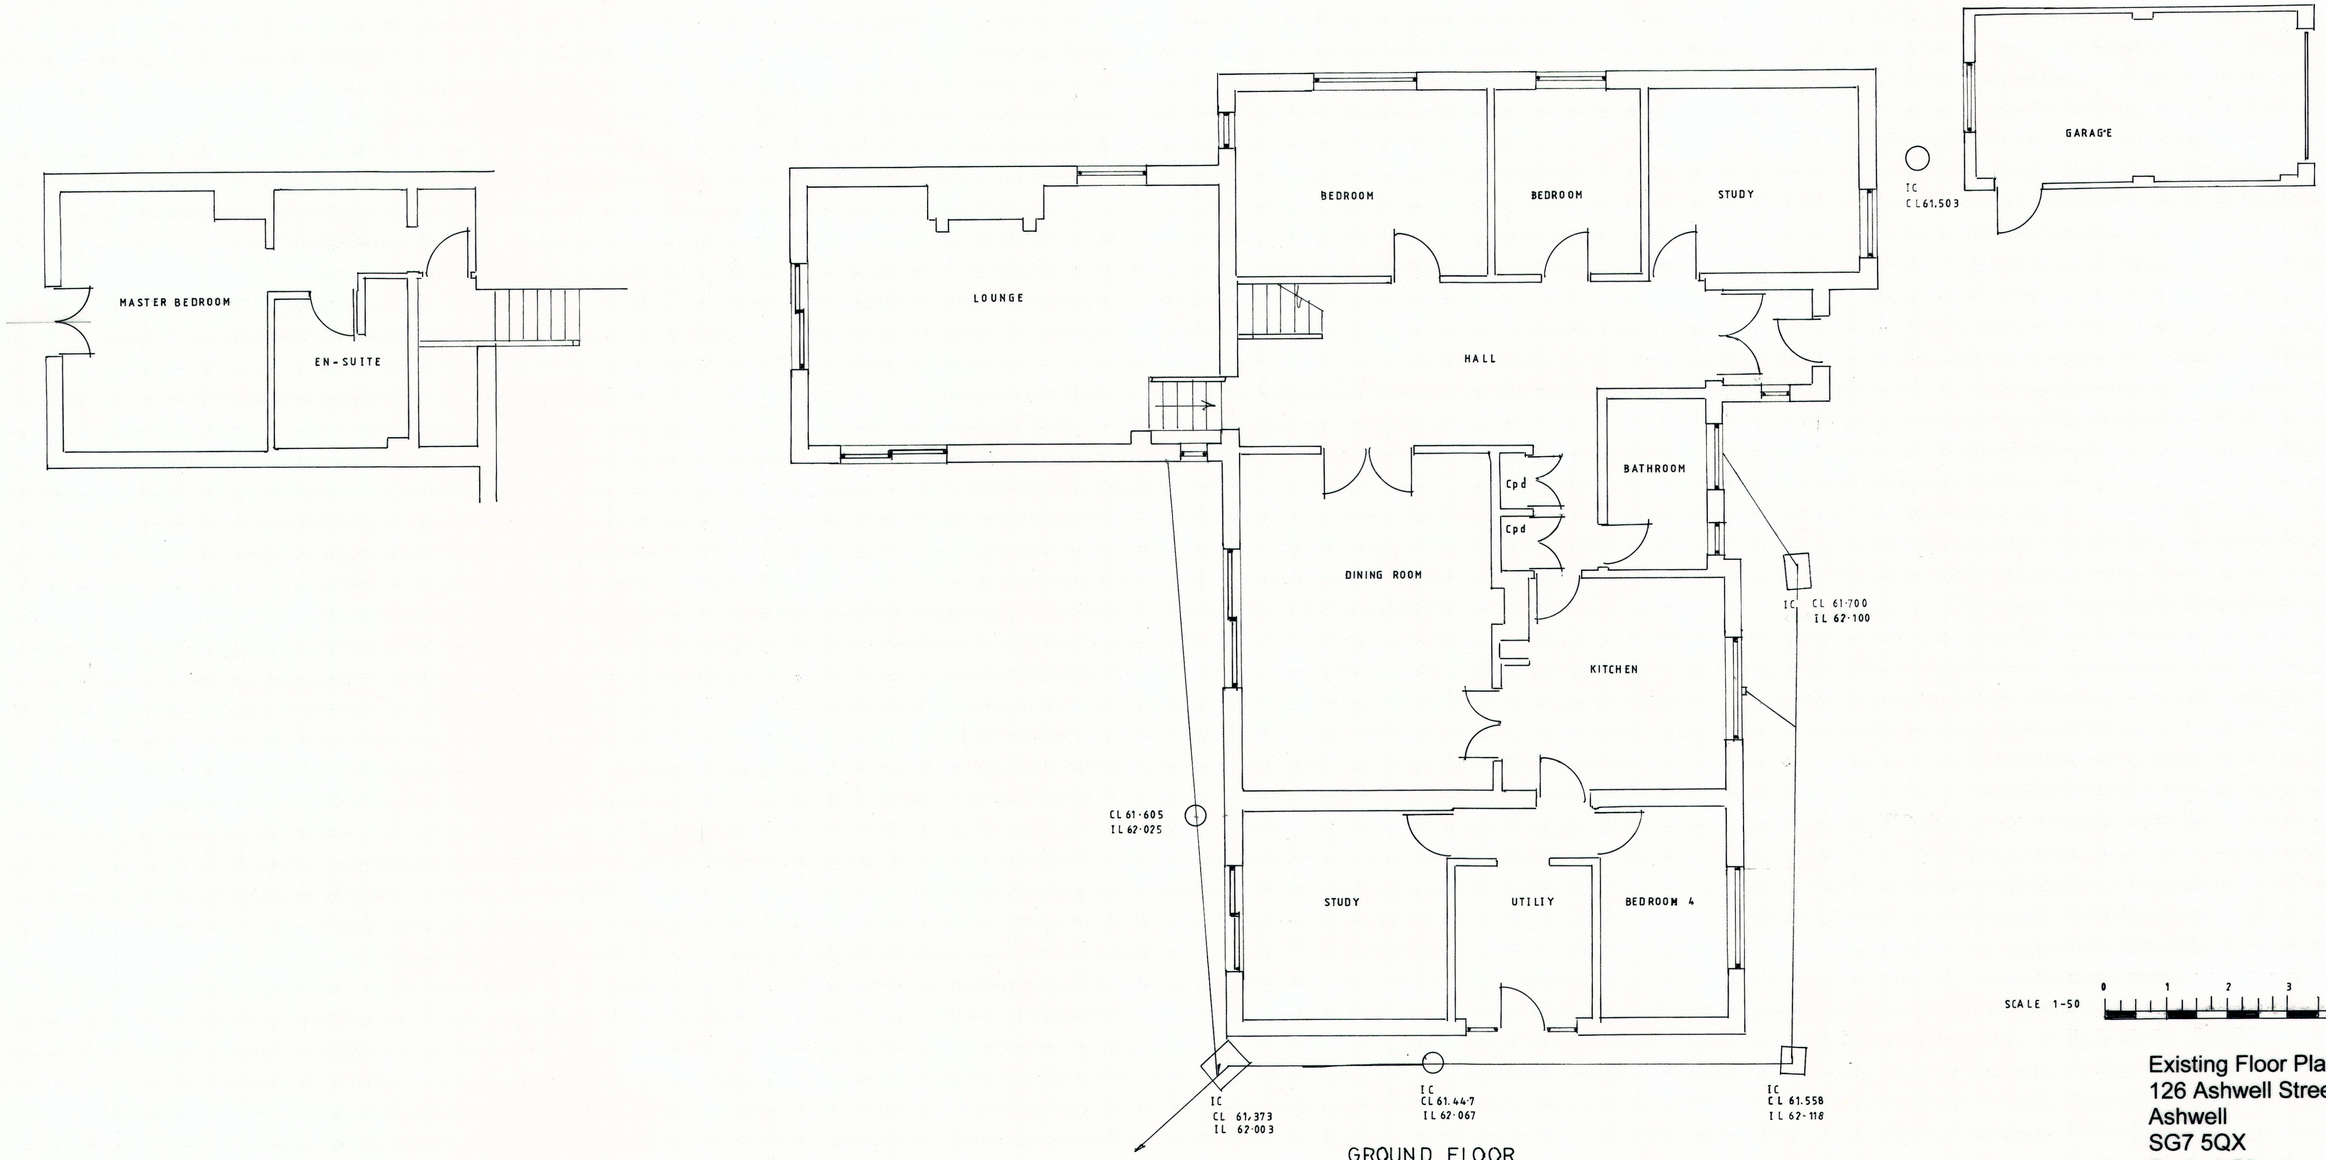


GROUND FLOOR

SCALE 1-50 0 1 2 3 4

Existing Floor Plans
126 Ashwell Street
Ashwell
SG7 5QX
Scale 1:50

DWG 2018/01/01