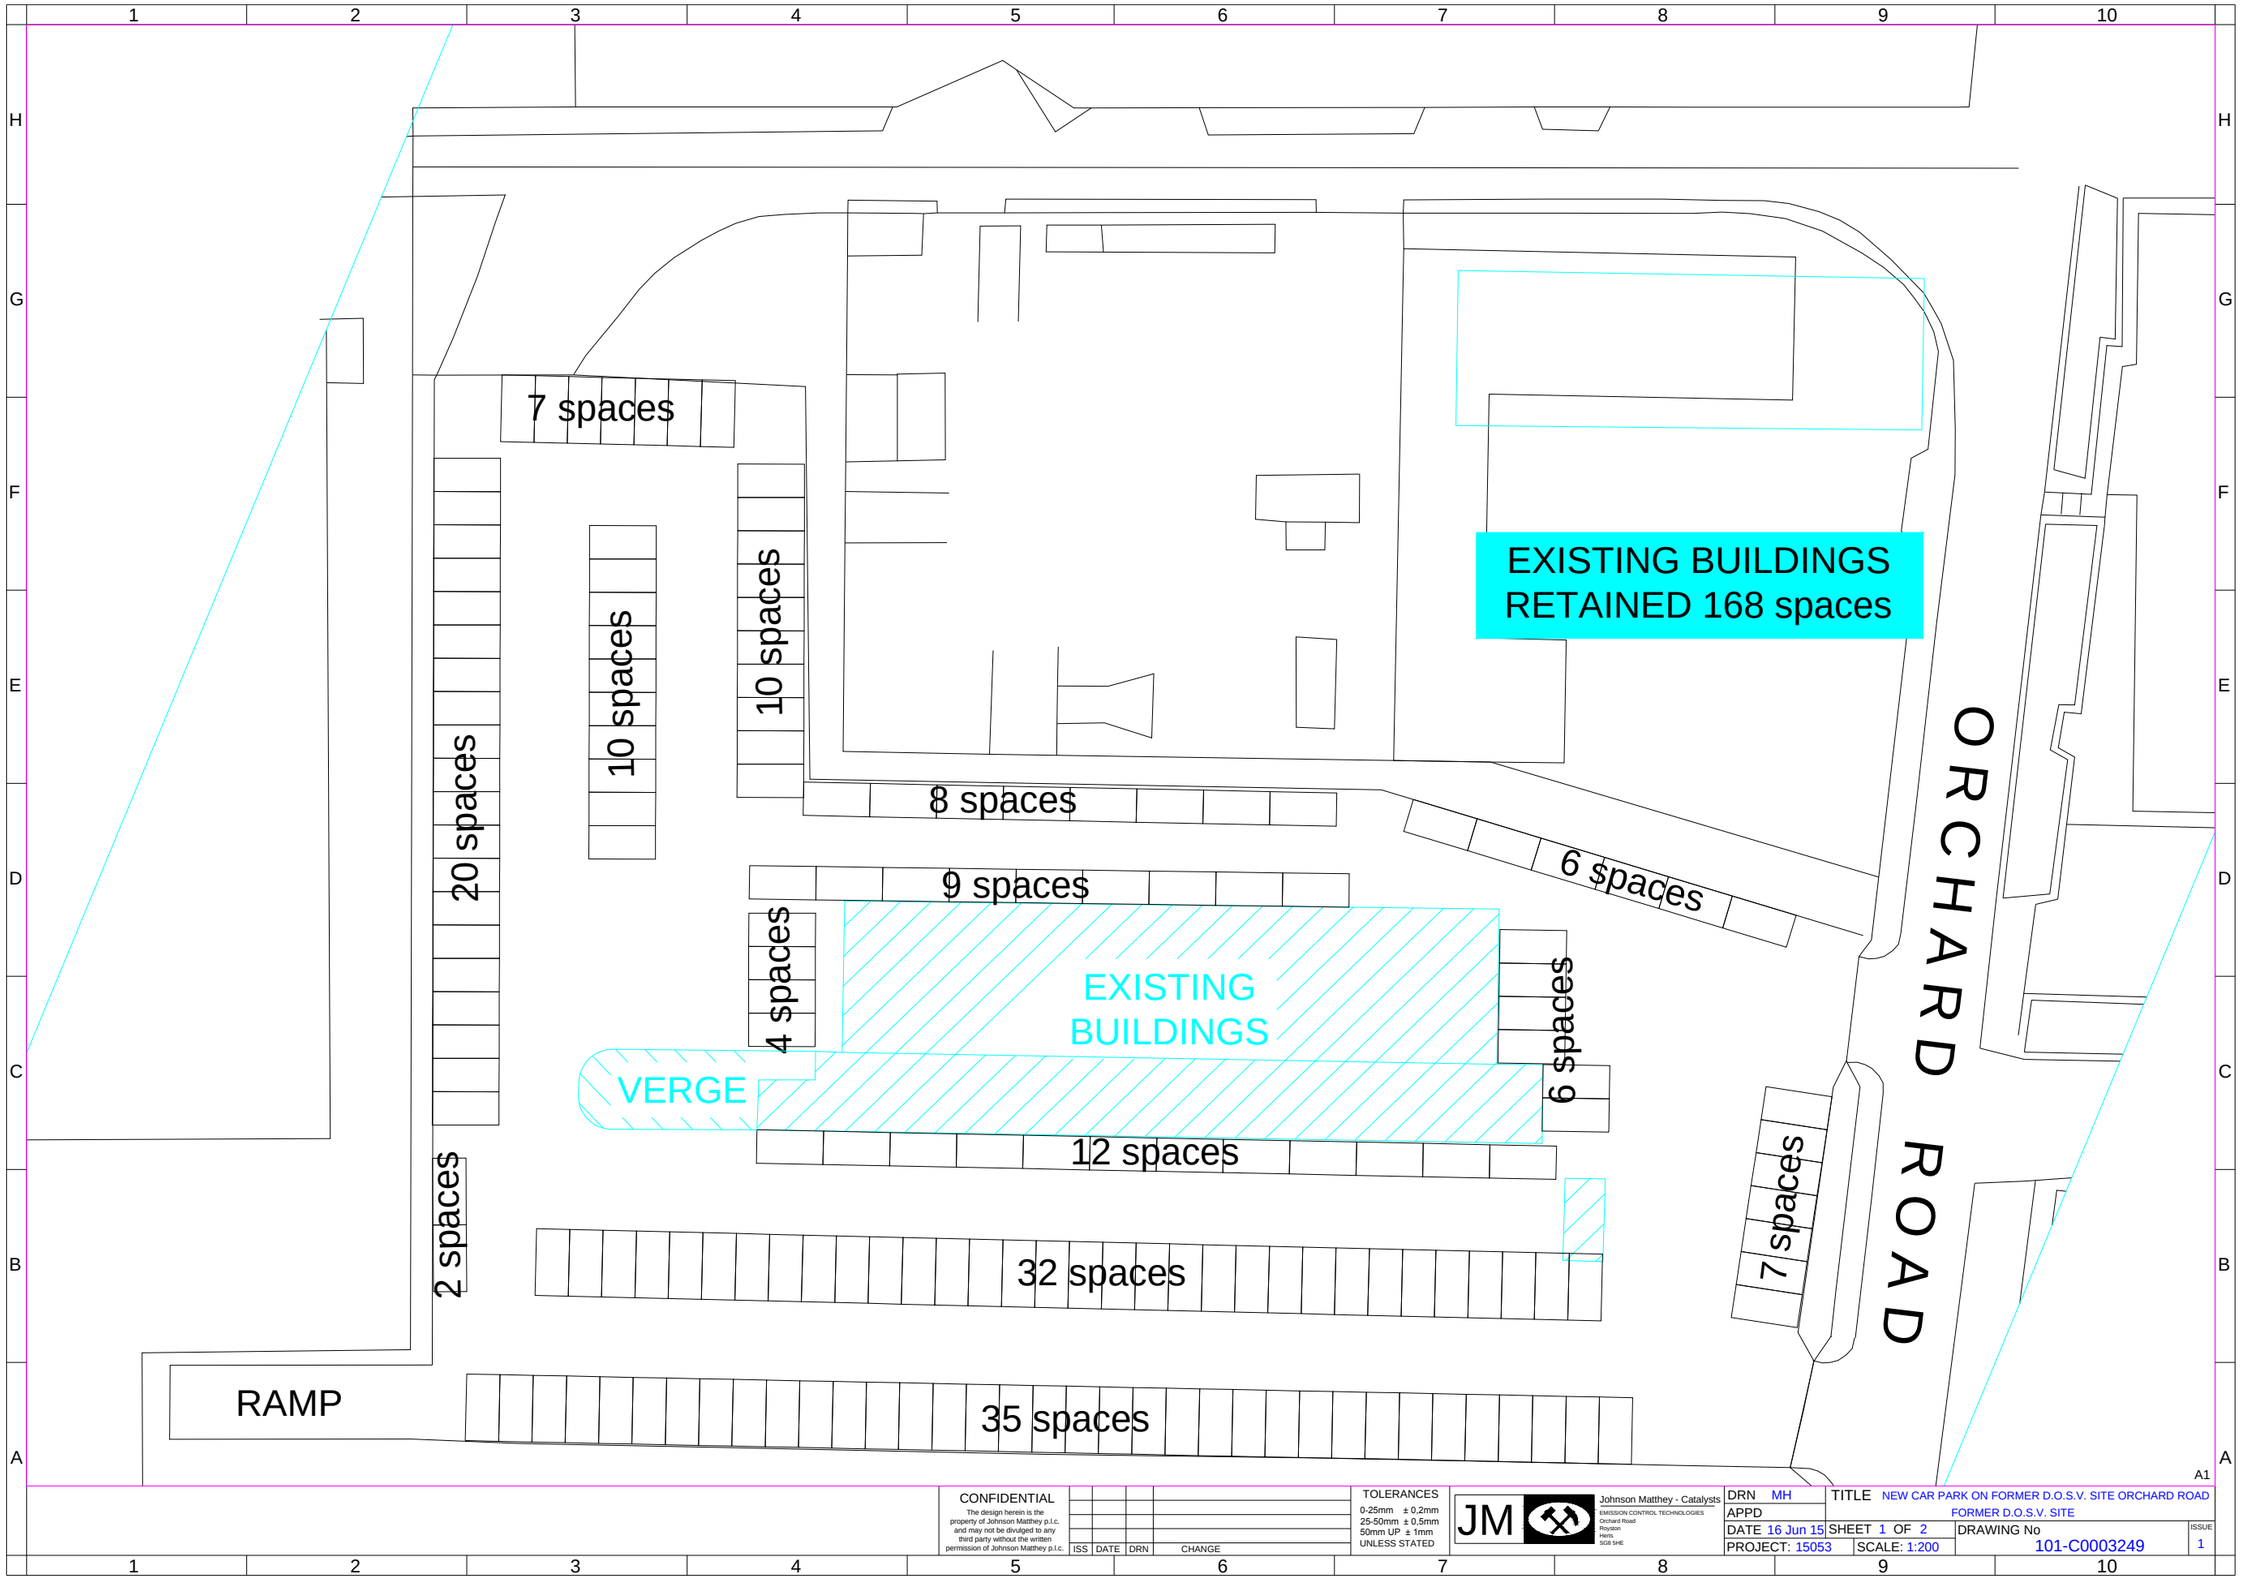

CONFIDENTIAL

The design herein is the property of Johnson Matthey p.l.c. and may not be divulged to any third party without the written permission of Johnson Matthey p.l.c.

ISS	DATE	DRN	CHANGE

TOLERANCES
0-25mm ± 0,2mm
25-50mm ± 0,5mm
50mm UP ± 1mm
UNLESS STATED

Johnson Matthey - Catalysts
EMISSION CONTROL TECHNOLOGIES
Orchard Road
Royston
Herts
SG8 5HE

DRN MH	TITLE	NEW CAR PARK ON FORMER D.O.S.V. SITE ORCHARD ROAD	
APPD		FORMER D.O.S.V. SITE	
DATE 16 Jun 15	SHEET 1 OF 2	DRAWING No	ISSUE
PROJECT: 15053	SCALE: 1:200	101-C0003249	1

A1