



Elevation 1 (West)

Scale 1:100

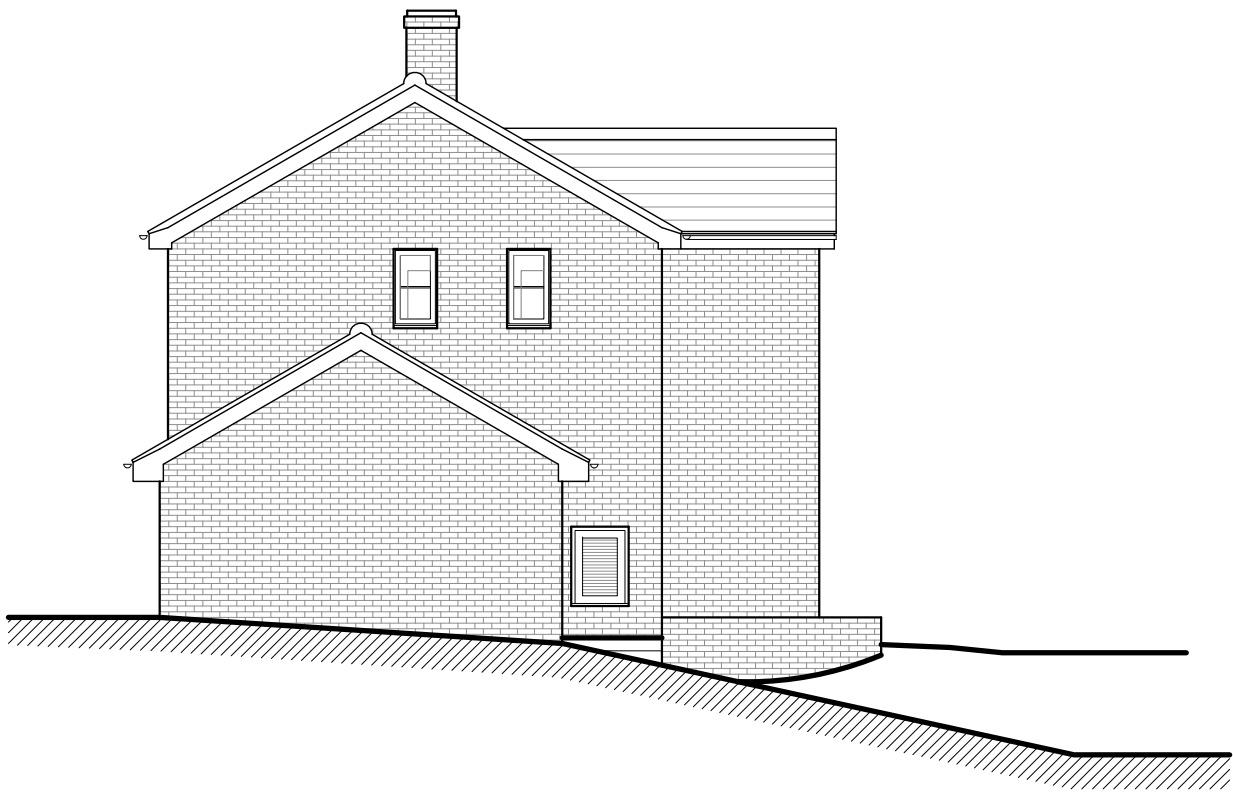

Elevation / Section 2 (North)

Scale 1:100

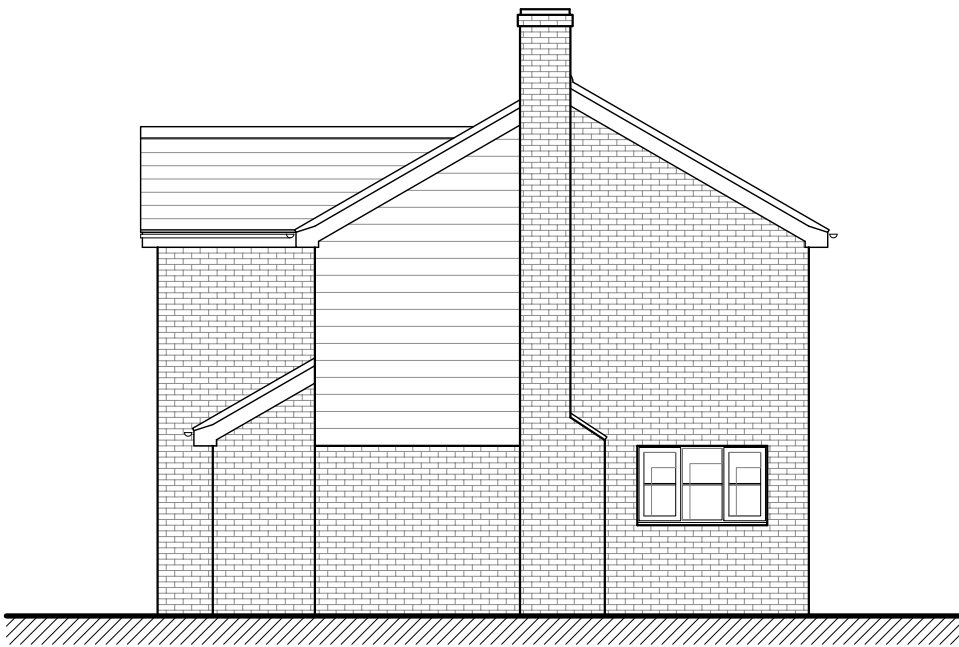

Elevation 3 (South)

Scale 1:100



Elevation 4 (East)

Scale 1:100

Rev:	Date:	Note:	By:

PLANNING



01462 420800 | 01799 530097

info@bbr-design.co.uk

www.bbr-design.co.uk



Contract:
18 Standhill Close
Hitchin
Hertfordshire
SG4 9BW

Drawing Title:
Existing Elevations

Scale: 1:100 @ A2	Drawn/checked: cf
Job No: 24276	Date: July 2026

Drawing No: PL06	Revision: -
© BBR Design 2026	