


NOTE: ALL BUILDINGS TO BE MIN 600mm AWAY FROM GARDEN BOUNDARY

EXISTING ROTTEN GATE TO BE REPLACED WITH NEW TIMBER GATE. EXACT STYLE TO BE APPROVED BY LGCHF PRIOR TO COMMENCEMENT OF WORKS

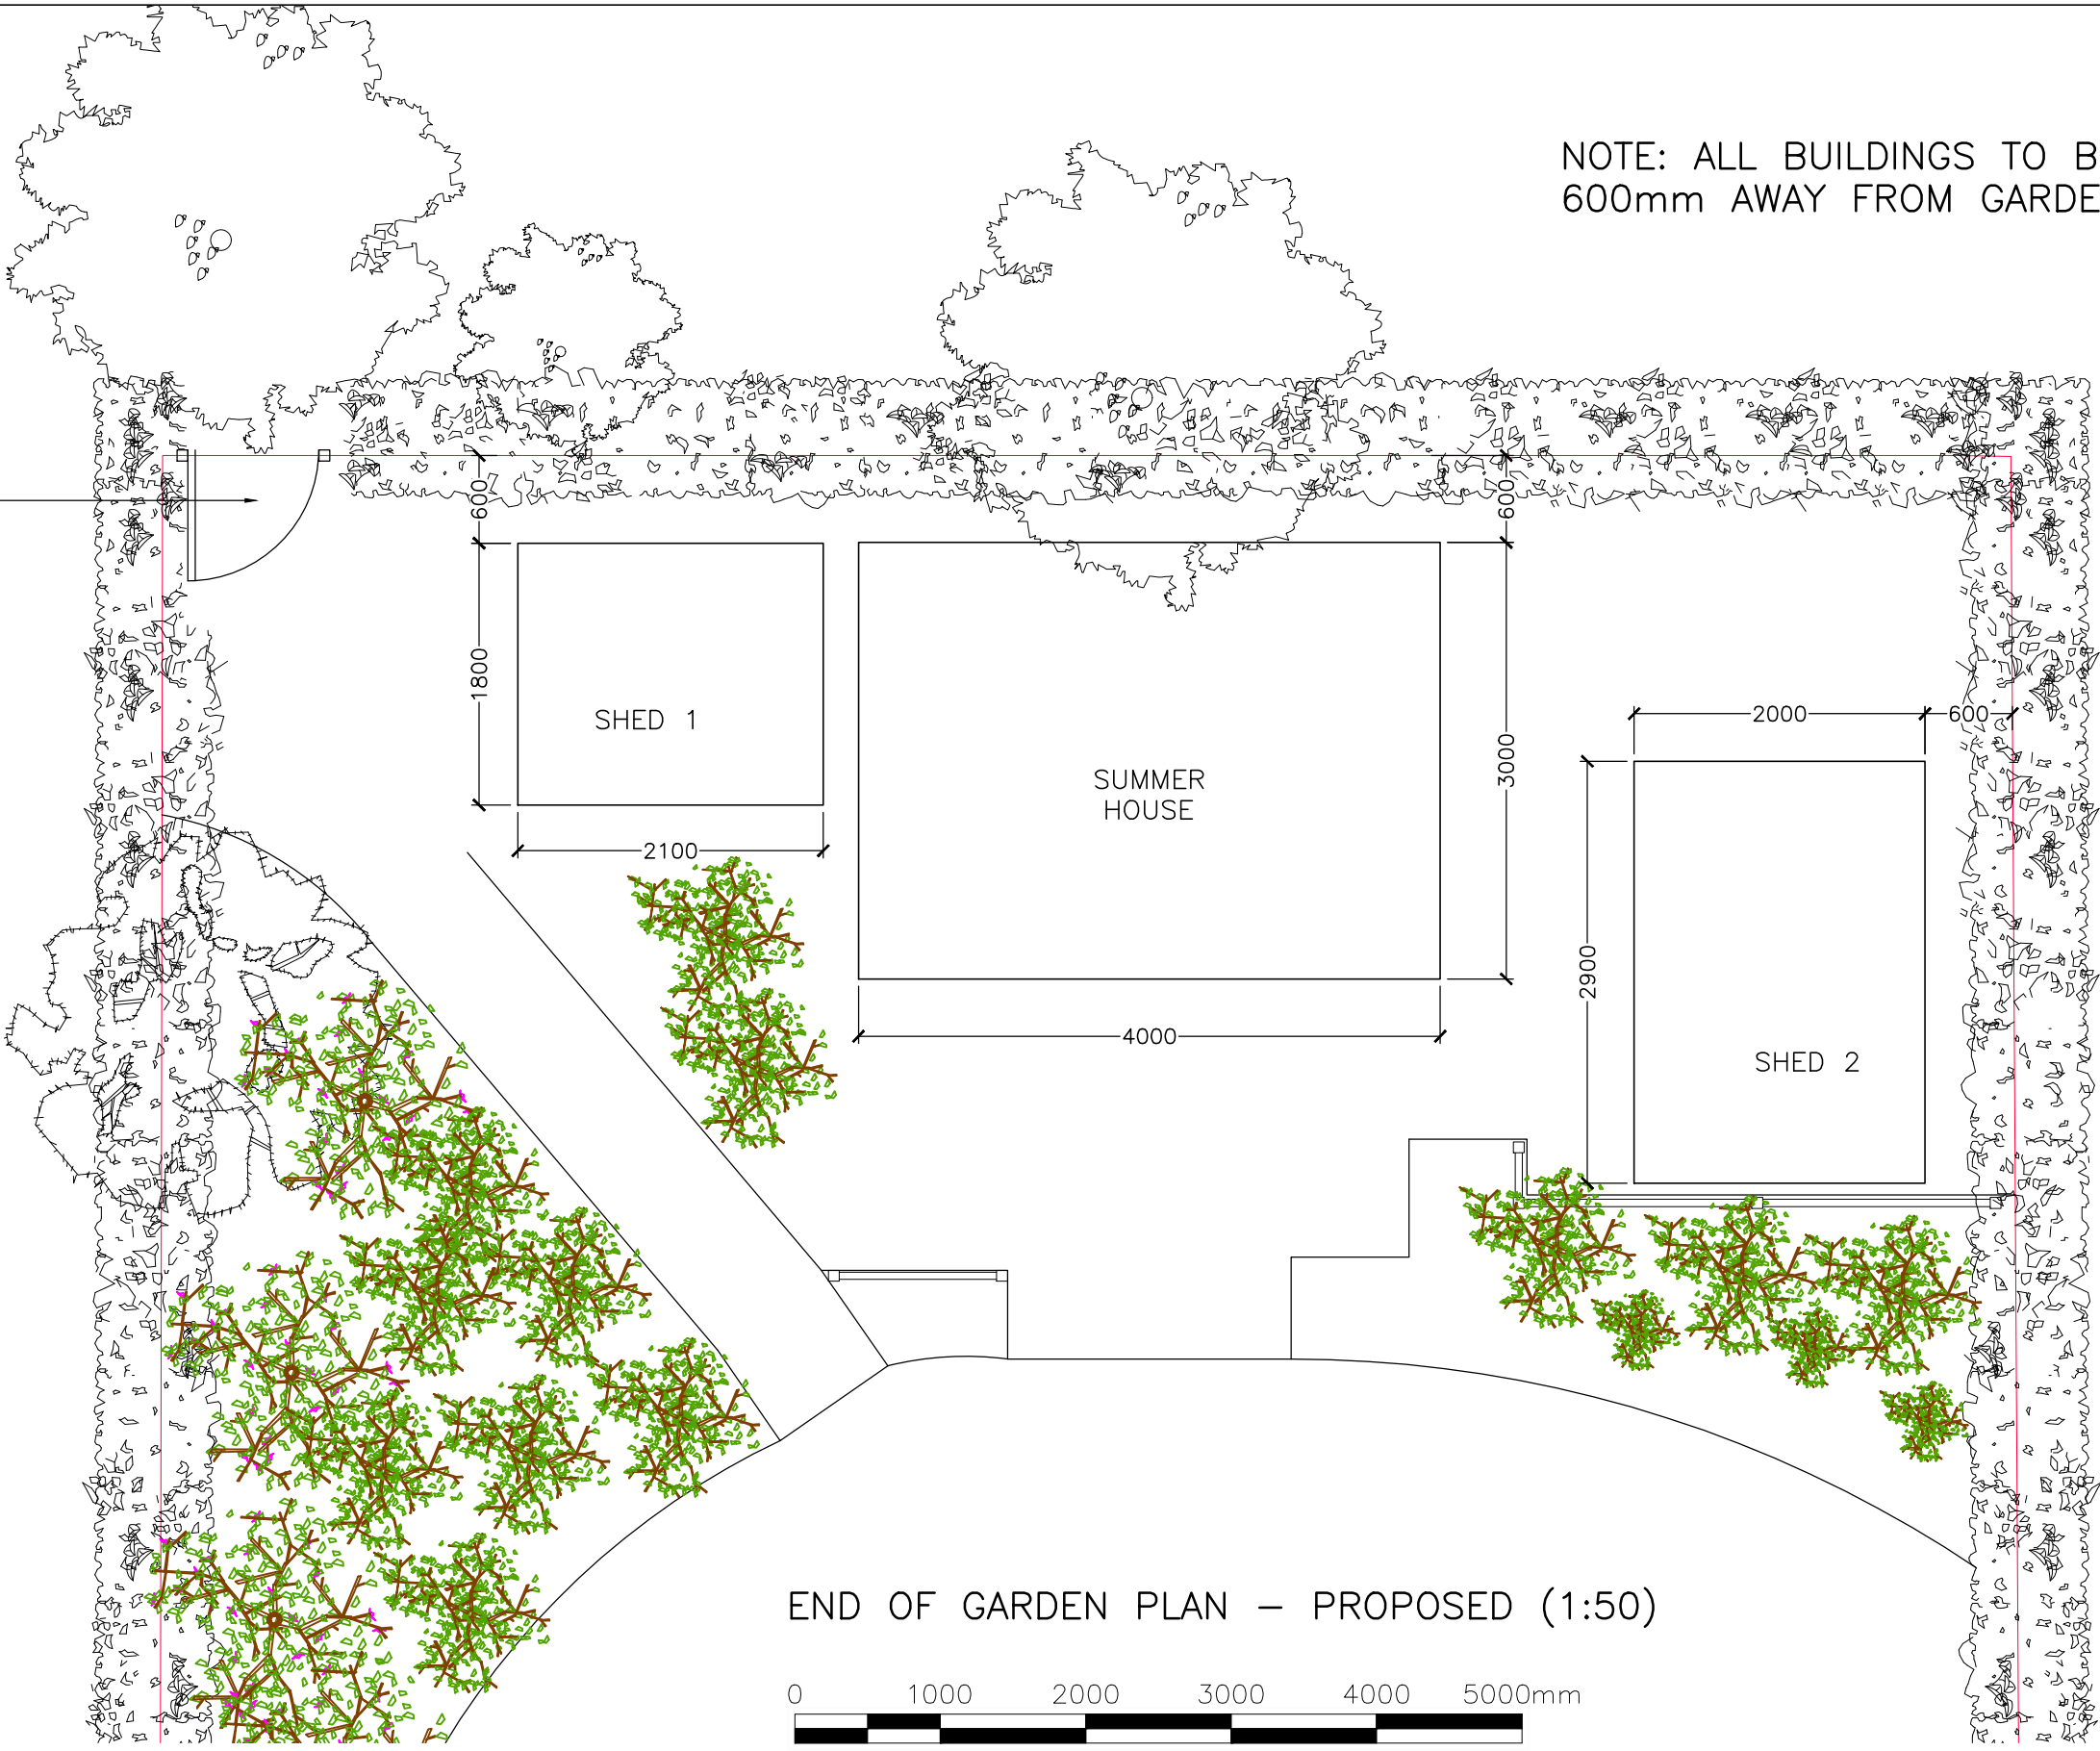

END OF GARDEN PLAN – PROPOSED (1:50)



NOTES AND REVISIONS

No dimensions are to be scaled from this drawing. All stated dimensions must be verified on site. Lobs Design must be advised of any discrepancies.
This drawing must be read together with the specification/Bill of Quantities and related drawings.

This drawing is for the purpose of obtaining Planning & Building Regulations Approval only. Should the contractor use them to build from then they assume full responsibility for the design.

A	LOCATION OF ALL NEW BUILDINGS ADJUSTED, NOTE RE: GATE ADDED	ipl	14.11.24
REV	DESCRIPTION	DRWN	CHKD DATE

Client
12 Highfield
Letchworth Garden City
Herts, SG6 3QD


Project
Demolition of Existing Outbuildings
And The Construction Of A New
Summerhouse

Drawing Title
End Of Garden Plan

Proposed

Scale	Date Sept 2024	Drawn ipl	Checked
-------	-------------------	--------------	---------

Project No LD739	Drawing No P01	Revision A
---------------------	-------------------	---------------

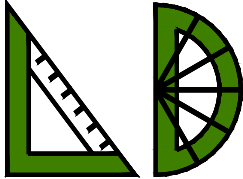

LGCHF Garden City
Heritage Awards
Winning Designer

Lobs Design

Architectural Services
Devonshire B.C.
Works Road,
Letchworth Garden City
Hertfordshire, SG6 1GJ
T: 01462 488212
M: 07960 006077
E: info@lobs-design.co.uk