


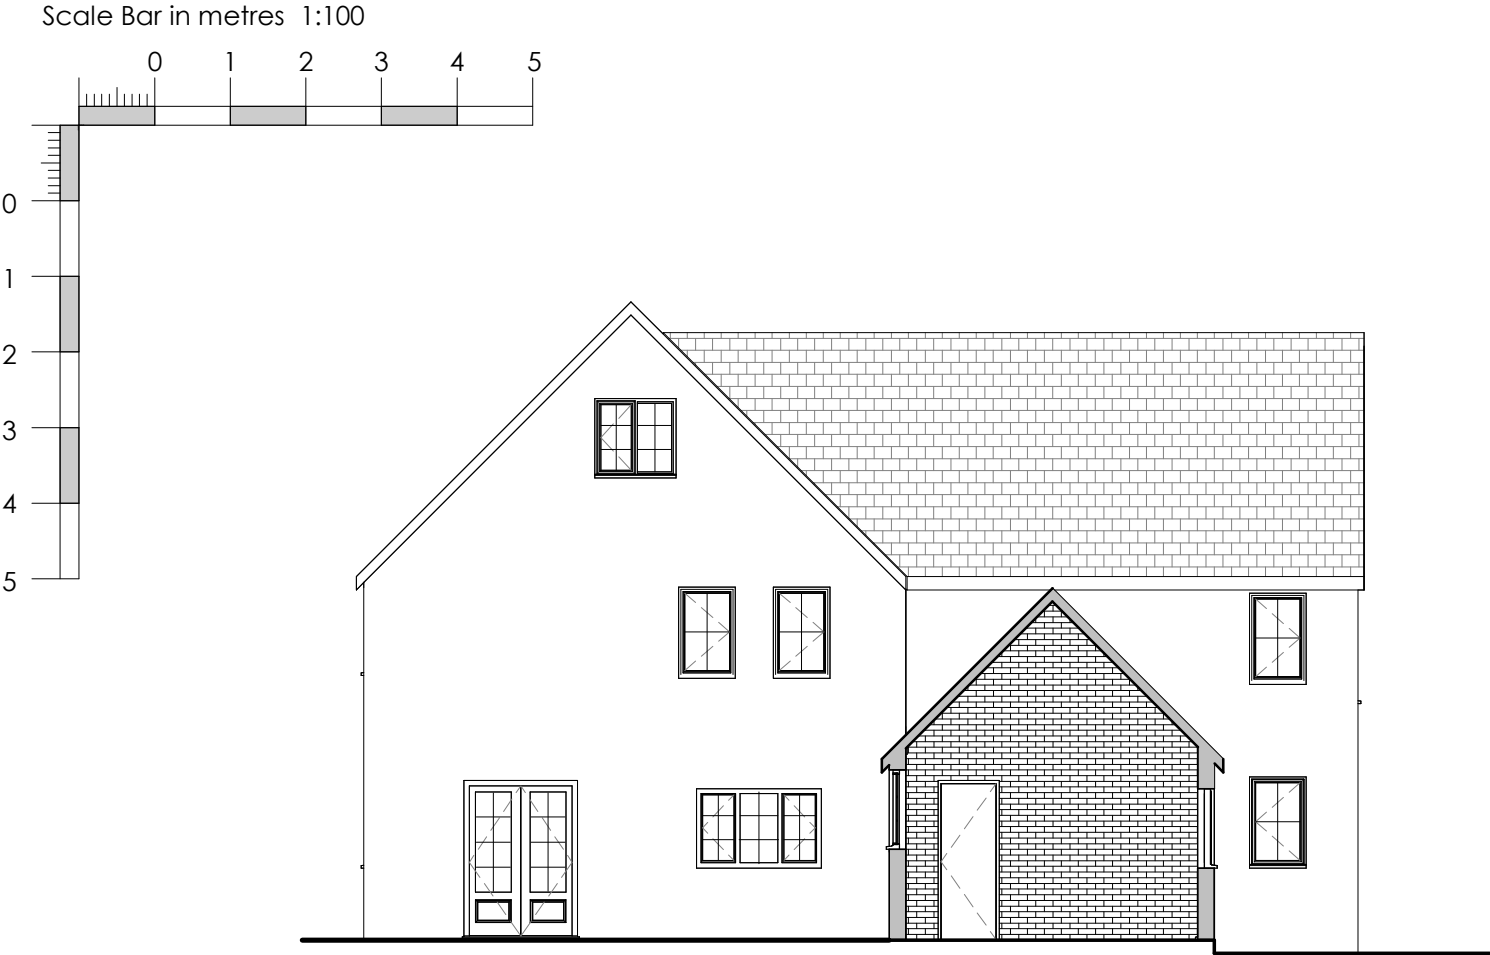

Section A
1 : 100



Section B
1 : 100

adpractice ltd 2 Mill Walk Wheathampstead Hertfordshire AL4 8DT 01582 834361 enq@adpractice.co.uk		
Client	Ashley & Jo Hayzeldon	
Job	Morris Green Cottage	
Detail	Existing sections	
Scale As shown	Date Dec 24	Drawn by EW
Drawing No 2558 - 305	Revision	