



Schedule of Revisions:		
Rev:	Description:	Date:
X	X	X

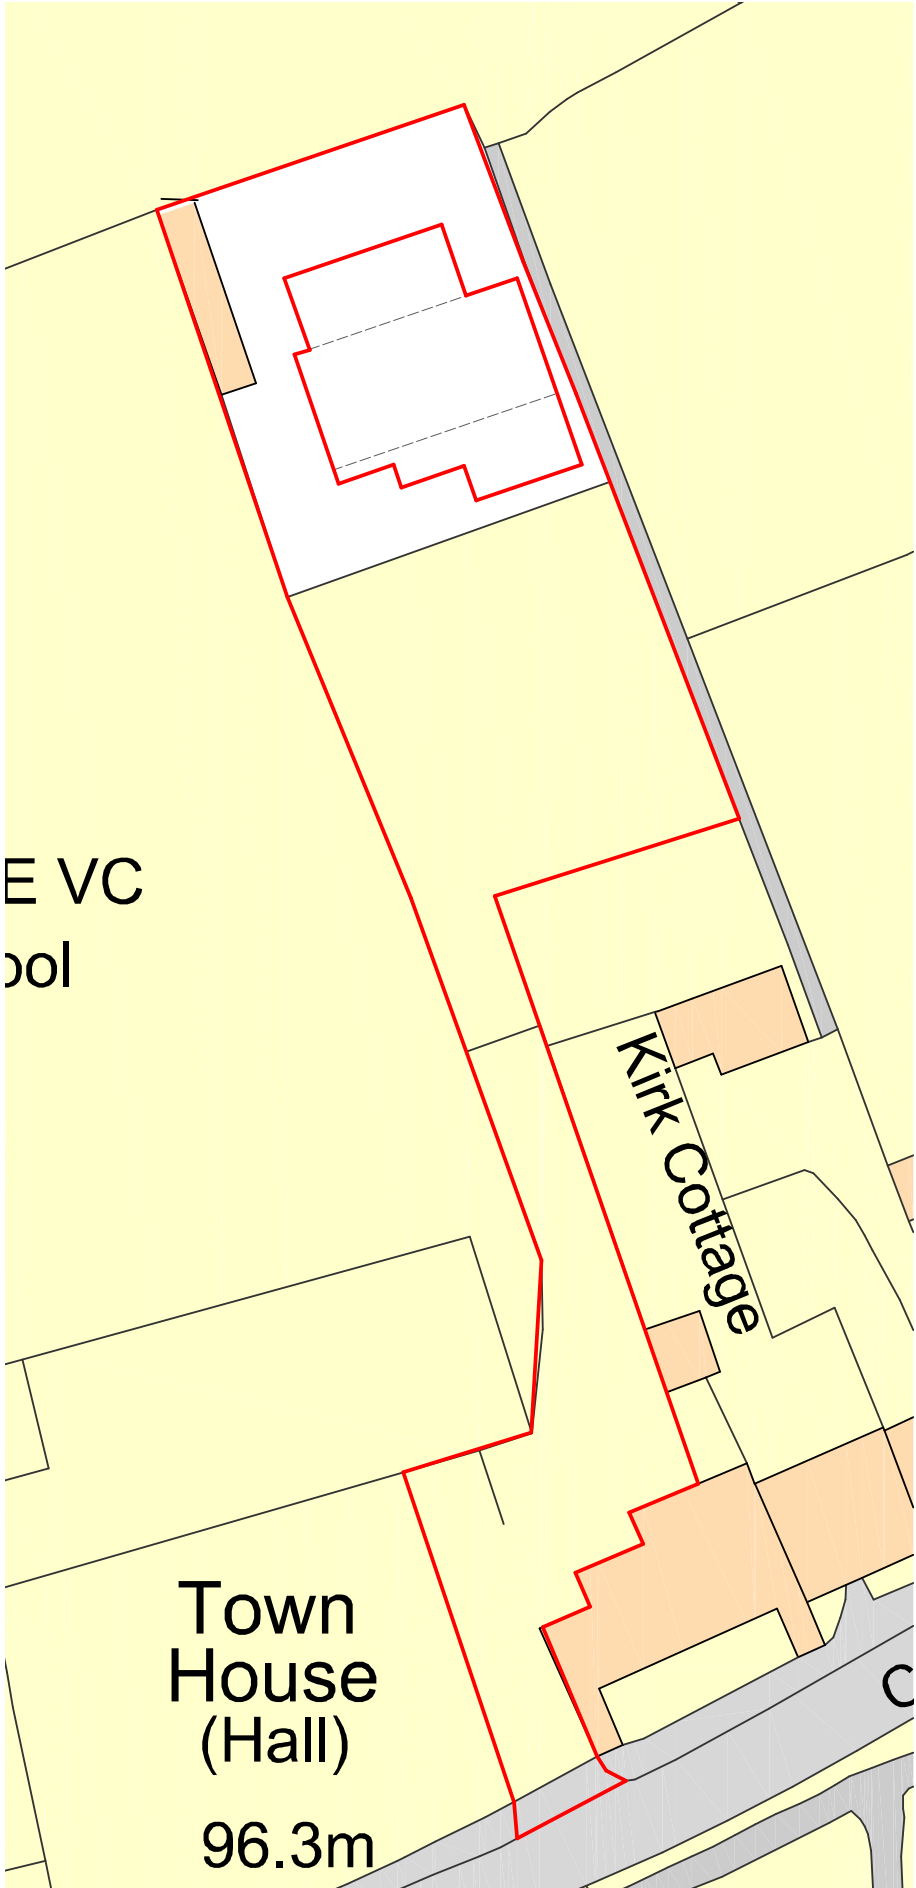

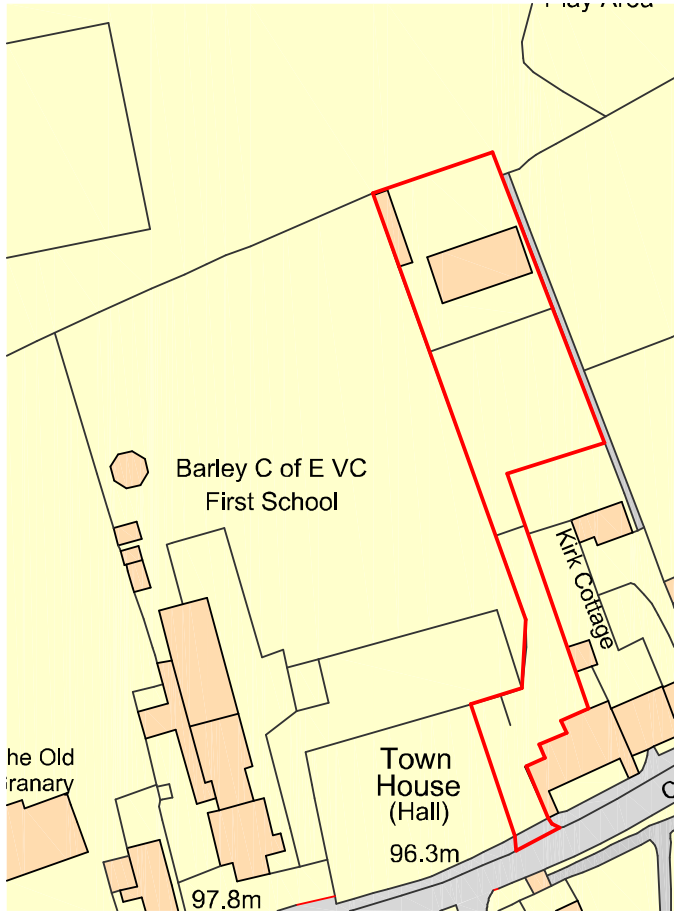

CANNON

Architectural Design Ltd.

36 Town Street, Thaxted, Dunmow, Essex, CM6 2LA

www.cannonad.co.uk
info@cannonad.co.uk
+44 (0)1799 334 113



CIAT
Architects
Registration
Board

arb
Architects
Registration
Board

Client:

Cordell

Project:

Barley Scout Hut

Drawing:

Site and Location Plan

Scale:	Scale:	
As indicated @ A3	1:1250 1:500	
Date:	Checked By:	Revision:
X		
Drawing No:		
268 - 01		

THIS DRAWING IS A COPYRIGHT
All dimension to be checked on site or in the workshop before work commences.
Only figured dimensions to be worked to. Any discrepancies to be reported to
CANNON Architectural Design Ltd.