

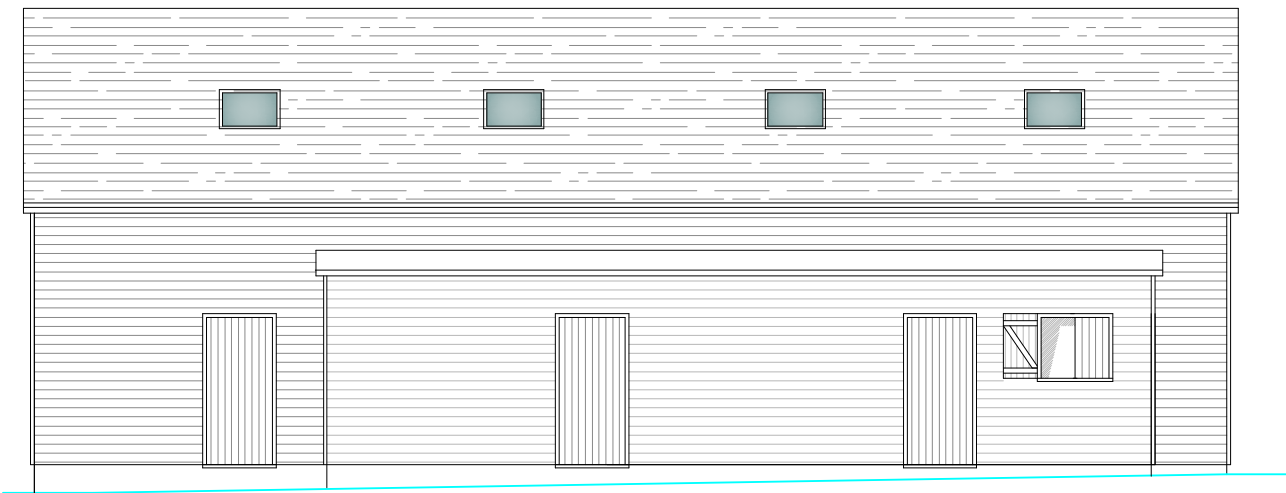
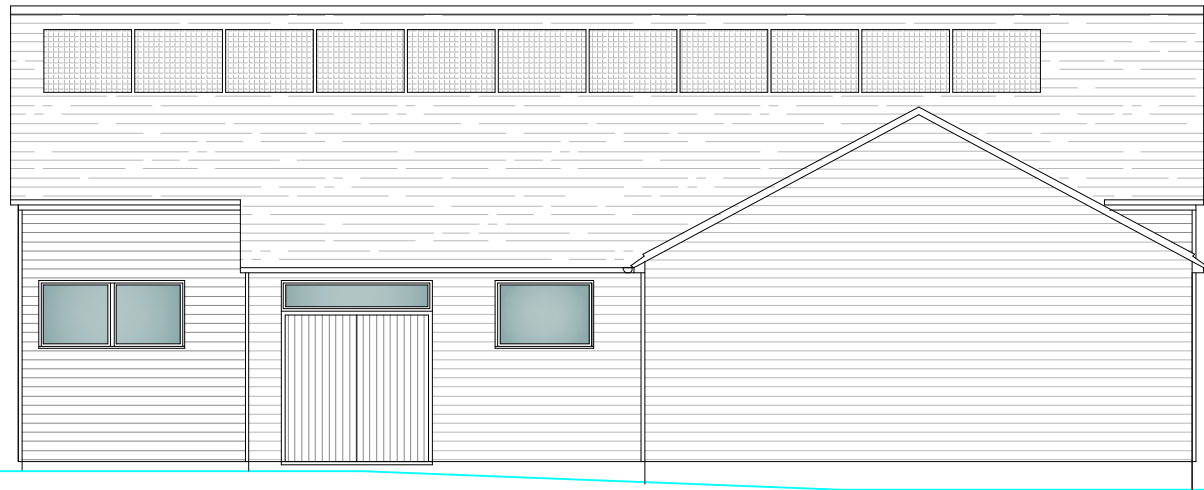
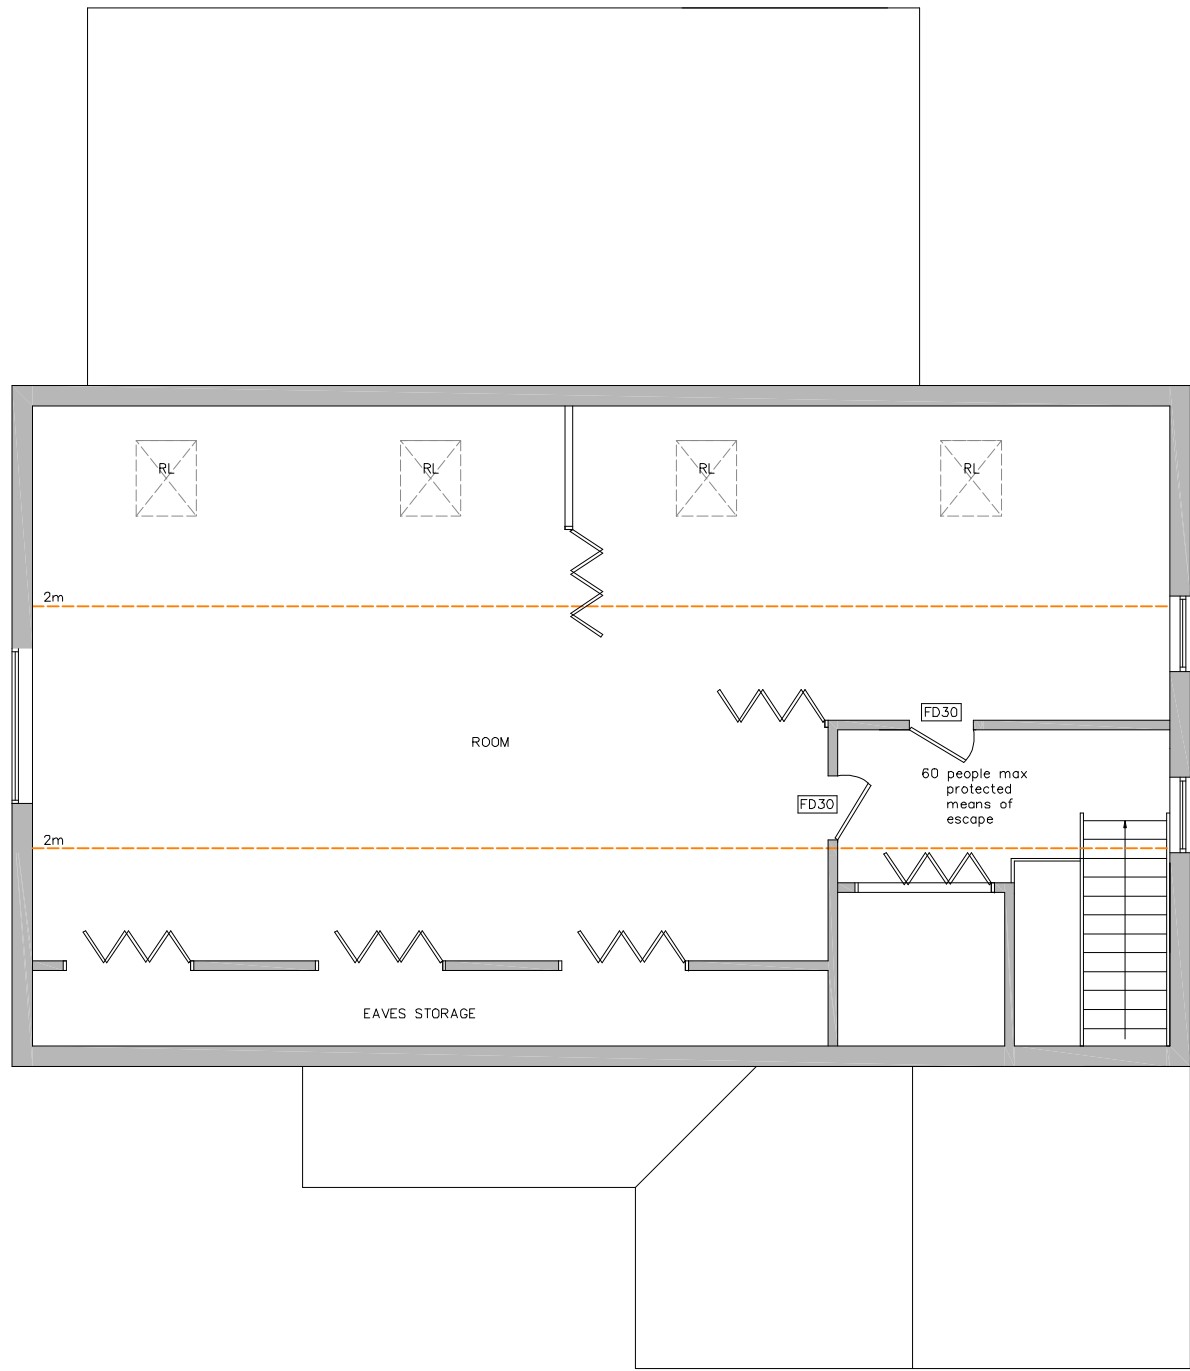


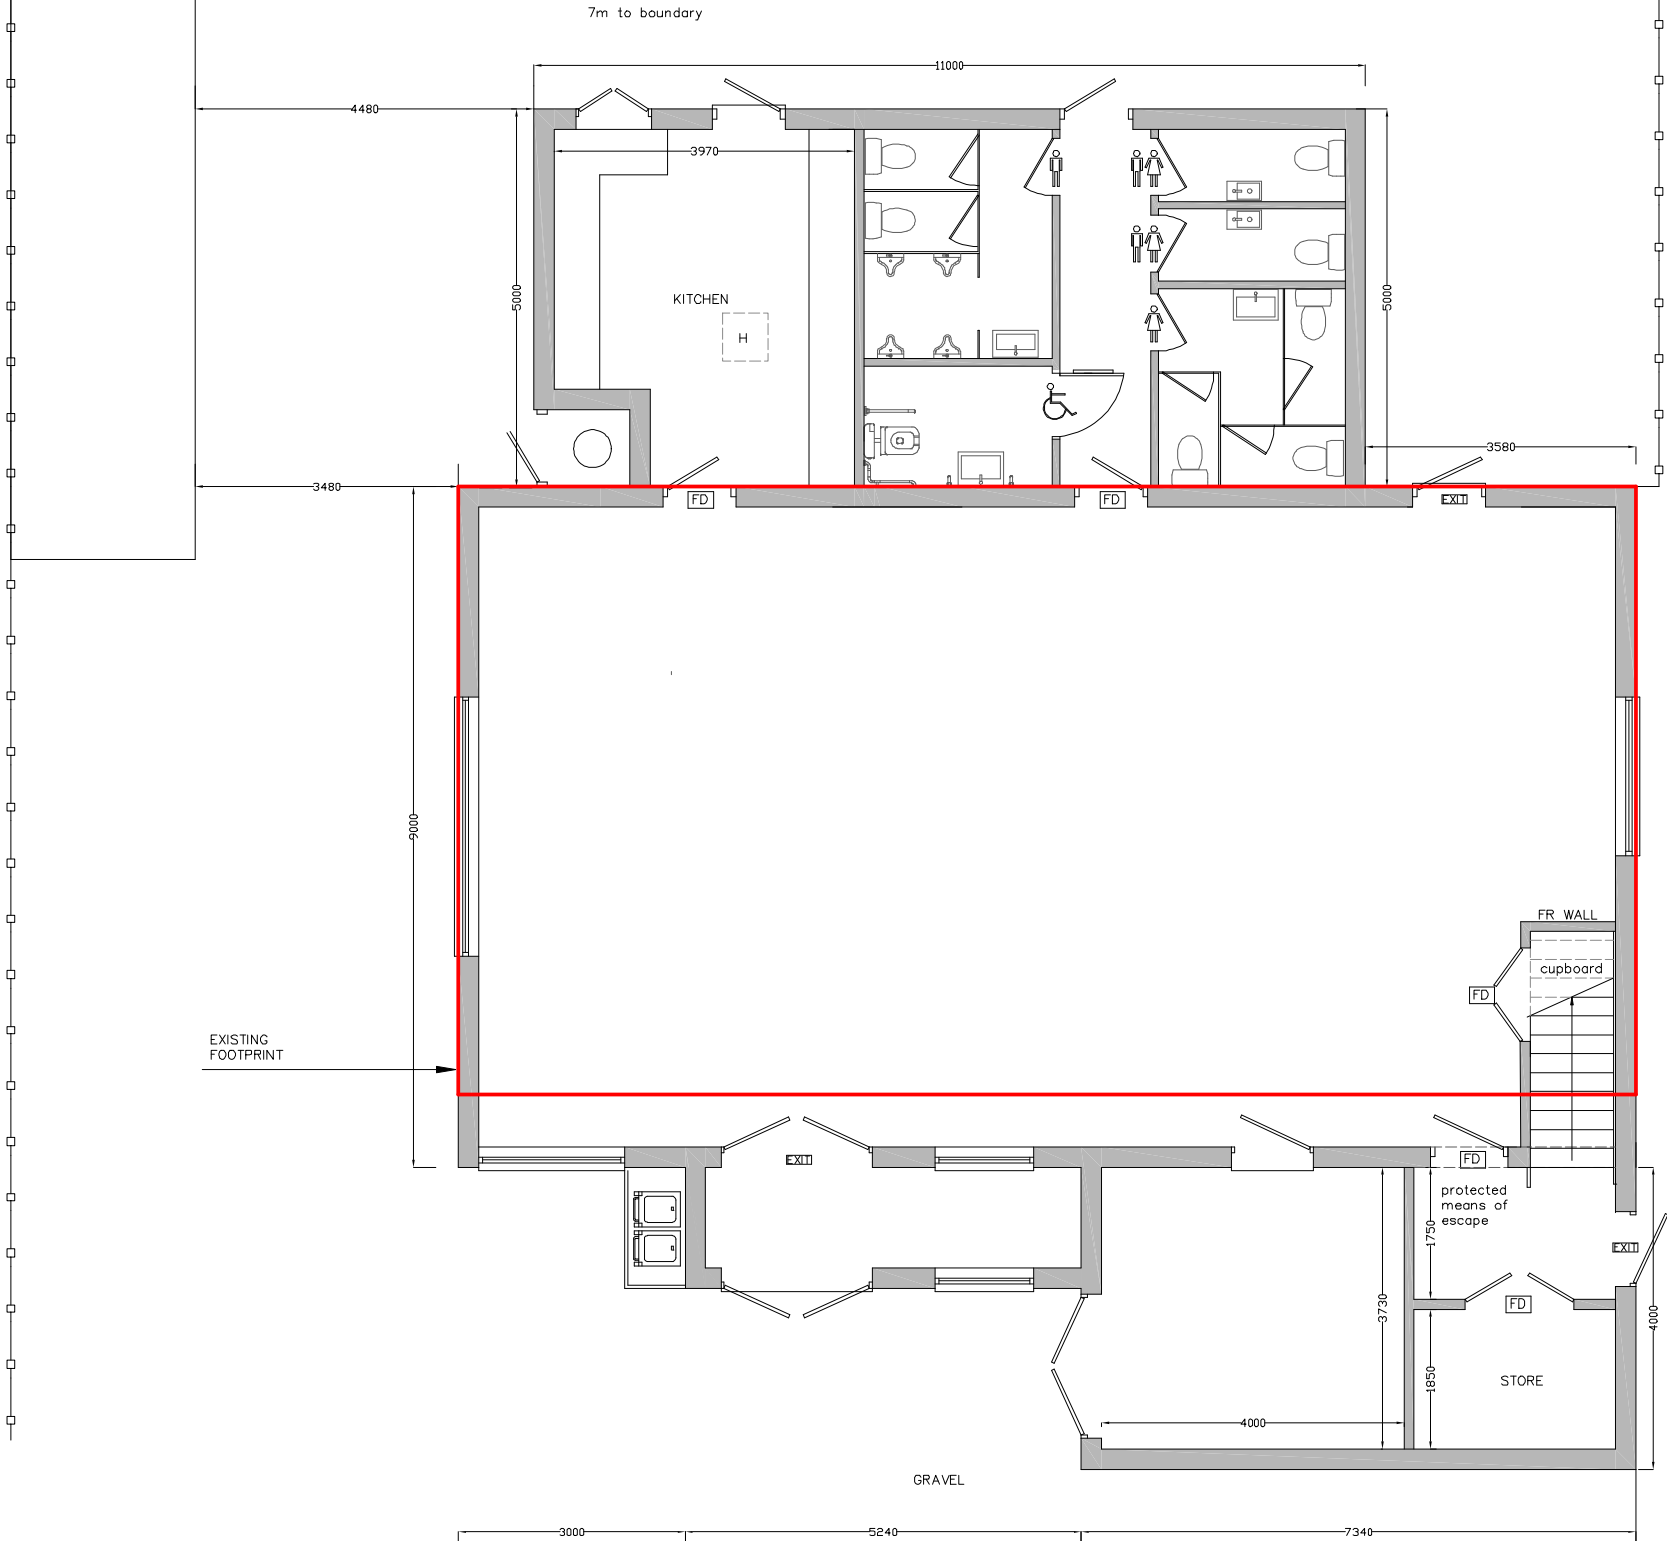

Schedule of Revisions:		
Rev:	Description:	Date:
X	X	X

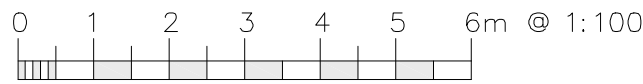

CANNON
Architectural Design Ltd.
36 Town Street, Thaxted, Dunmow, Essex, CM6 2LA
www.cannonad.co.uk
info@cannonad.co.uk
+44 (0)1799 334 113

CIAT
Chartered Practice
Architects
Registration
Board

arb
Architects
Registration
Board

Client:
Cordell

Project:
Barley Scout Hut

Drawing:
Plan and Elevations as Proposed

Scale: As indicated @ A2	Scale: 1:100	
Date: X	Checked By:	Revision:
Drawing No: 268 - 03 V1		

THIS DRAWING IS A COPYRIGHT
All dimension to be checked on site or in the worktop before work commences.
Only figured dimensions to be worked to. Any discrepancies to be reported to
CANNON Architectural Design Ltd.