


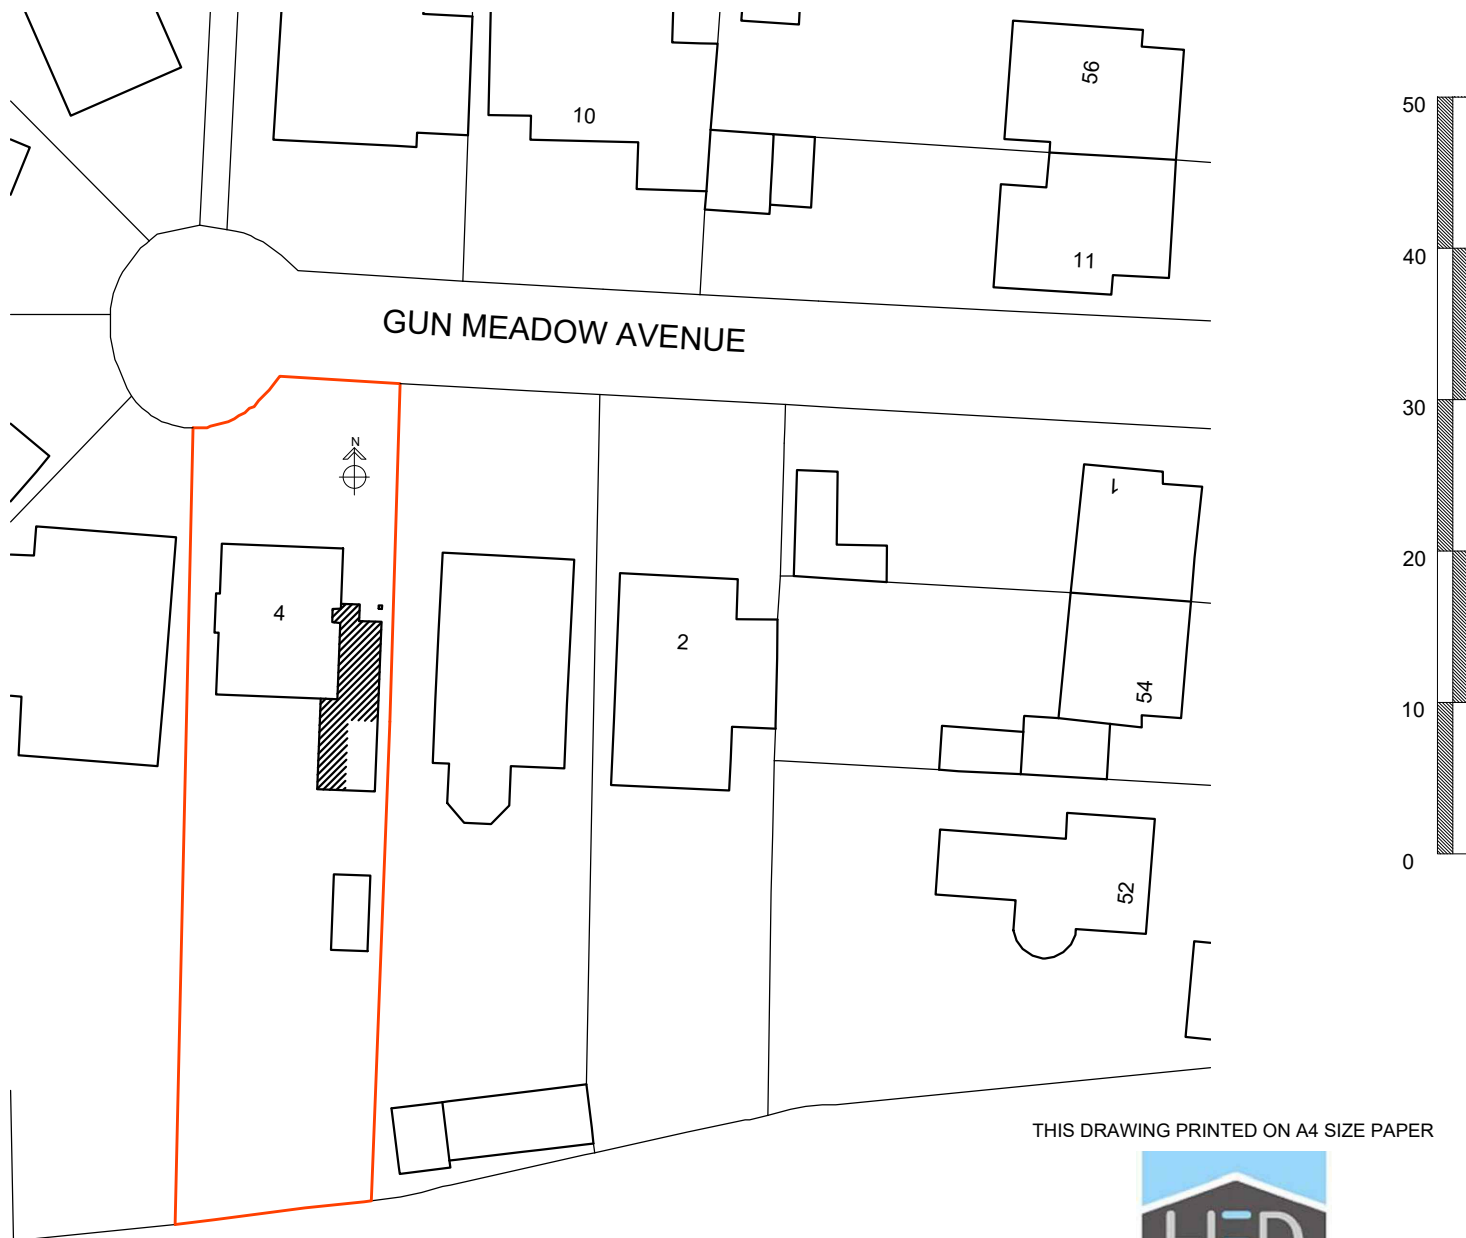

THIS DRAWING PRINTED ON A4 SIZE PAPER



Home Extension Designs

Ordnance Survey (c) Crown Copyright 2018. All rights reserved. Licence number 100022432

HOME EXTENSION DESIGNS
HED HOUSE
60a BRIDGE ROAD EAST
WELWYN GARDEN CITY
HERTS AL7 1JU
tel : 01707 393971
e:info@hed.co.uk

BLOCK PLAN

1:500



Project:

4 Gun Meadow Avenue,
Knebworth

Drawing Title:

BLOCK PLAN

Drawn By: ALI Scale: 1:500 Date: June 2023

Dwg Status: PLANNING Checked:

Drawing No: 5420-OS2 Revision: B