

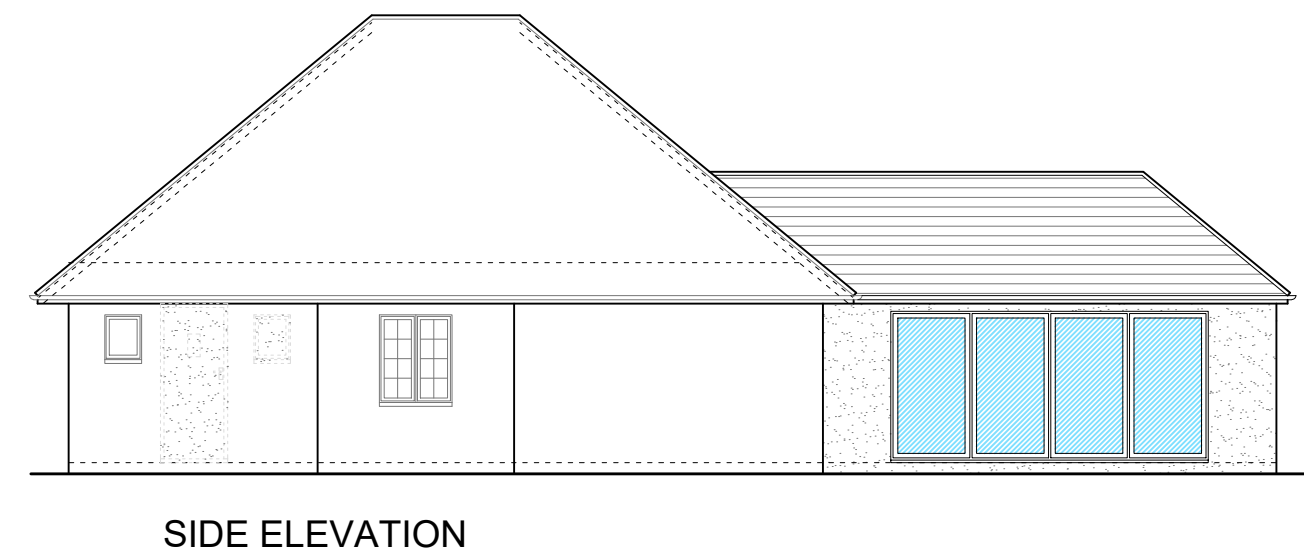
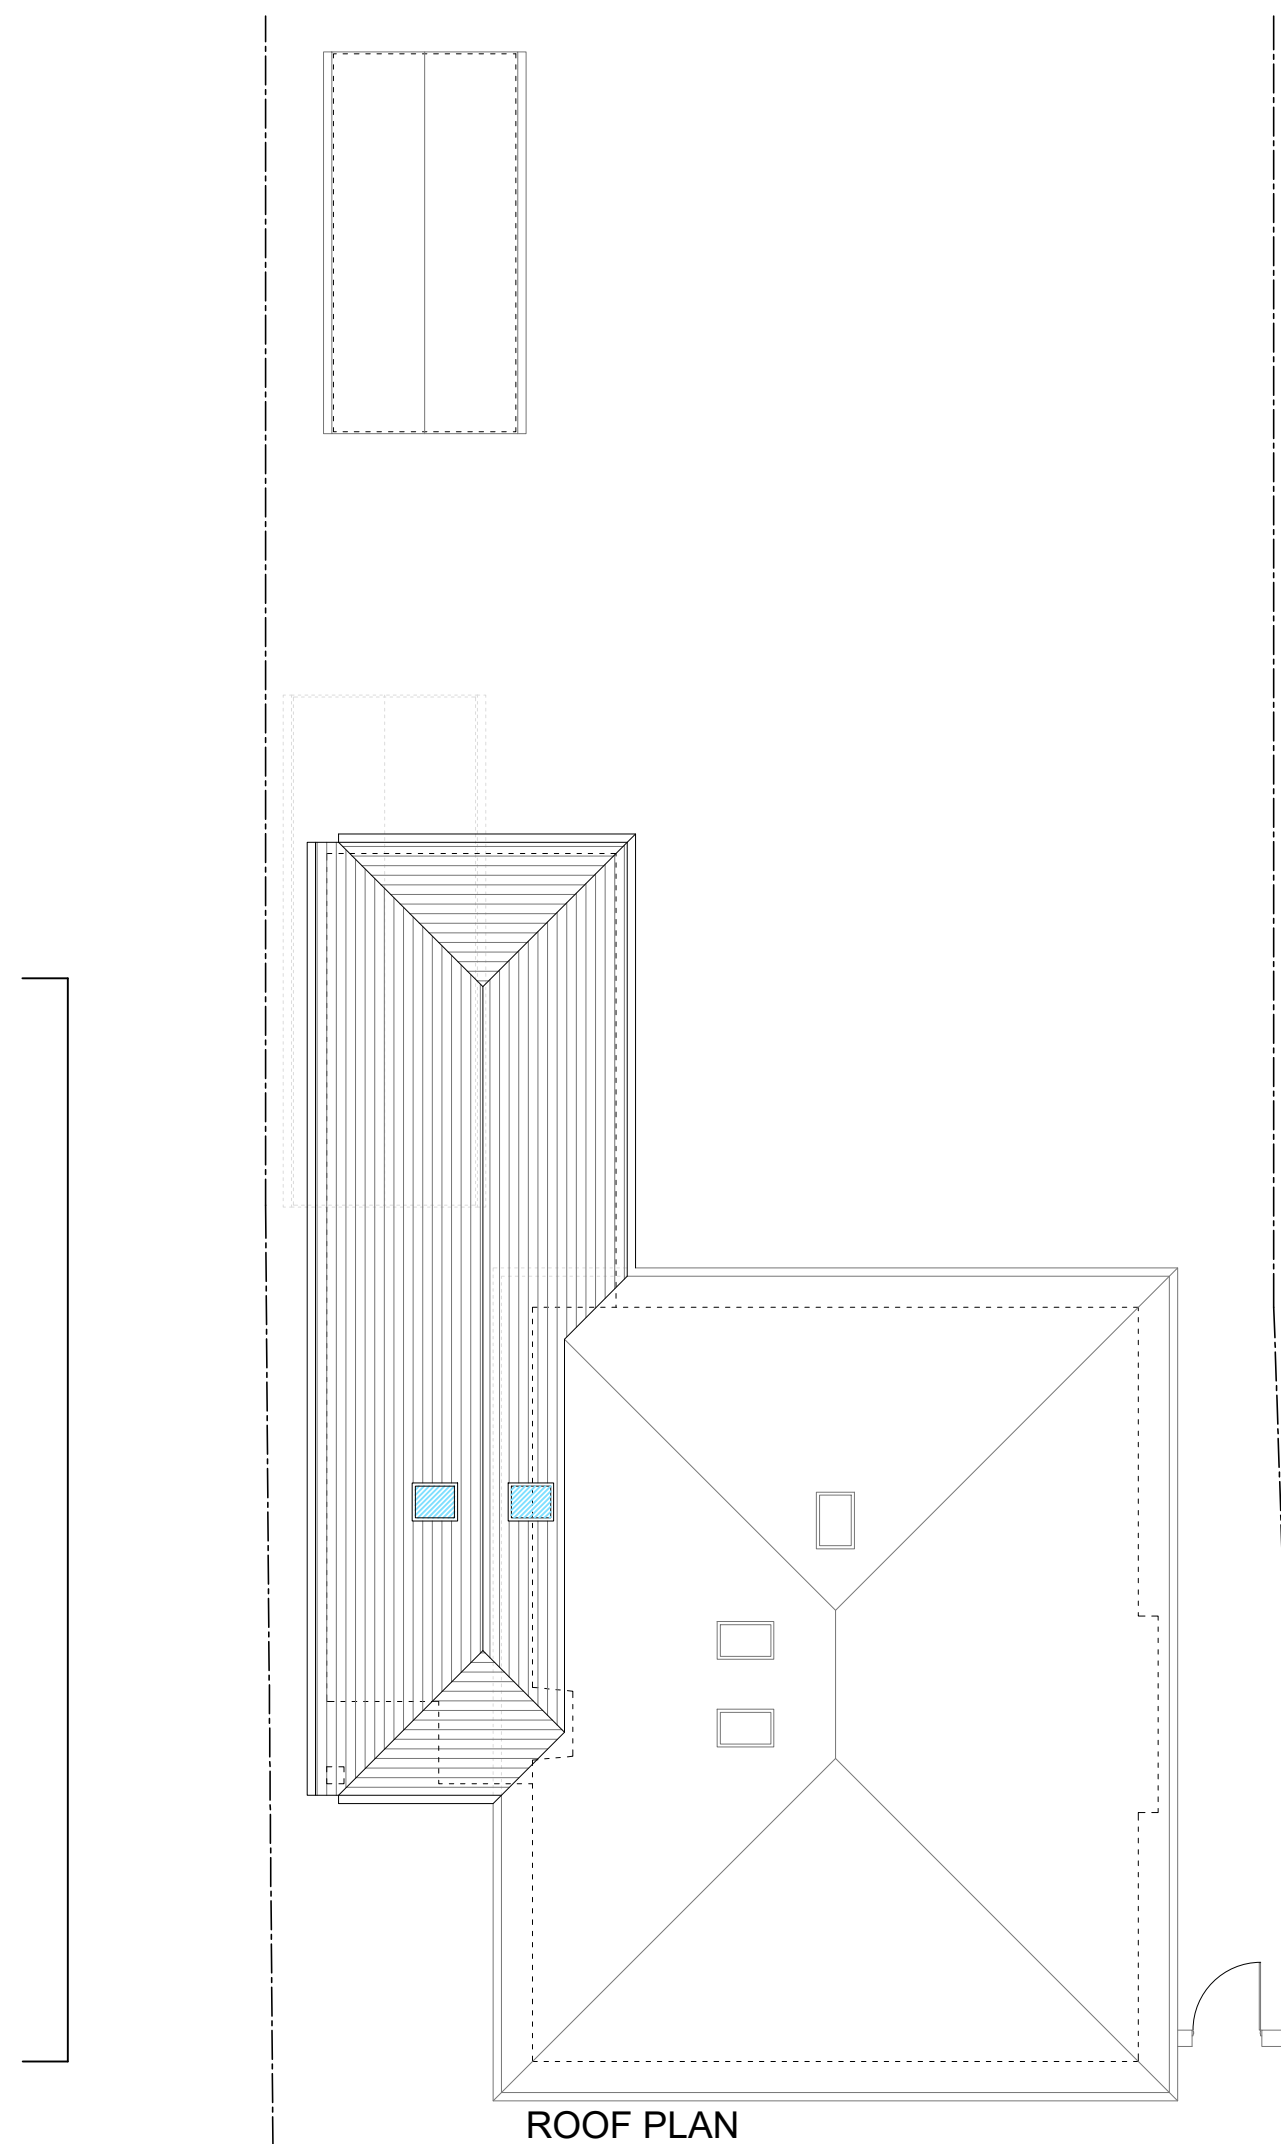
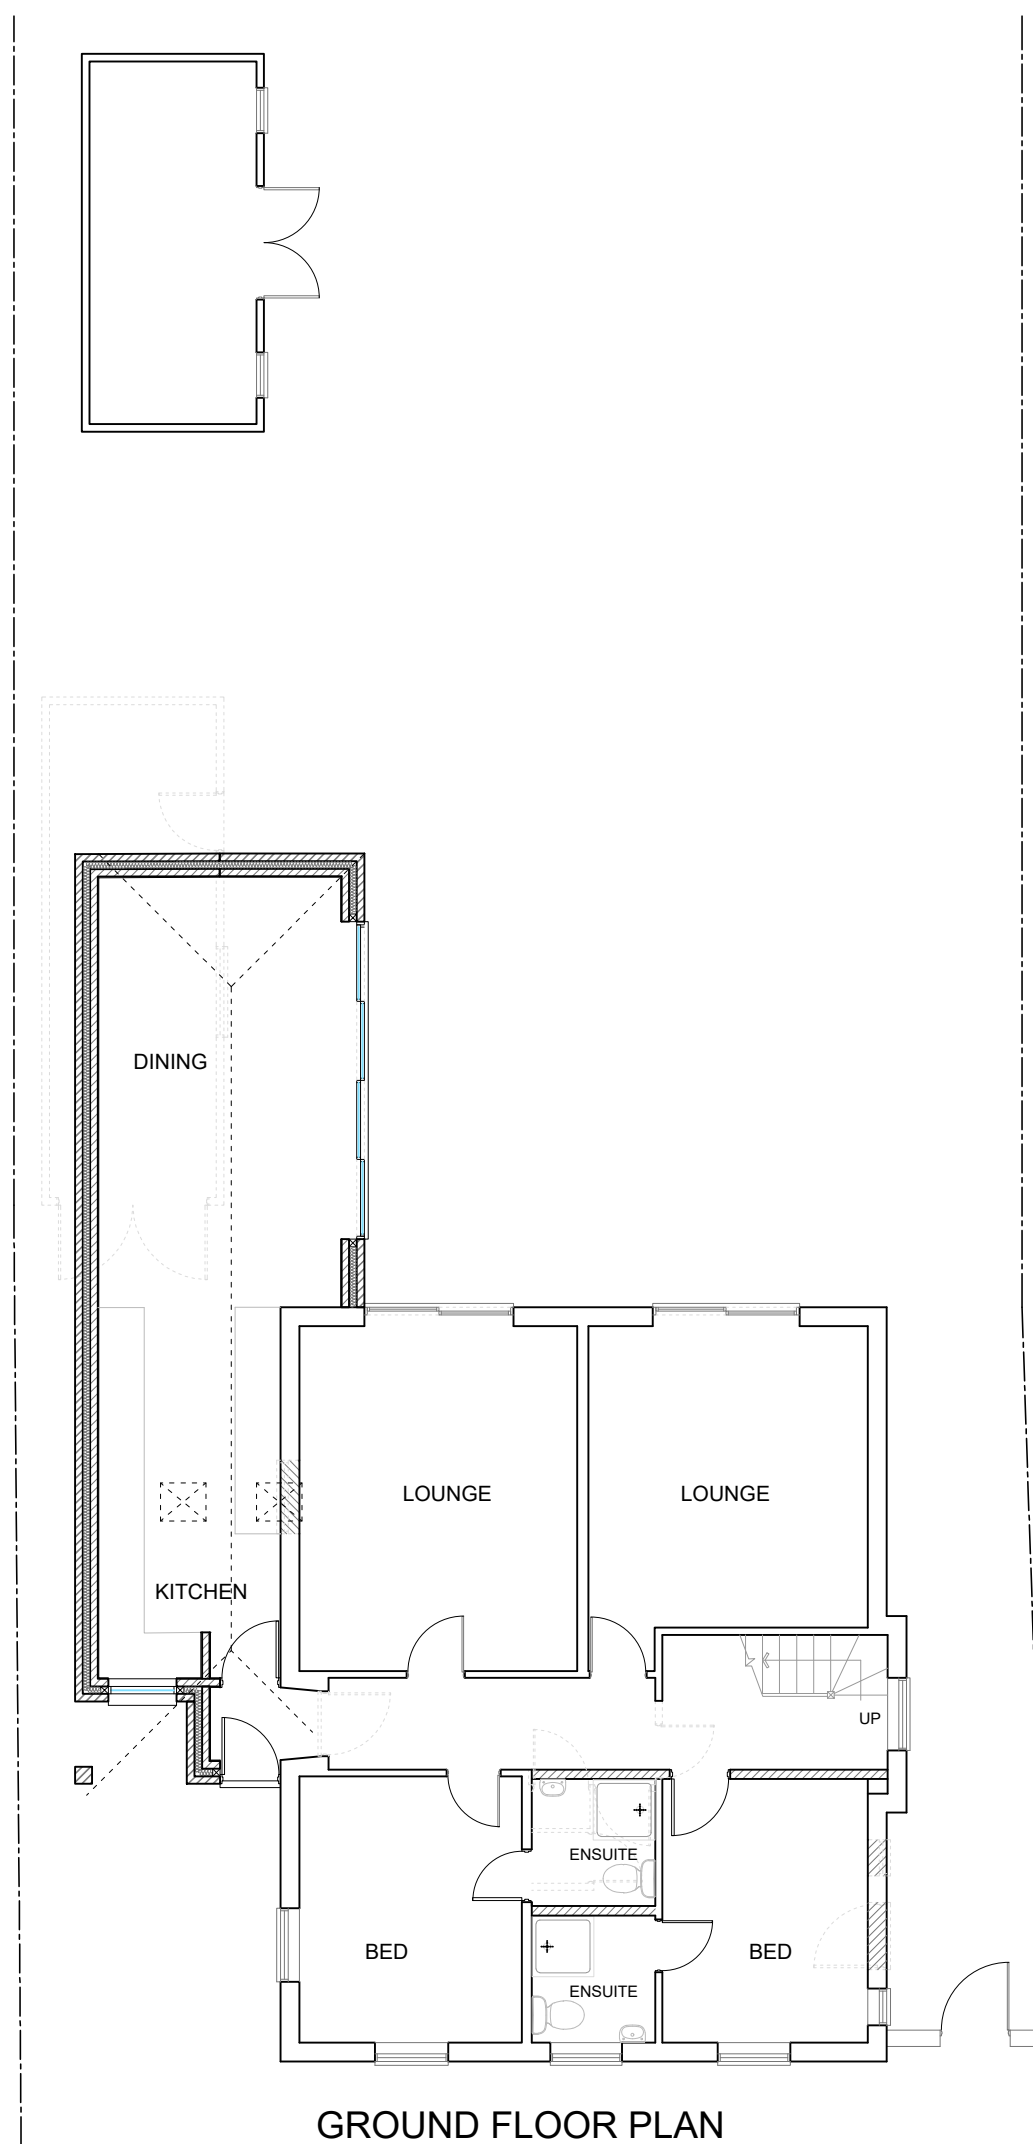
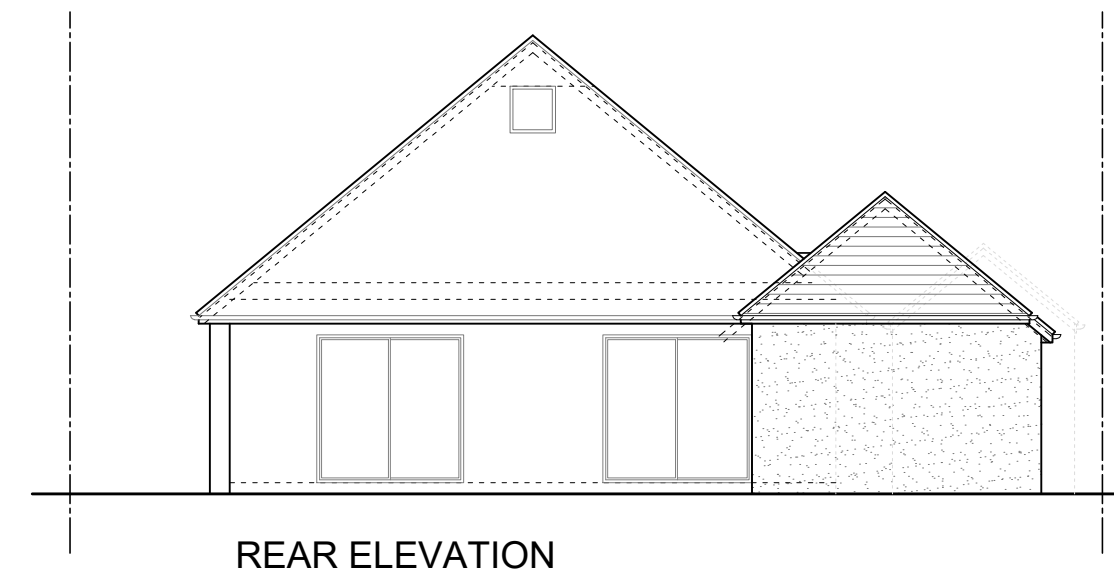


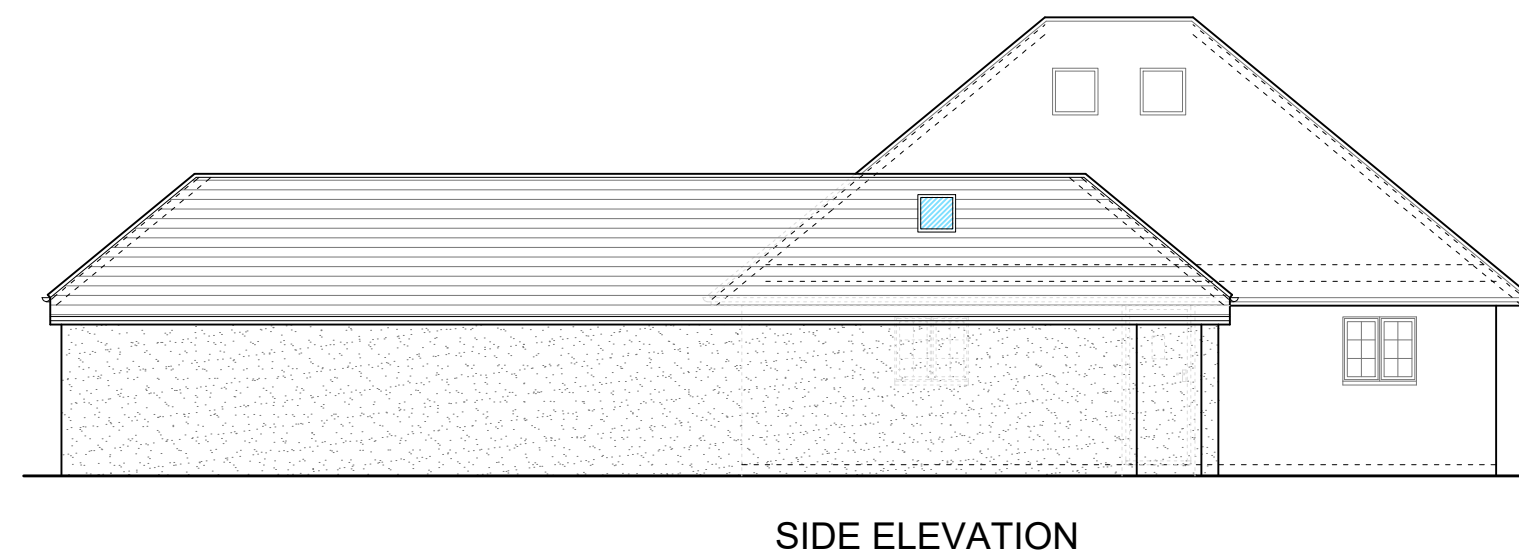

THIS DRAWING PRINTED ON A2 SIZE PAPER

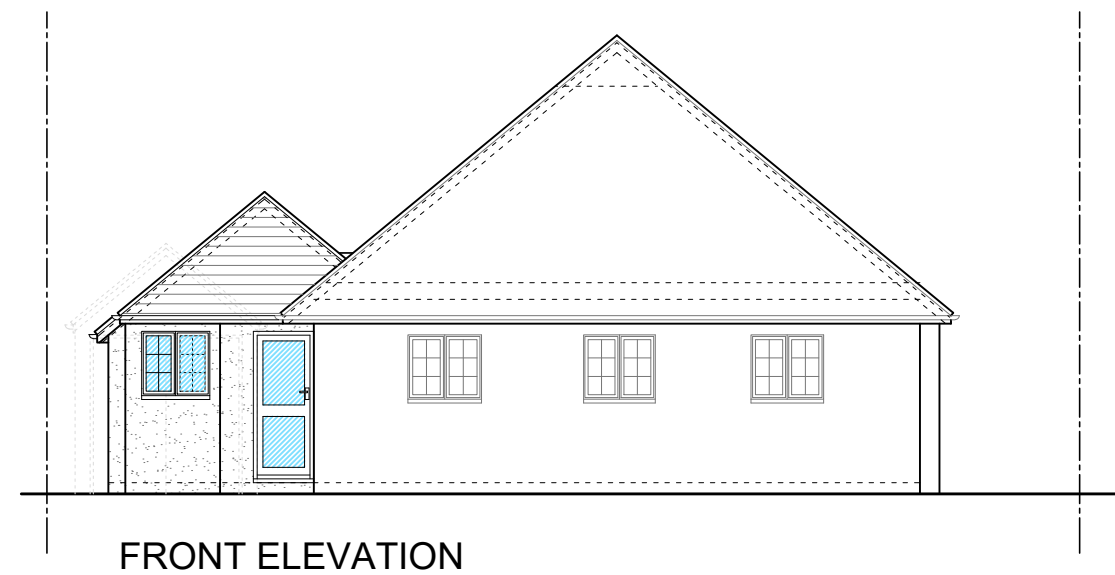

Home Extension Designs

HOME EXTENSION DESIGNS
HED HOUSE
60a BRIDGE ROAD EAST
WELWYN GARDEN CITY
HERTS AL7 1JU
tel : 01707 393971
e:info@hed.co.uk

Project: 4 Gun Meadow Avenue,
Knebworth

Drawing Title: PLANS AND ELEVATIONS
AS PROPOSED

Drawn By: ALI Scale: 1:100 Date: OCT 2021

Dwg Status: PLANNING Checked:

Drawing No: 5420-P01 Revision: G

