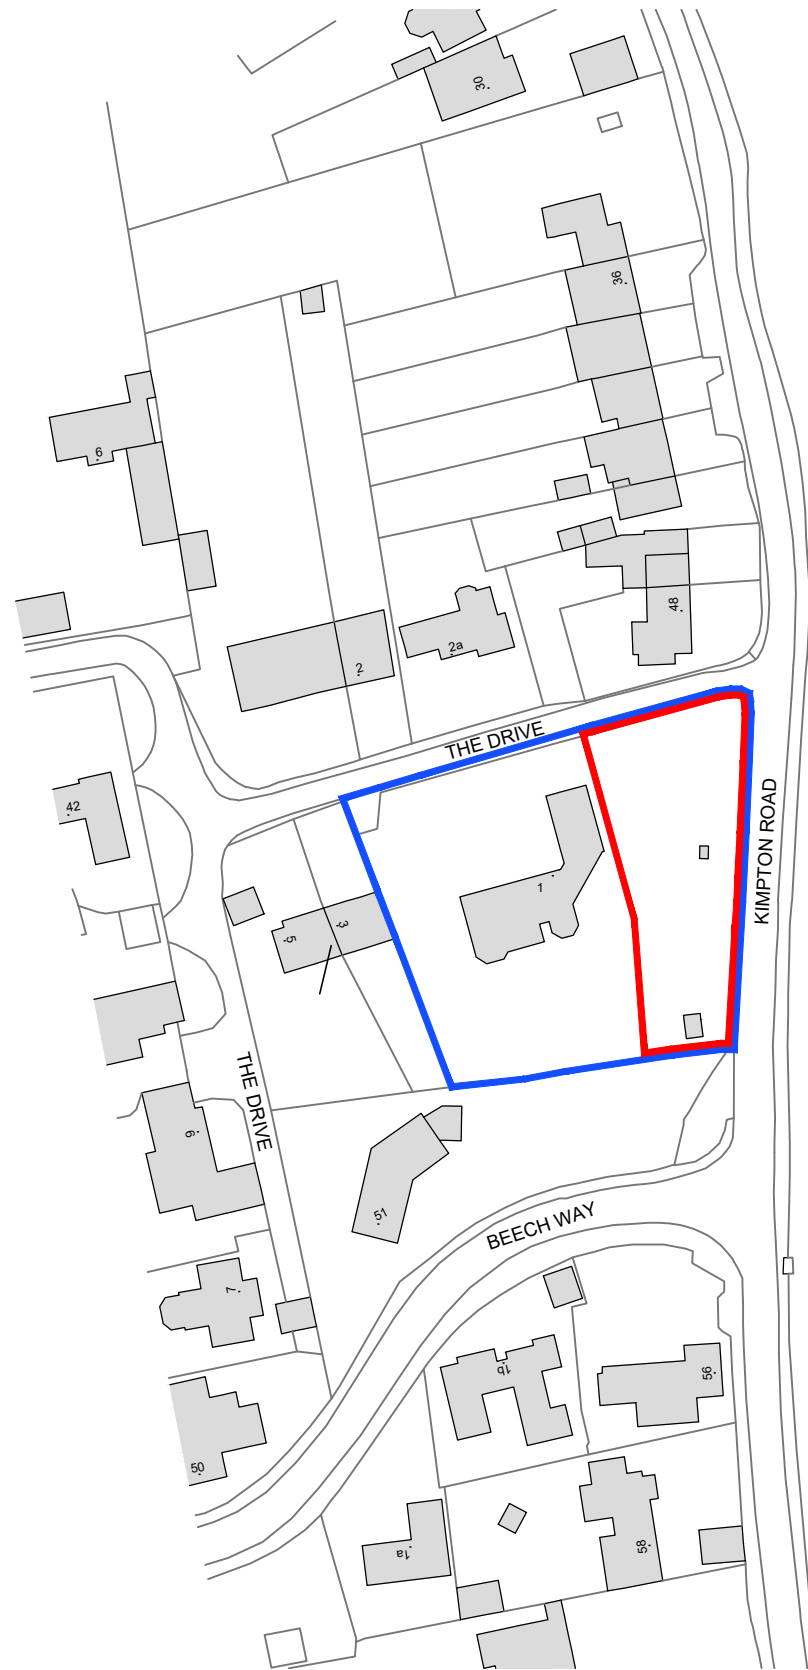


— Site Ownership Boundary
— Application Area

0 10 20 30 40 50m

Project Address: Land Adj. 1 The Drive
Blackmore End
Hertfordshire
AL4 8LE

Client: Mr and Mrs Beale
Drawing Title: Site Location Plan

Scale: 1:1250 @ A3
Date: January 2025
DWG Number 578-PL01

Status:

P L A N N I N G

KW Architectural Limited
Lainswood House
Bernards Close
Cheersley, Bucks
HP18 0BY
E:
Luke.Kenton@kw-architectural.co.uk
M: 07812 989244

