


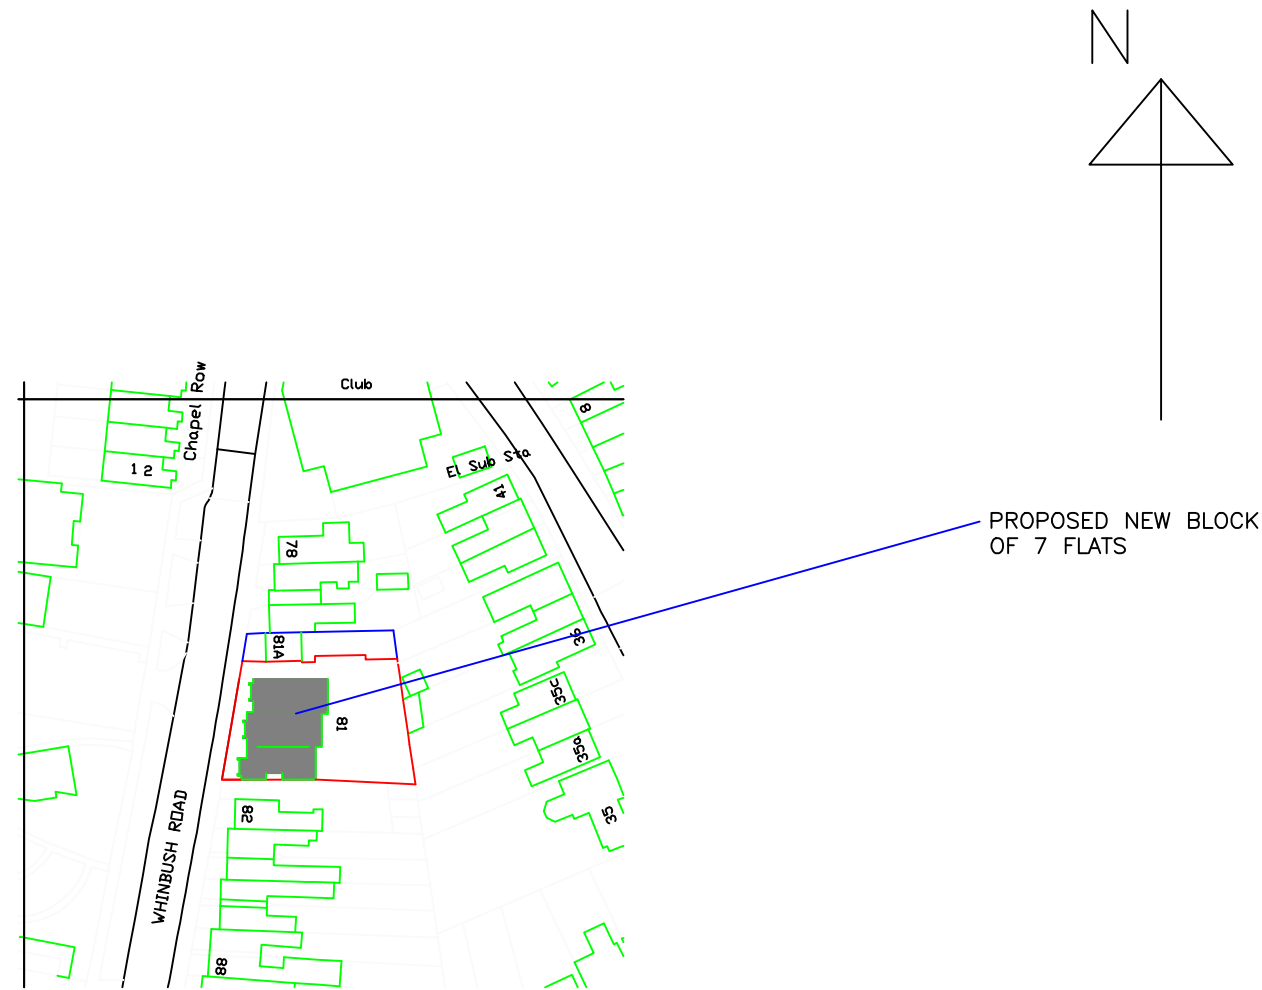

Crown Copyright and database rights 2023. OS 100031961 National Map Centre. Purchased 11/07/2023 1 year licence.

LOCATION PLAN

SCALE 1:1250

Philip Horne		
Architectural Services		
80A Water Lane, Wootton, Northampton, NN4 6HG		
Tel 01604 765239 Office		
Mob 07710 765038		
e-mail philip-horne@btconnect.com		
client	Viva Property Group Ltd 19 York Road, Northampton, NN1 5QG	
project	81 Whinbush, Road. Hitchin Hertfordshire, SG5 1PZ	
drawing	Proposed New Block of Flats Location Plan	
Status	Planning	
scale	date July 2024	drawn by P K H
All dimensions to be checked on site by the contractor and any discrepancies reported to Philip Horne Architectural Services prior to commencement of any works		The contents of this plan are copyright and reproduction is not permitted without prior consent of Philip Horne Architectural Services
drawing no	24/2801/101	rev