




Proposed Elevations 1:100

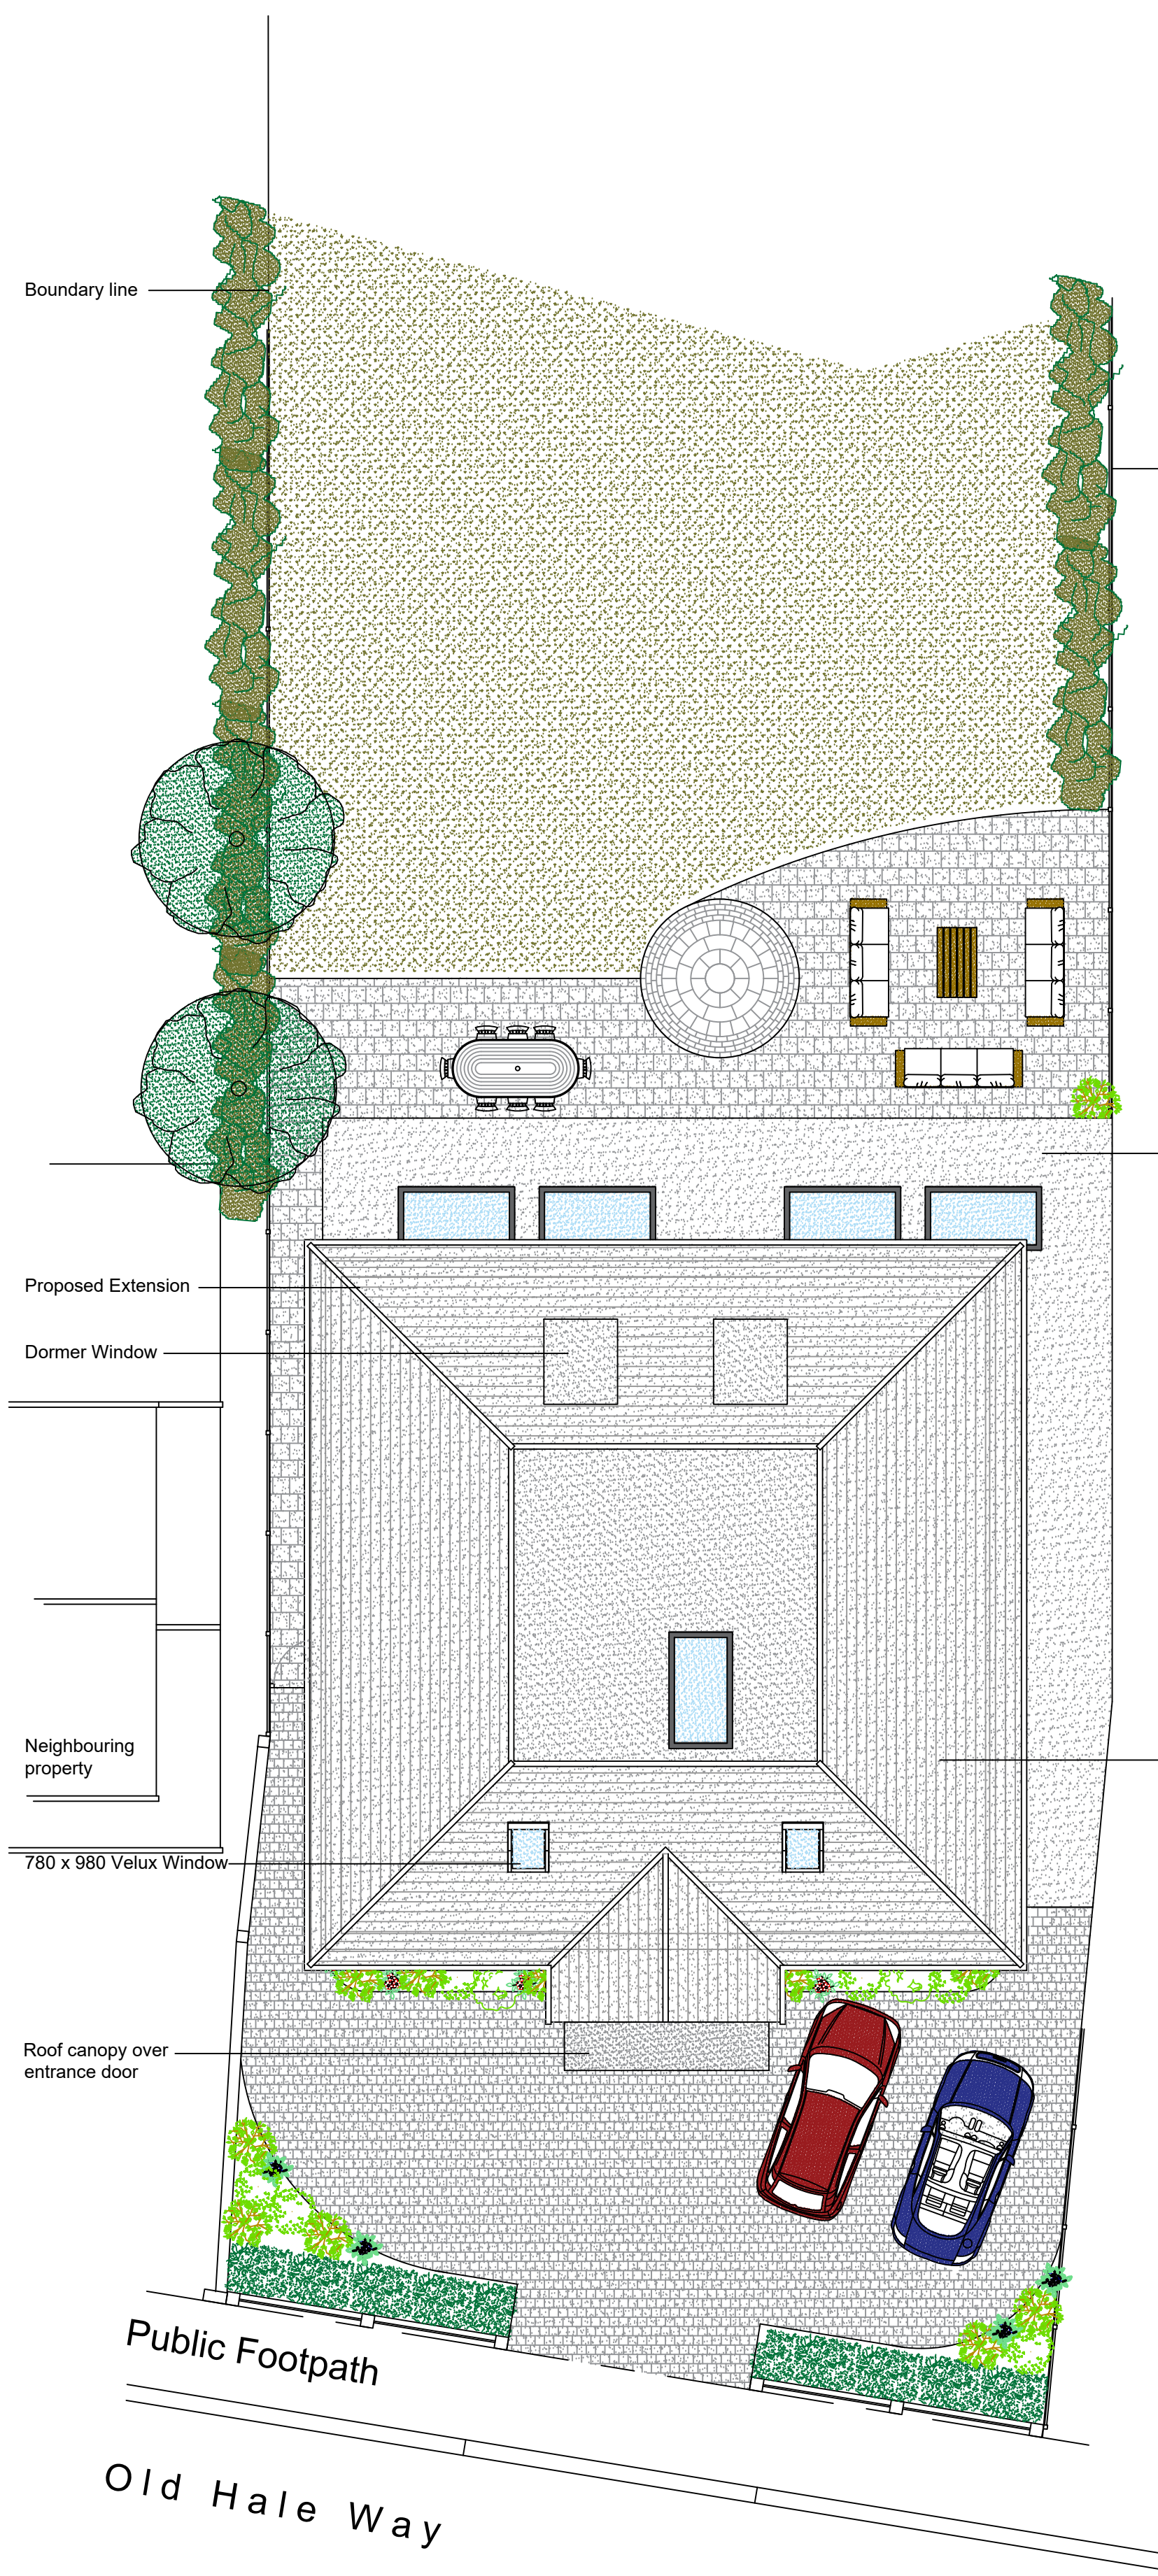


Front

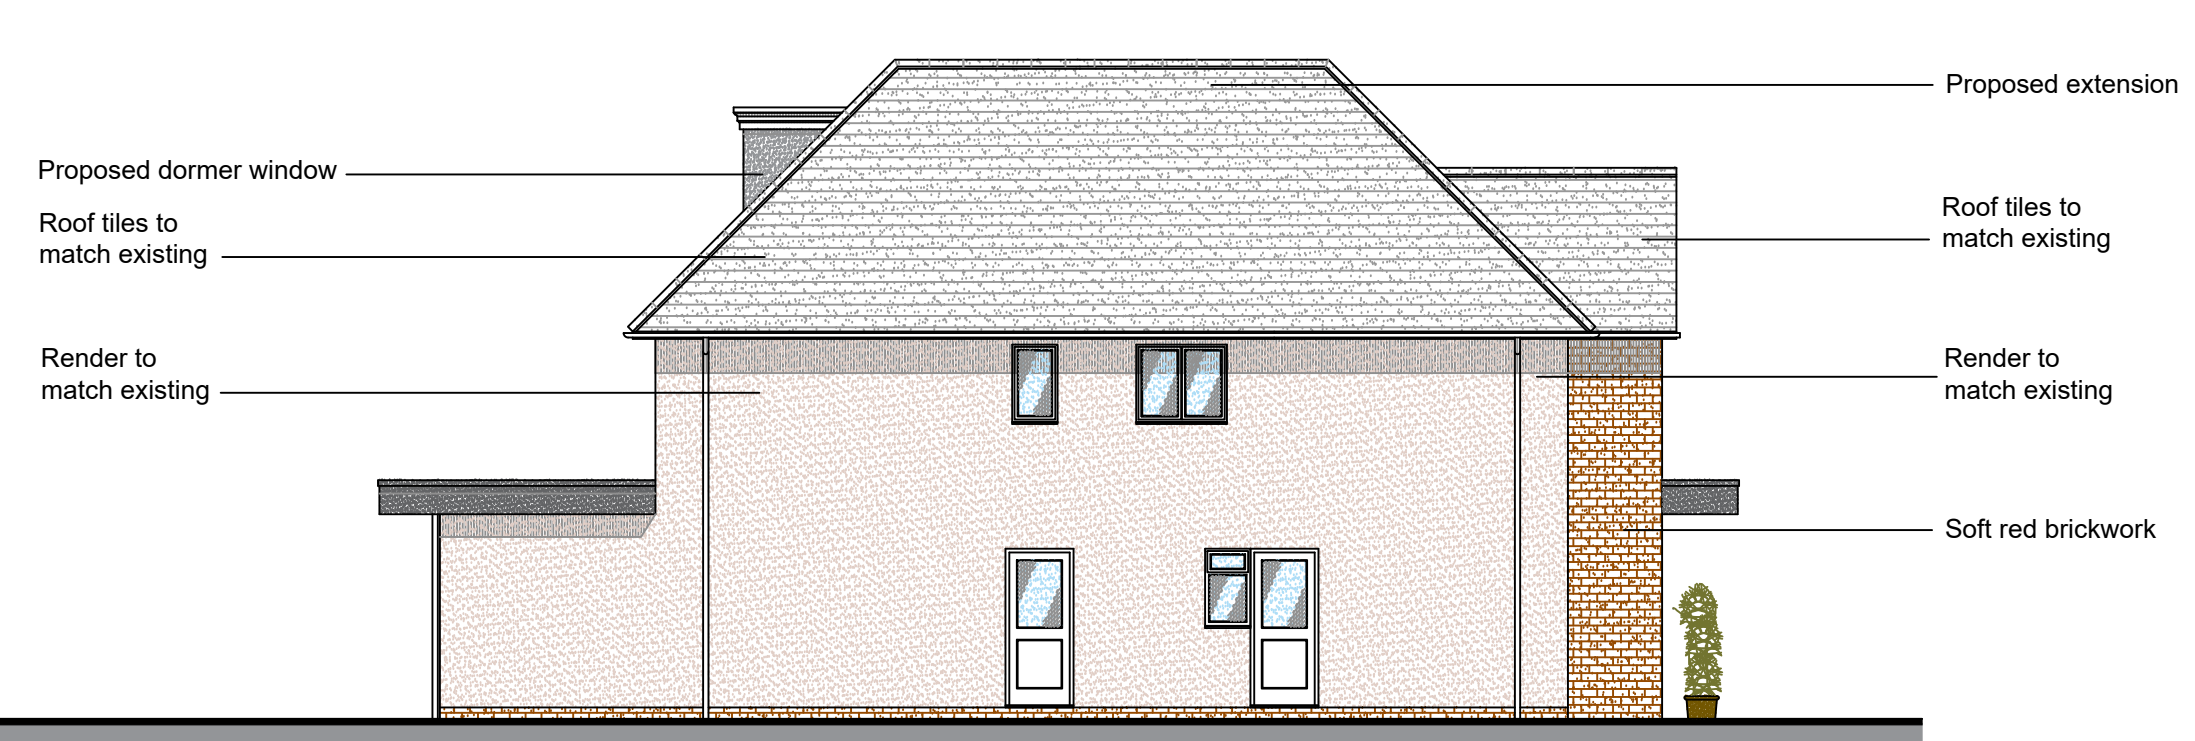

Side

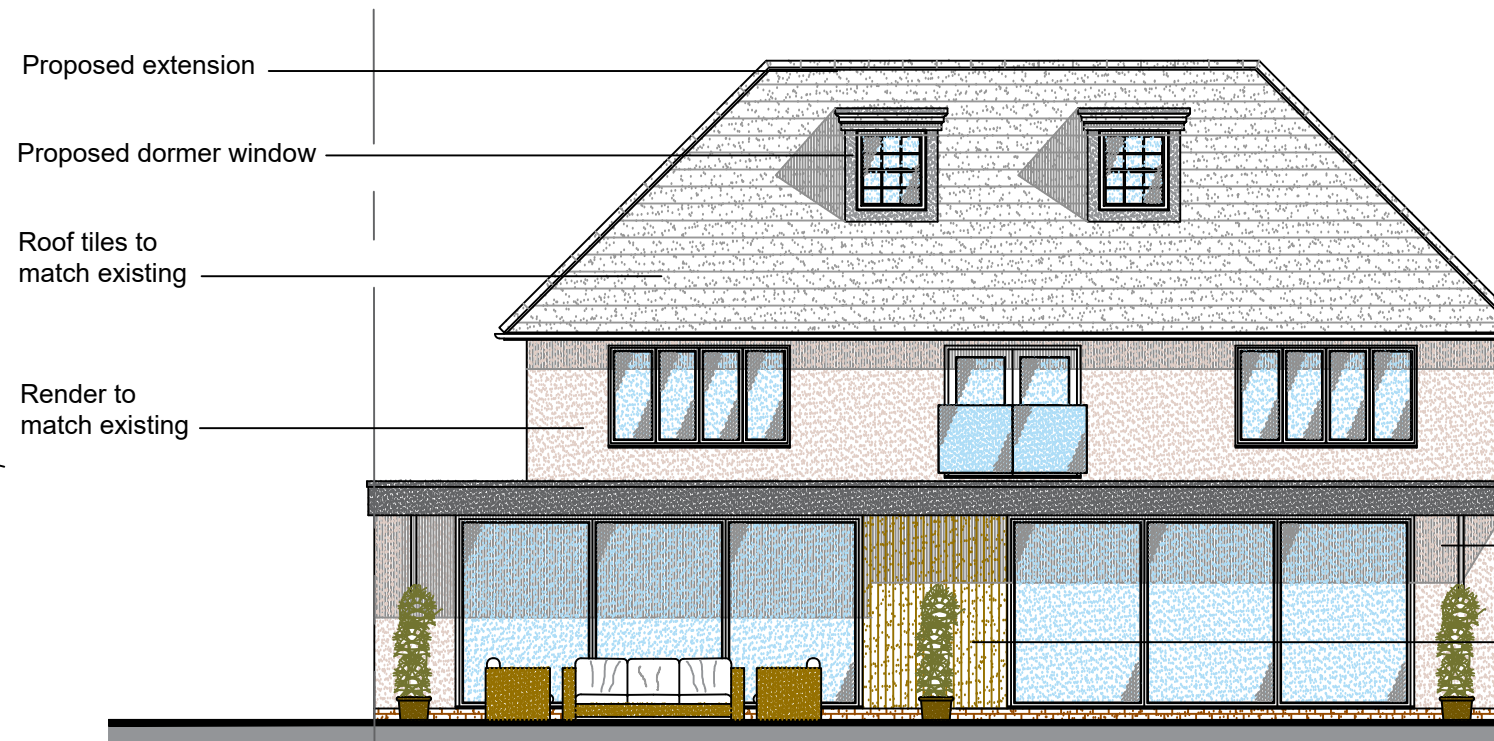

Rear

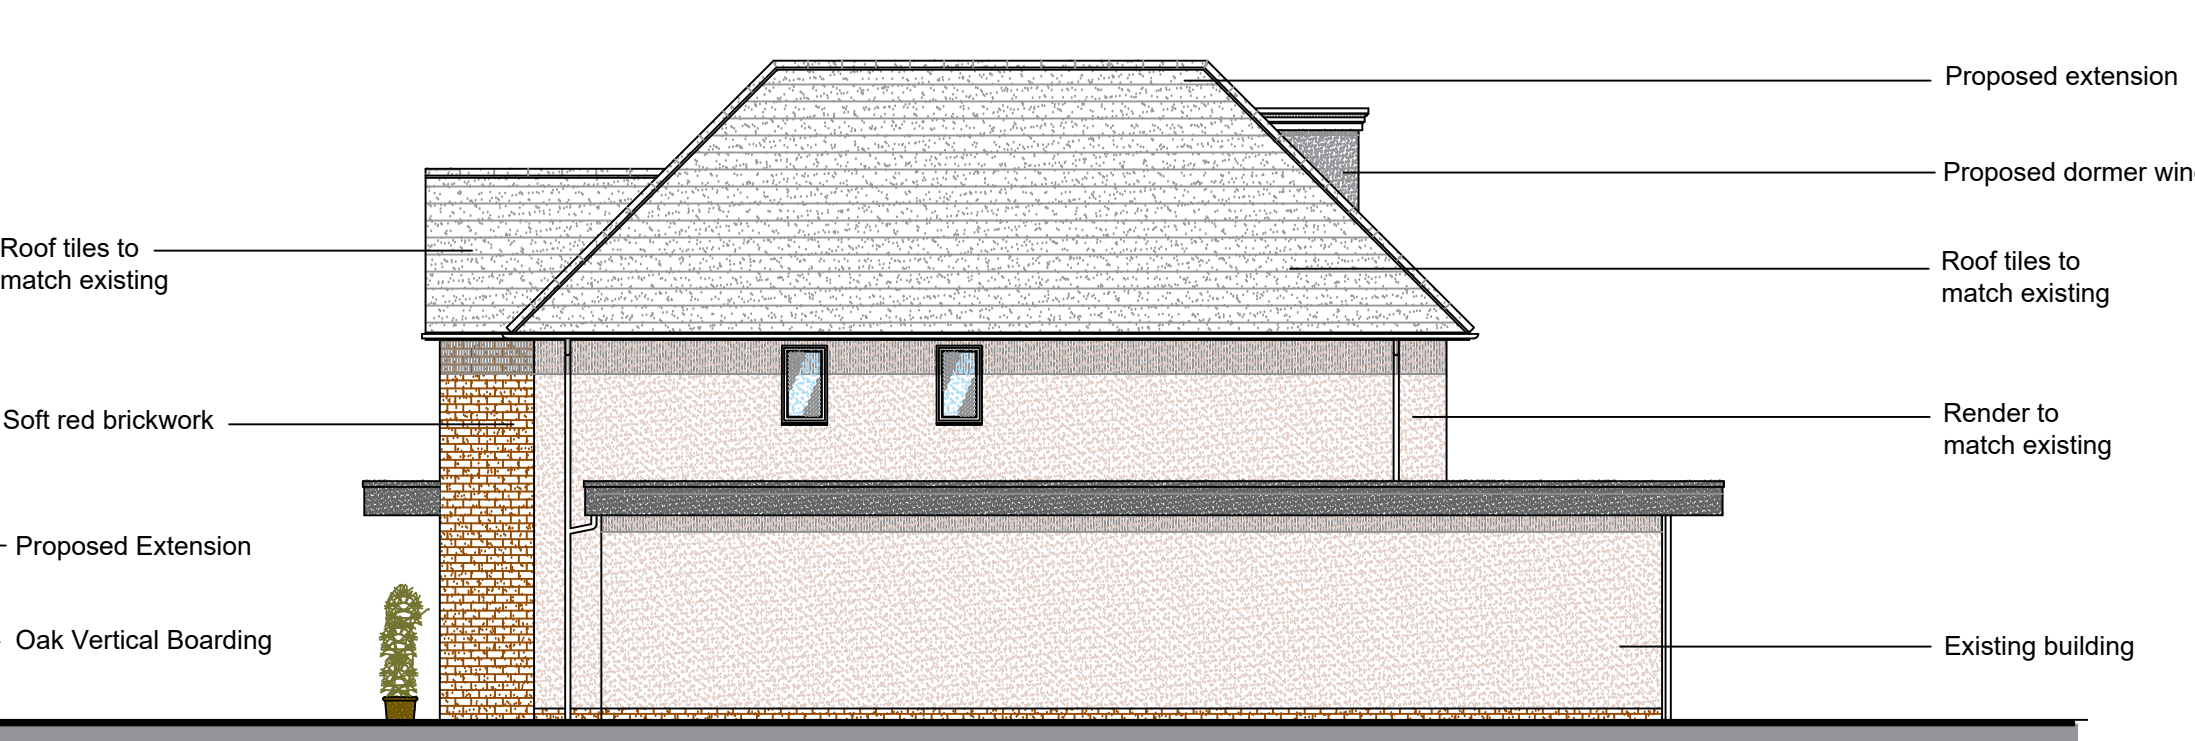

Side

Proposed Street Scene Elevation 1:100



A Ridge level reduced in height

Architech Limited
Architectural and Building Consultants
Tel. 01462 634293 / 07768 123899

Project
19 Old Hale Way, Hitchin, Hertfordshire

Title
Proposed part single & part double storey extension. Raising of ridge level to form rooms in the roof

Date	Scale	Status
Feb. 2023	1:100	Planning

2026 / 05 / 02

A

A1

© THIS DRAWING IS COPYRIGHT