


Scale Bar

Scale 1:50

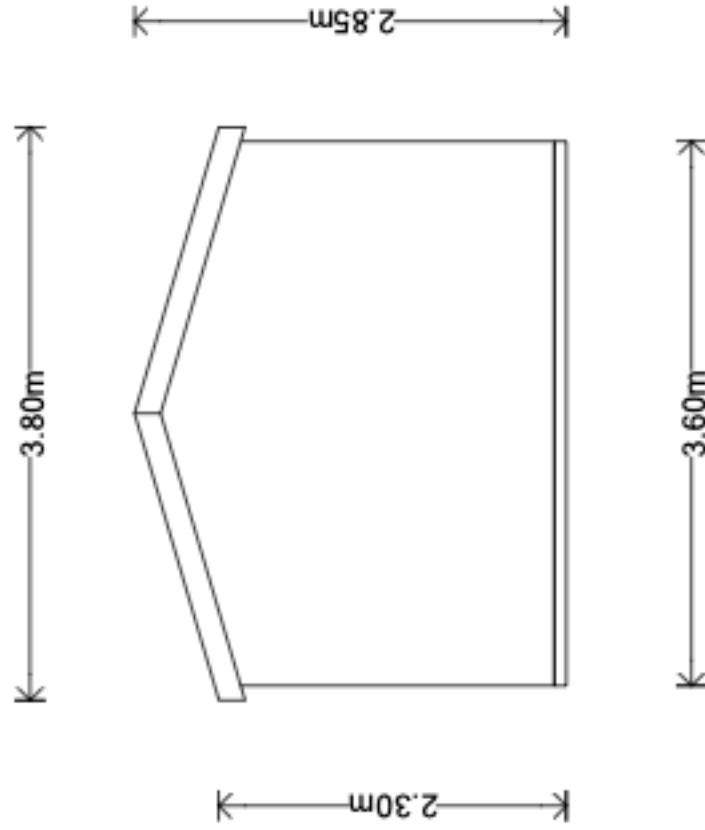

Customer Name	Claire Winterbourne	Building	3.6 x 4.2m Langham	
Customer Address	29 Heathfield Road, Hitchin, Hertfordshire, SG5 1SX	Drawing Date	1st December 2025	
		Drawing Title	Elevation C View	
				Sheet 5/7