
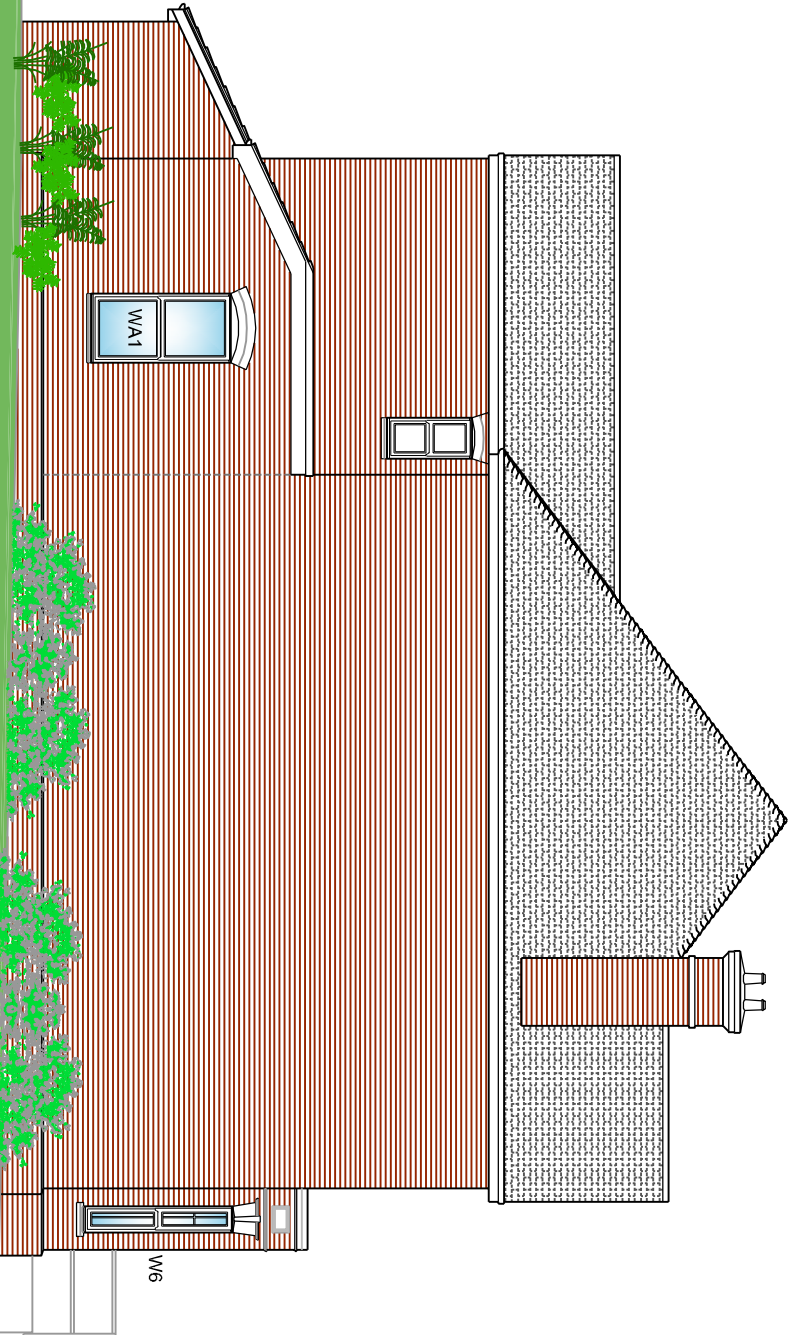


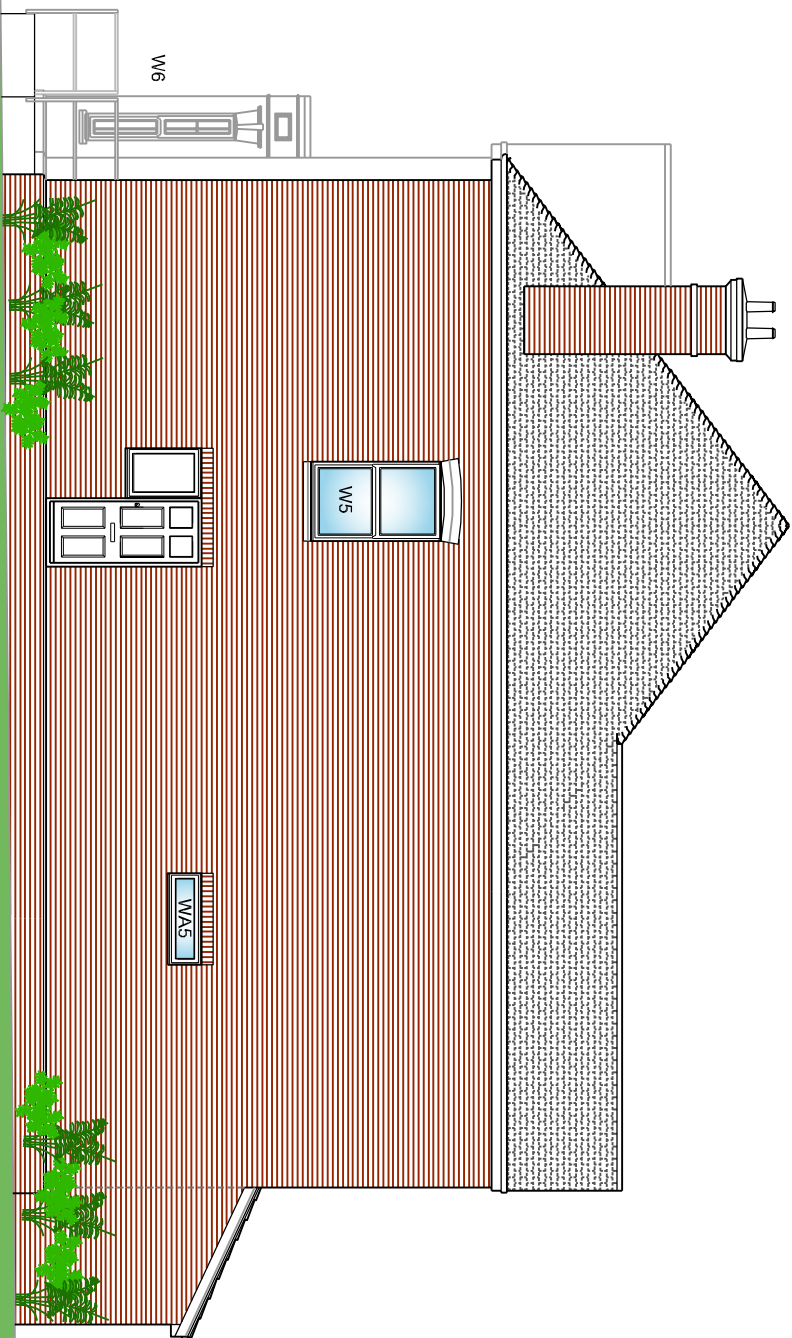

INDICATES REPLACEMENT
UPVC DOUBLE GLAZED
WINDOWS

INIGO ARCHITECTURE LTD

Order No.

L-03

Client

Ms H Owen

Proposed Window Replacements

Project Title

Hitchin Youth Trust, 111 Walsworth Road
Hitchin, Hertfordshire SG4 9SP

Drawing Title

Proposed Ground Floor Outline Plan
And Elevations.

Scale 1:20

1/100, 1/50

Date

December 2024


Quantity

Full

Overseer

PAW

File

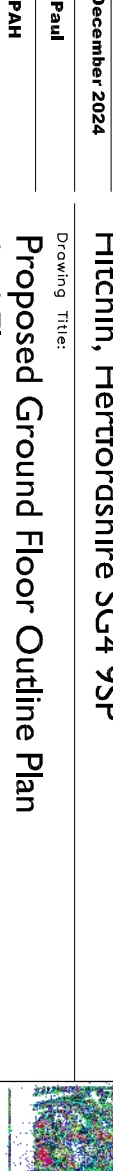

THIS DRAWING IS ANY DESIGN HEREIN IS THE COPYRIGHT OF NICO WITTEL CONSULT.

ALL DIMENSIONS AND DETAILS ARE SUBJECT TO A CHECKING AND ACCURATE ON SITE CHECK BY THE CONTRACTOR PRIOR TO THE COMMENCEMENT OF ANY WORKS.

ALL SIZES OF STRUCTURAL COMPONENTS ARE TO BE GIVEN BY A STRUCTURAL ENGINEER.

ELECTRICAL INSTALLATION OR MODIFICATIONS MATERIALS AND COMPONENTS TO BE USED SHALL BE OF THE HIGHEST QUALITY AND RELEVANT BRITISH STANDARDS AND C.O.P.'S AND ARE TO BE IN ACCORDANCE WITH THE REQUIREMENTS OF THE ELECTRICAL REGULATIONS 17TH EDITION OF THE REGULATIONS INCLUDING ADDENDUMS 1 & 2. THE ELECTRICAL SUPPLY AUTHORITY BRITISH TELECOM, THE BUILDING REGULATIONS LATEST AMENDMENTS.

PLEASE NOTE ELECTRICAL CONTRACTORS MUST BE A MEMBER OF THE CONTRACTING INSTAUTION OR MODIFICATION INCLUDING HEATING, AIR MECHANICAL INSTALLATION OR MODIFICATION INCLUDING HEATING, AIR AND DUCT WORK AND VENTILATION SERVICES TO BE IN ACCORDANCE WITH THE REQUIREMENTS OF THE ELECTRICAL REGULATIONS 17TH EDITION OF THE REGULATIONS INCLUDING ADDENDUMS 1 & 2. THE ELECTRICAL SUPPLY AUTHORITY BRITISH TELECOM, THE BUILDING REGULATIONS LATEST AMENDMENTS.

ALL WORKS ARE TO COMPLY WITH THE LATEST REVISION OF THE BRITISH STANDARDS.

THE CLIENT OR APPOINTING AGENT SHOULD ADVISE OF ANY KNOWN BURIED SERVICES AND DRAINAGE LOCATION OF RESTRICTIVE MATERIALS.

THIS DRAWING SHALL BE A RECORD DRAWING WITH ALL PLANS, SECTIONS AND DETAILS RELATING TO THE WORKS, DO NOT SCALE FROM THE DRAWING, EXCEPT FOR PLANNING PURPOSES.

CDM Regulations 2007 : Designers' Notes on Significant Residual Risks

- 1

These notes relate solely to information shown on this drawing. Only significant risks which are considered to be unusual, or unlikely to be obvious to a competent contractor or other designer will be highlighted. This information may be subject to revision as the design develops.