









NOTES:
This drawing is the property of Boast Architects and is issued on the condition that it is not reproduced, disclosed or copied to any unauthorised person without written consent.
This drawing is to be read together with the specification and related drawings.

© BOAST ARCHITECTS

REVISIONS:

Rev	By	Chk	Date	Description
-----	----	-----	------	-------------

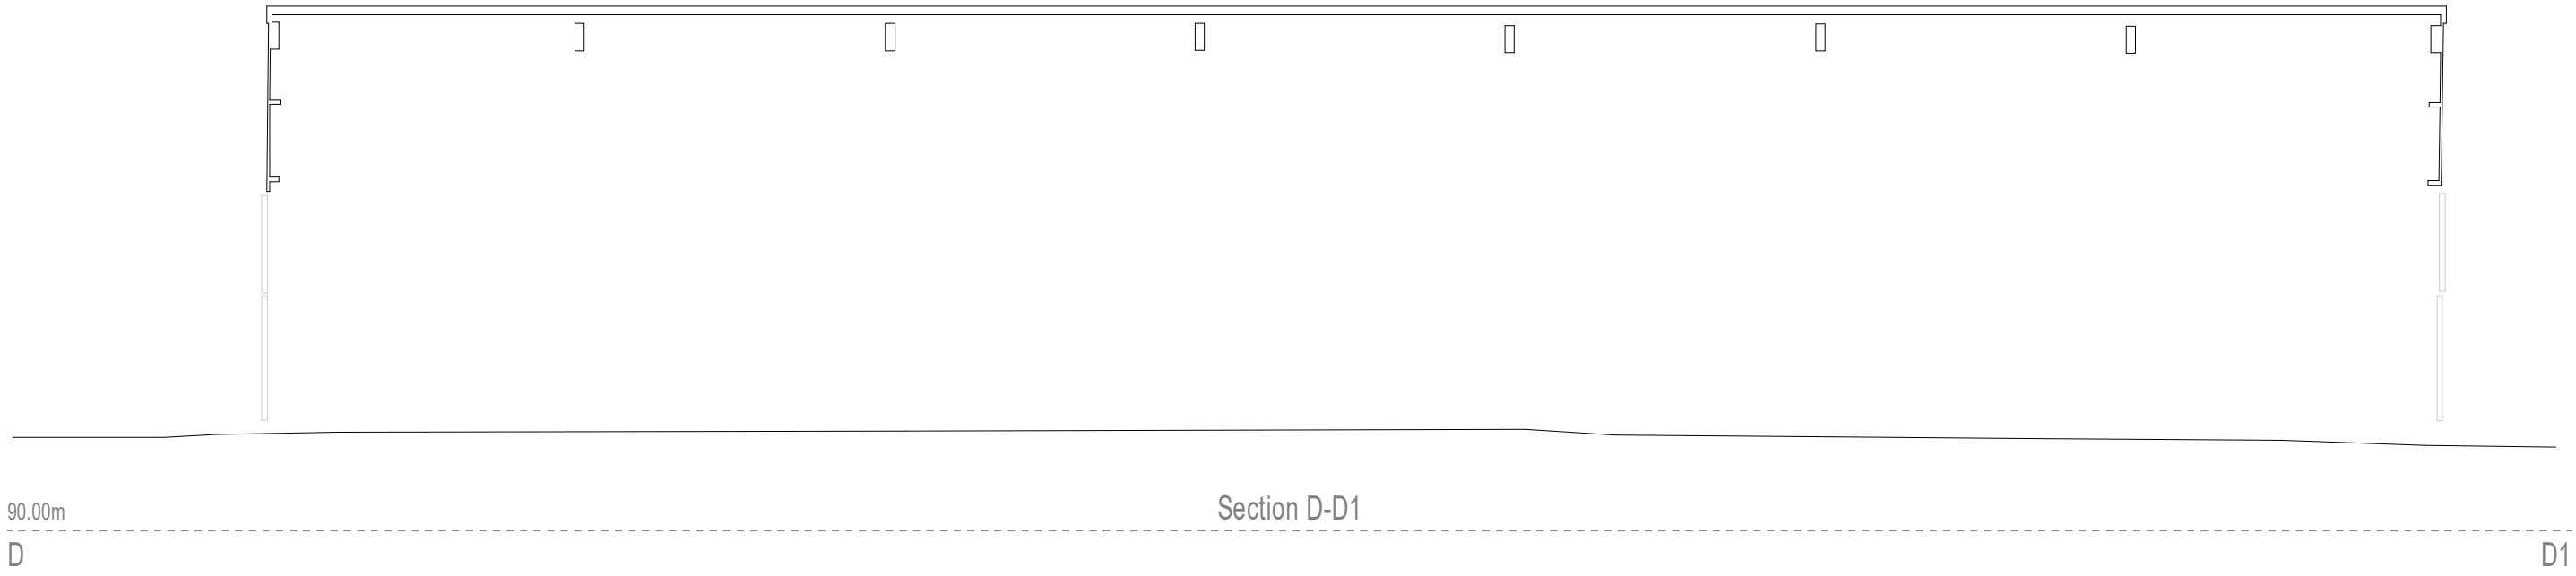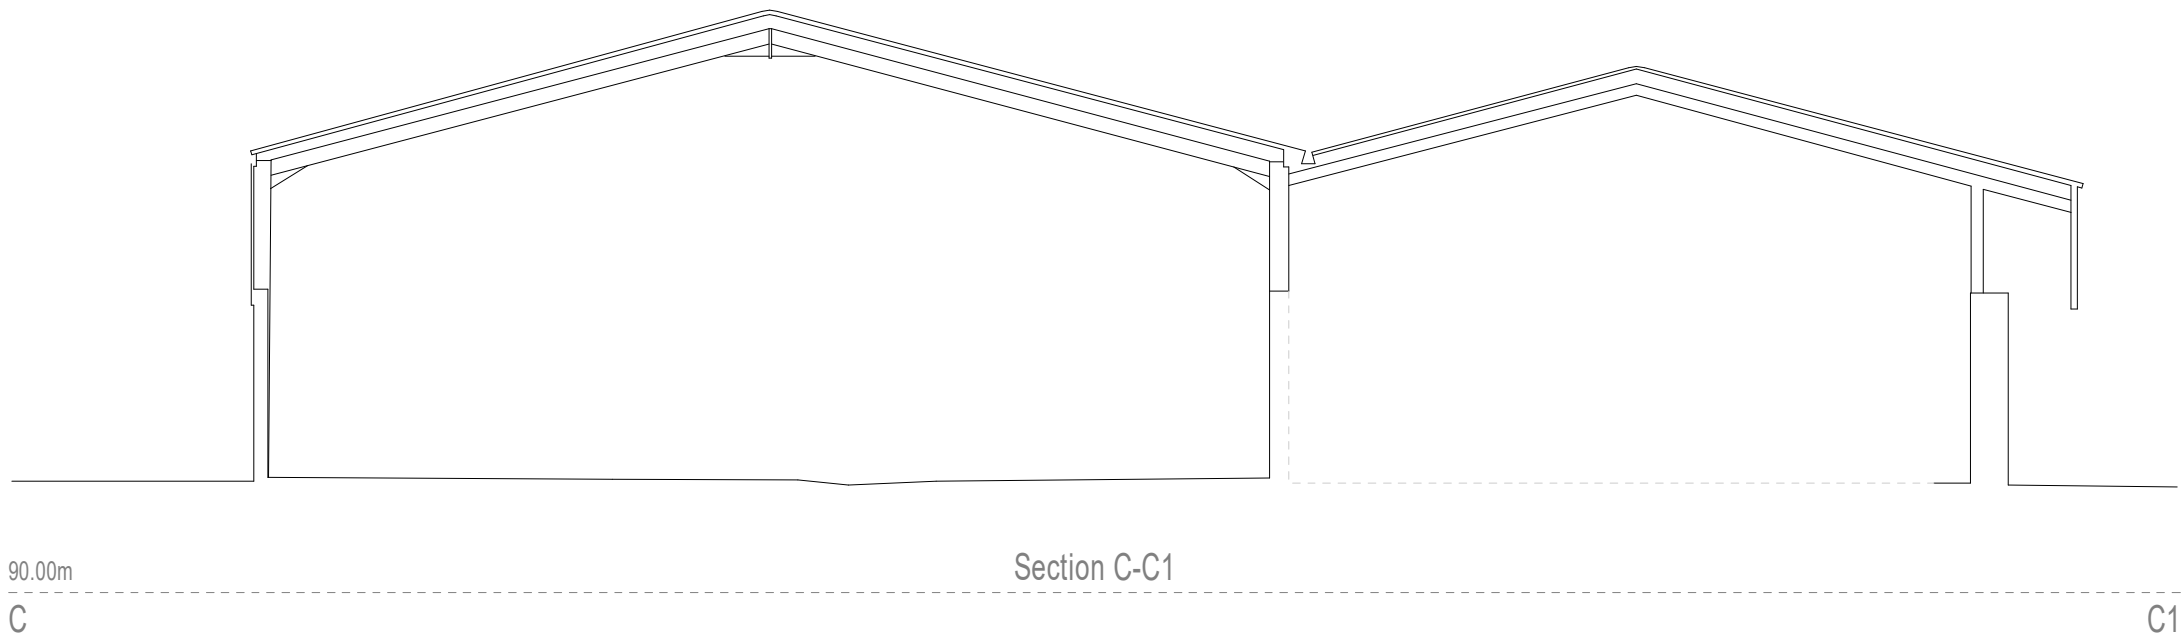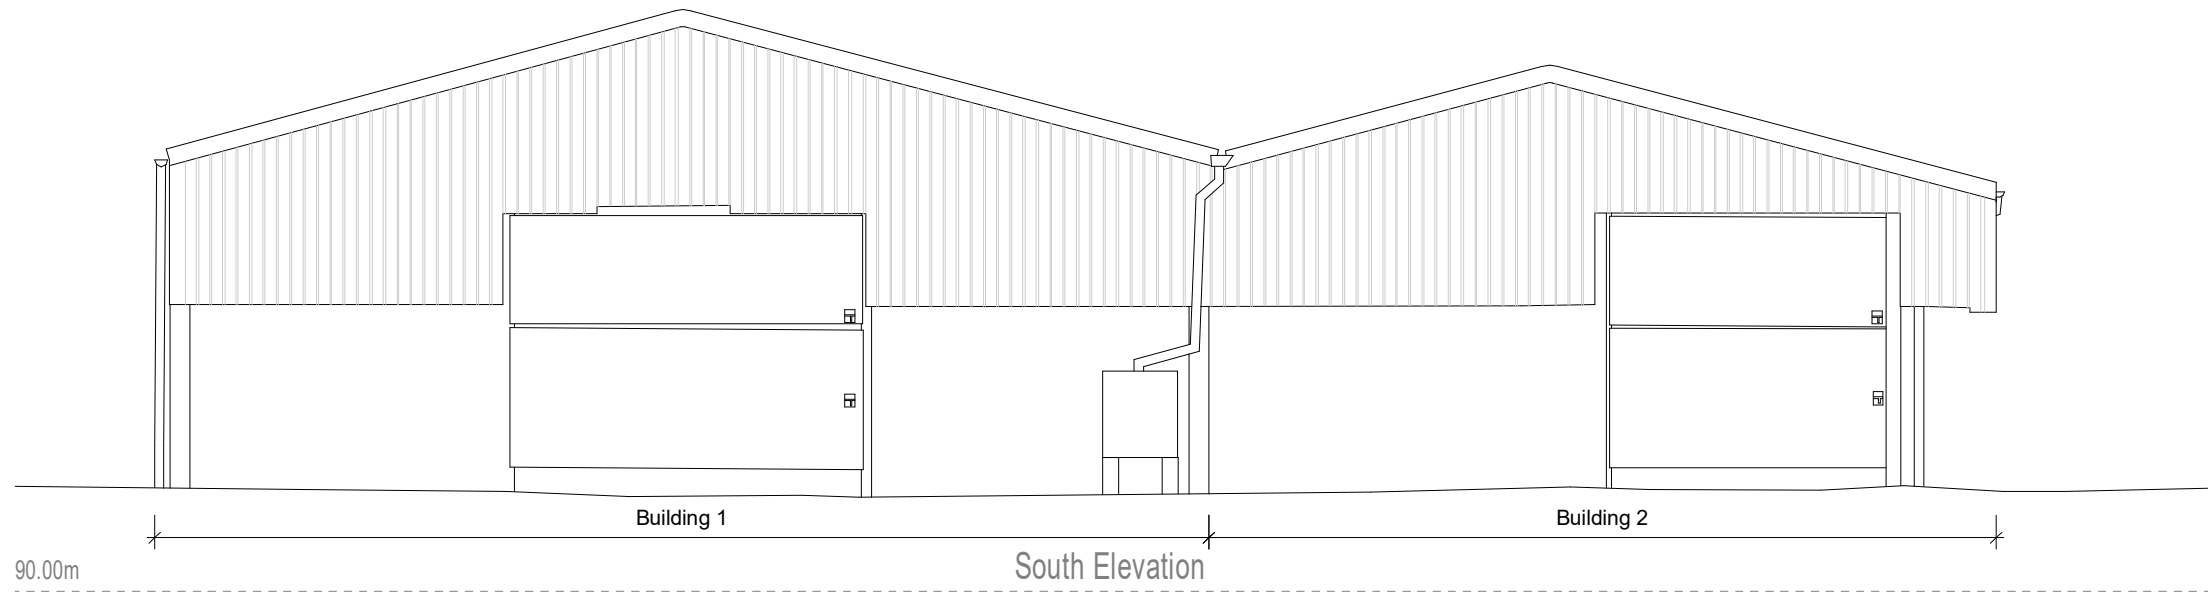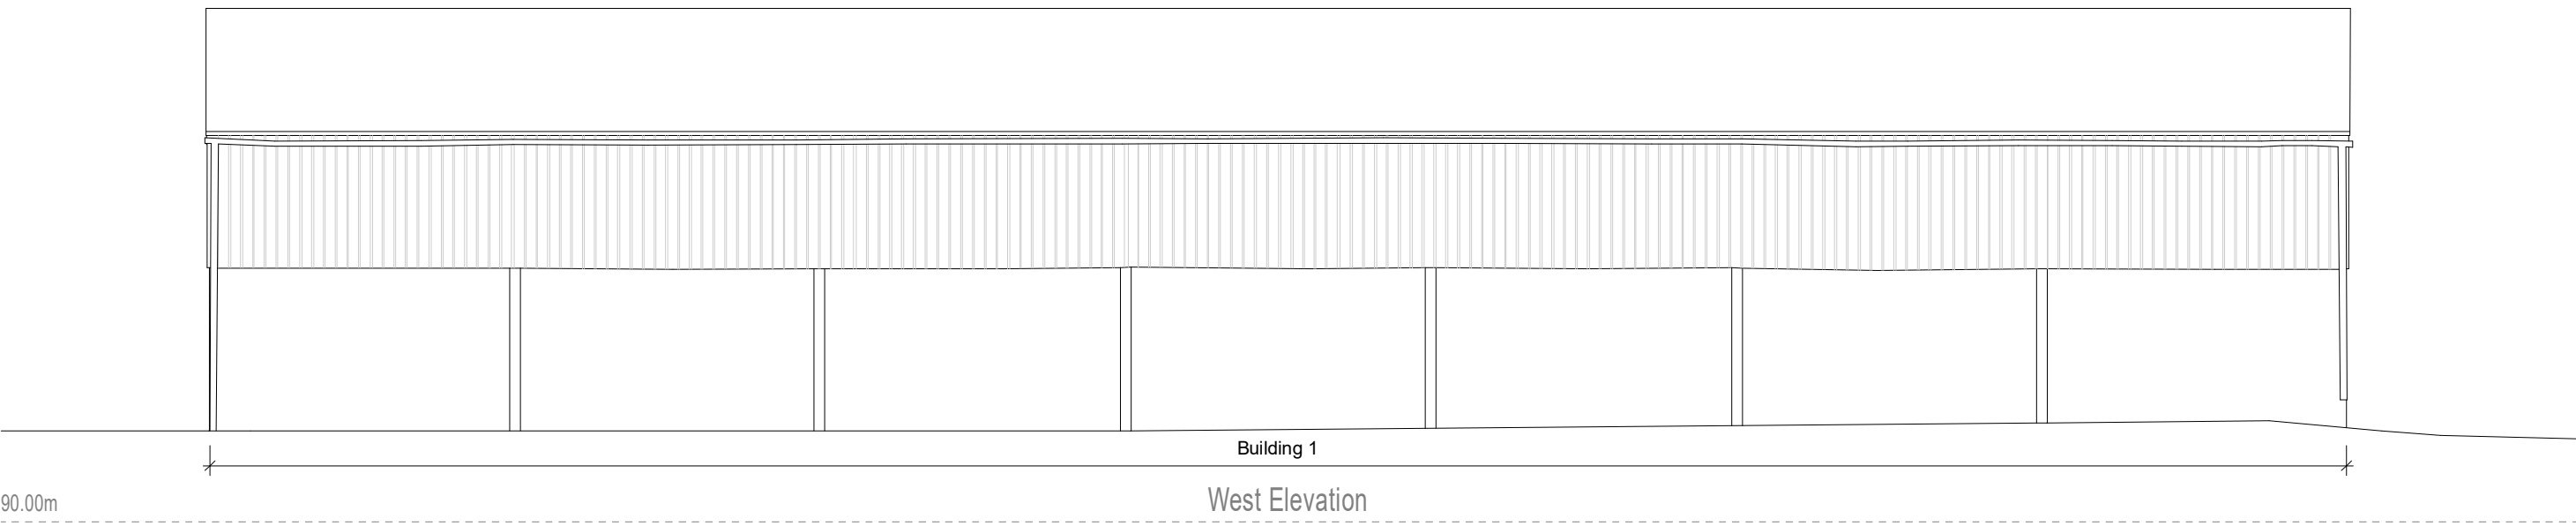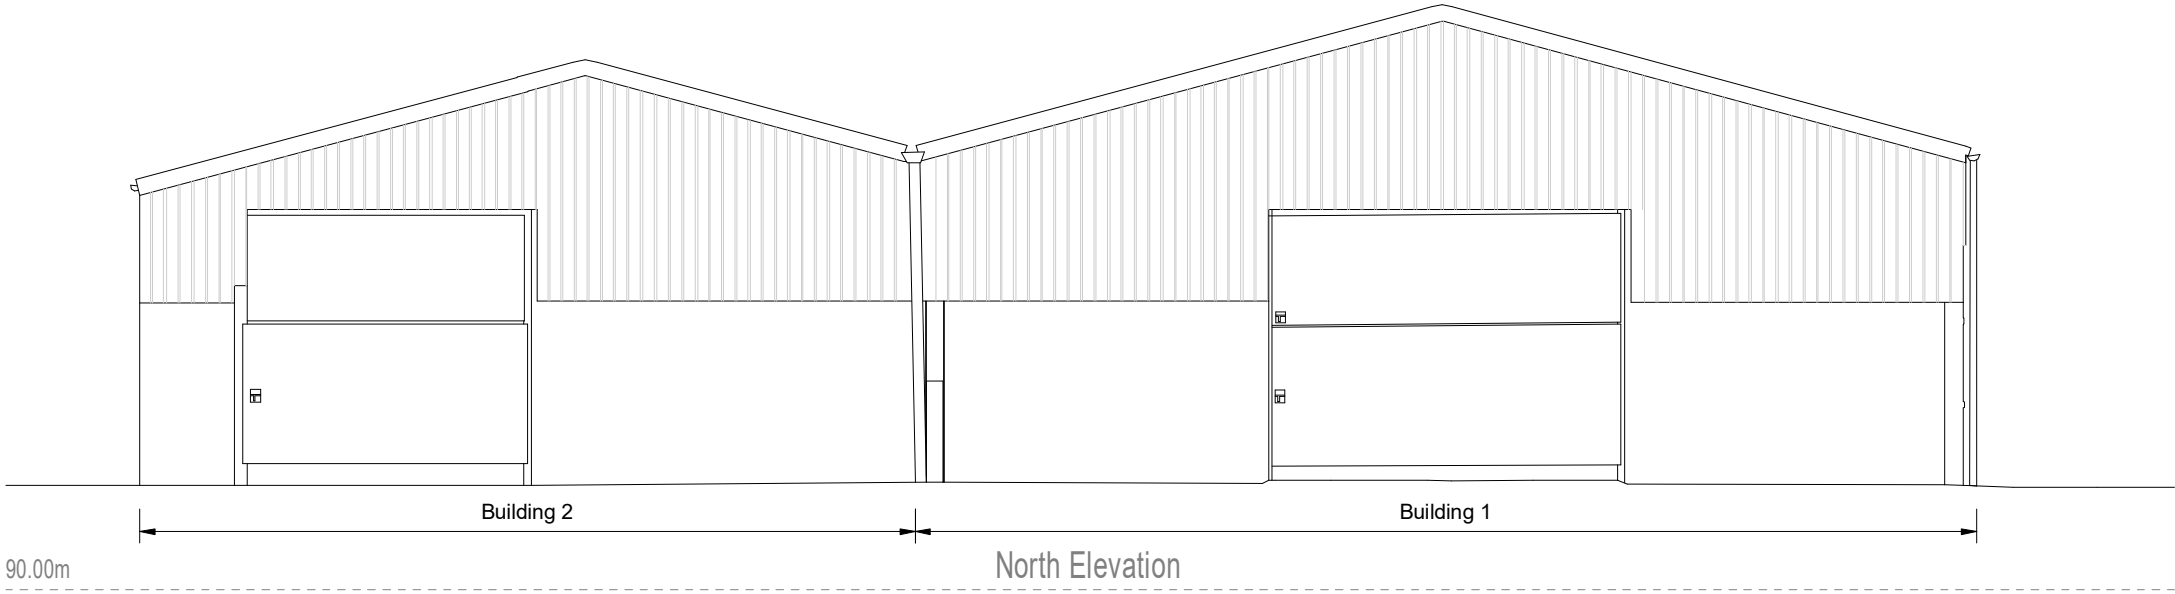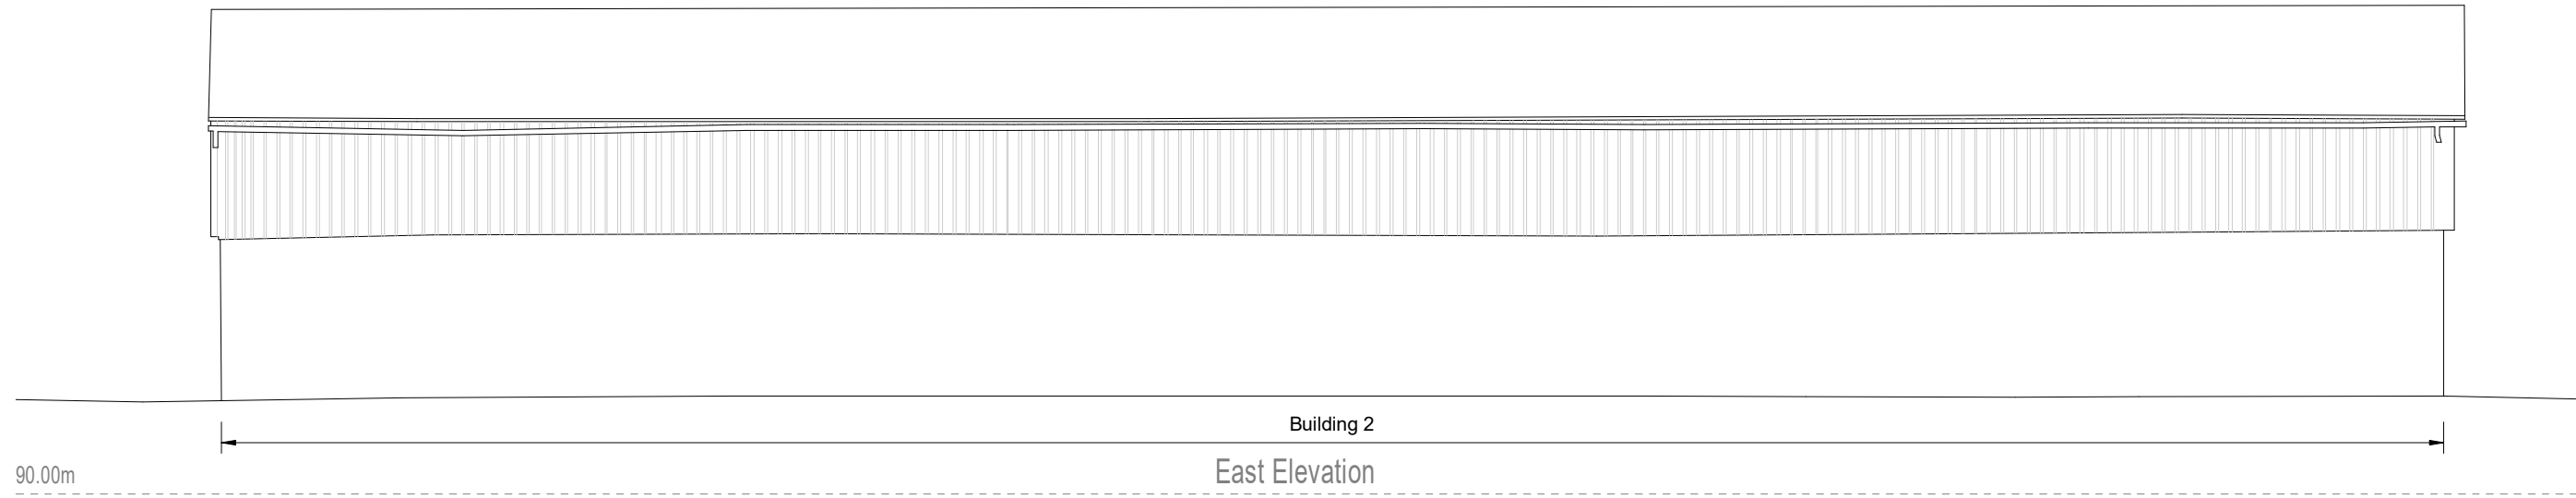

PLANNING

Project:

Barn Conversion
Titmore Green Farm
Hertfordshire

Title:

Existing Barn
Elevations and Sections

Drawn: JG	Chk'd:	Date: 6.12.24	Scale: 1 : 100	Size: A1
Proj No: 2737	Drawing No: BC-PL204			Rev:

BOASTARCHITECTS

T 01438 365000

E architects@boastarchitects.com

W boastarchitects.com

8 Gateway 1000, Whittle Way, Stevenage, Hertfordshire, SG1 2FP