



NOTES:
This drawing is the property of Boast Architects and is issued on the condition that it is not reproduced, disclosed or copied to any unauthorised person without written consent.
This drawing is to be read together with the specification and related drawings.


© BOAST ARCHITECTS

REVISIONS:

Rev	By	Chk	Date	Description
-----	----	-----	------	-------------




Street Scene 1
1 : 200

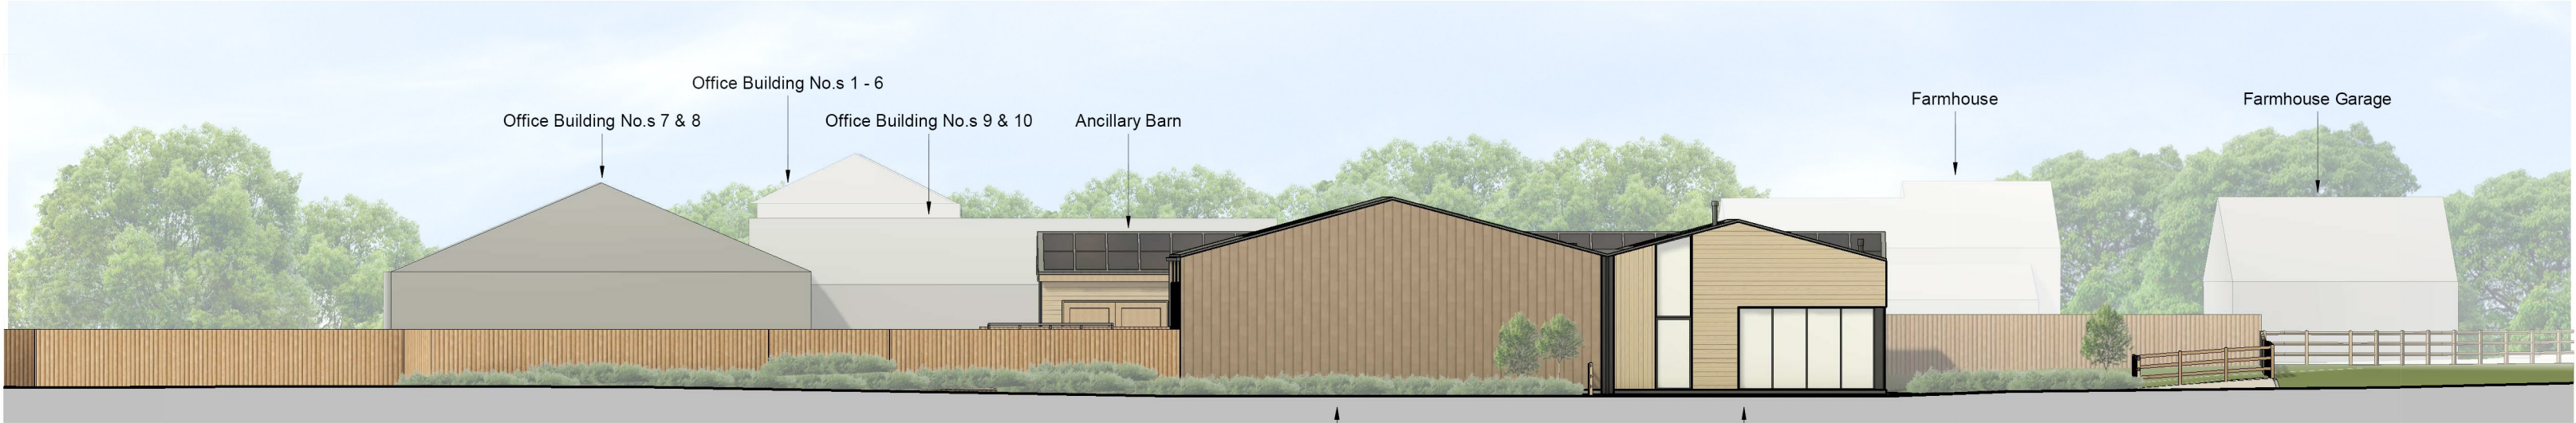

Street Scene 2
1 : 200

NOTE:
Proposed conversion to building 1 as
per separte planning application

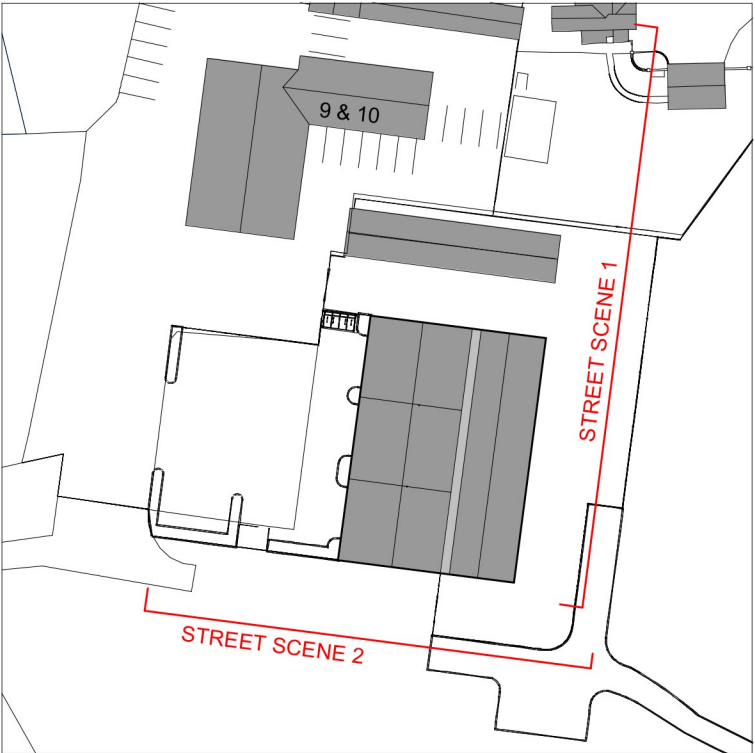

Site Layout Key
1 : 1000

PLANNING

Project:
Barn Conversion,
Titmore Green

Title:
Proposed Sections

Drawn: MSM	Chk'd: JG	Date: 11.12.24	Scale: As indicated	Size: A2
Project No: 2737		Drawing No: BC-PL110		

BOAST ARCHITECTS
T 01438 365000
E architects@boastarchitects.com
W boastarchitects.com
8 Gateway 1000, Whittle Way, Stevenage, Hertfordshire, SG1 2FP