
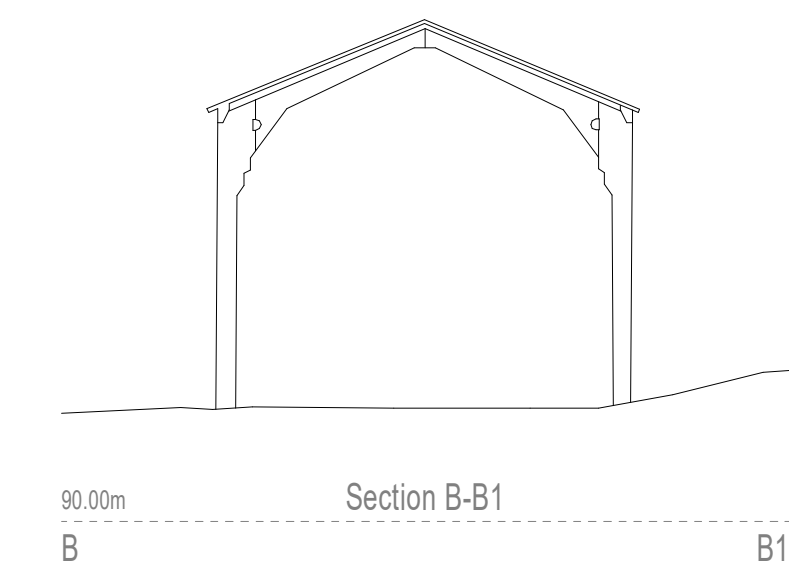
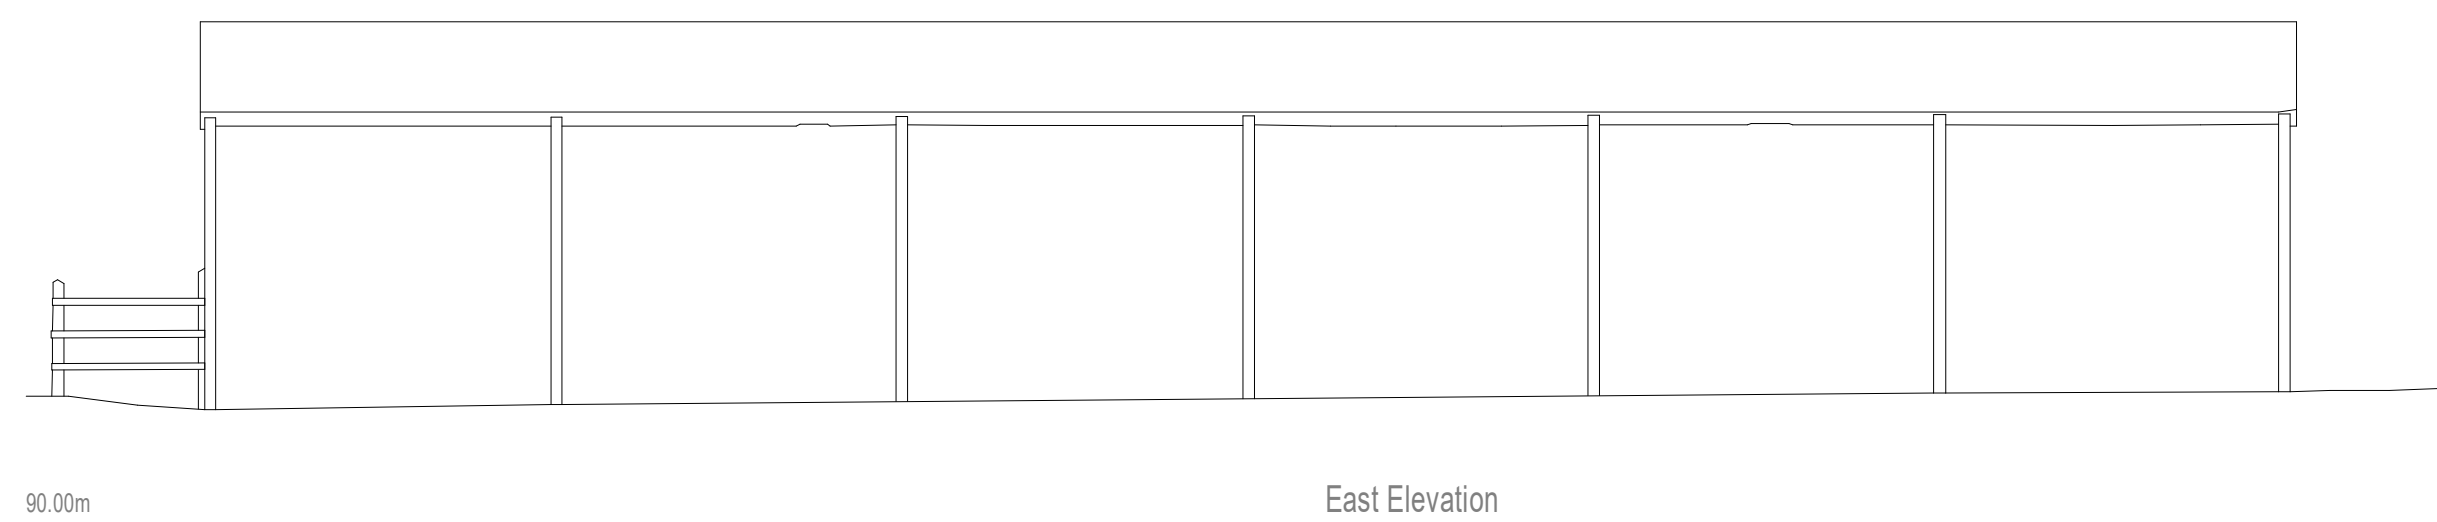


© BOAST ARCHITECTS

Rev	By	Chk	Date	Description
-----	----	-----	------	-------------

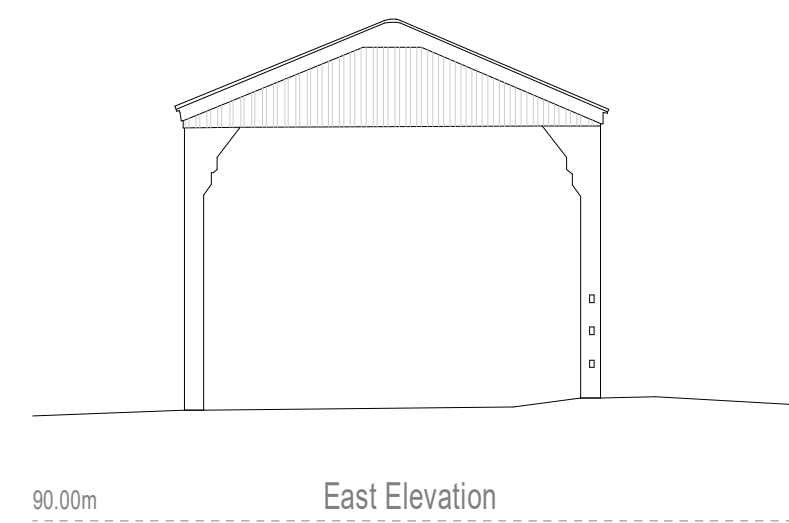

0m 1m 2m 3m 4m 5m 6m 7m 8m 9m 10m

F:\2737 Titmore Green Farmhouse, Titmore Green\Revit\Planning\2737 - Existing Barn.rvt

Project:
Barn Conversion
Titmore Green Farm
Hertfordshire

Drawn: JG	Chk'd:	Date: 6.12.24	Scale: 1 : 100	Size: A1
--------------	--------	------------------	-------------------	-------------



8 Gateway 1000, Whittle Way, Stevenage, Hertfordshire, SG1 2FP