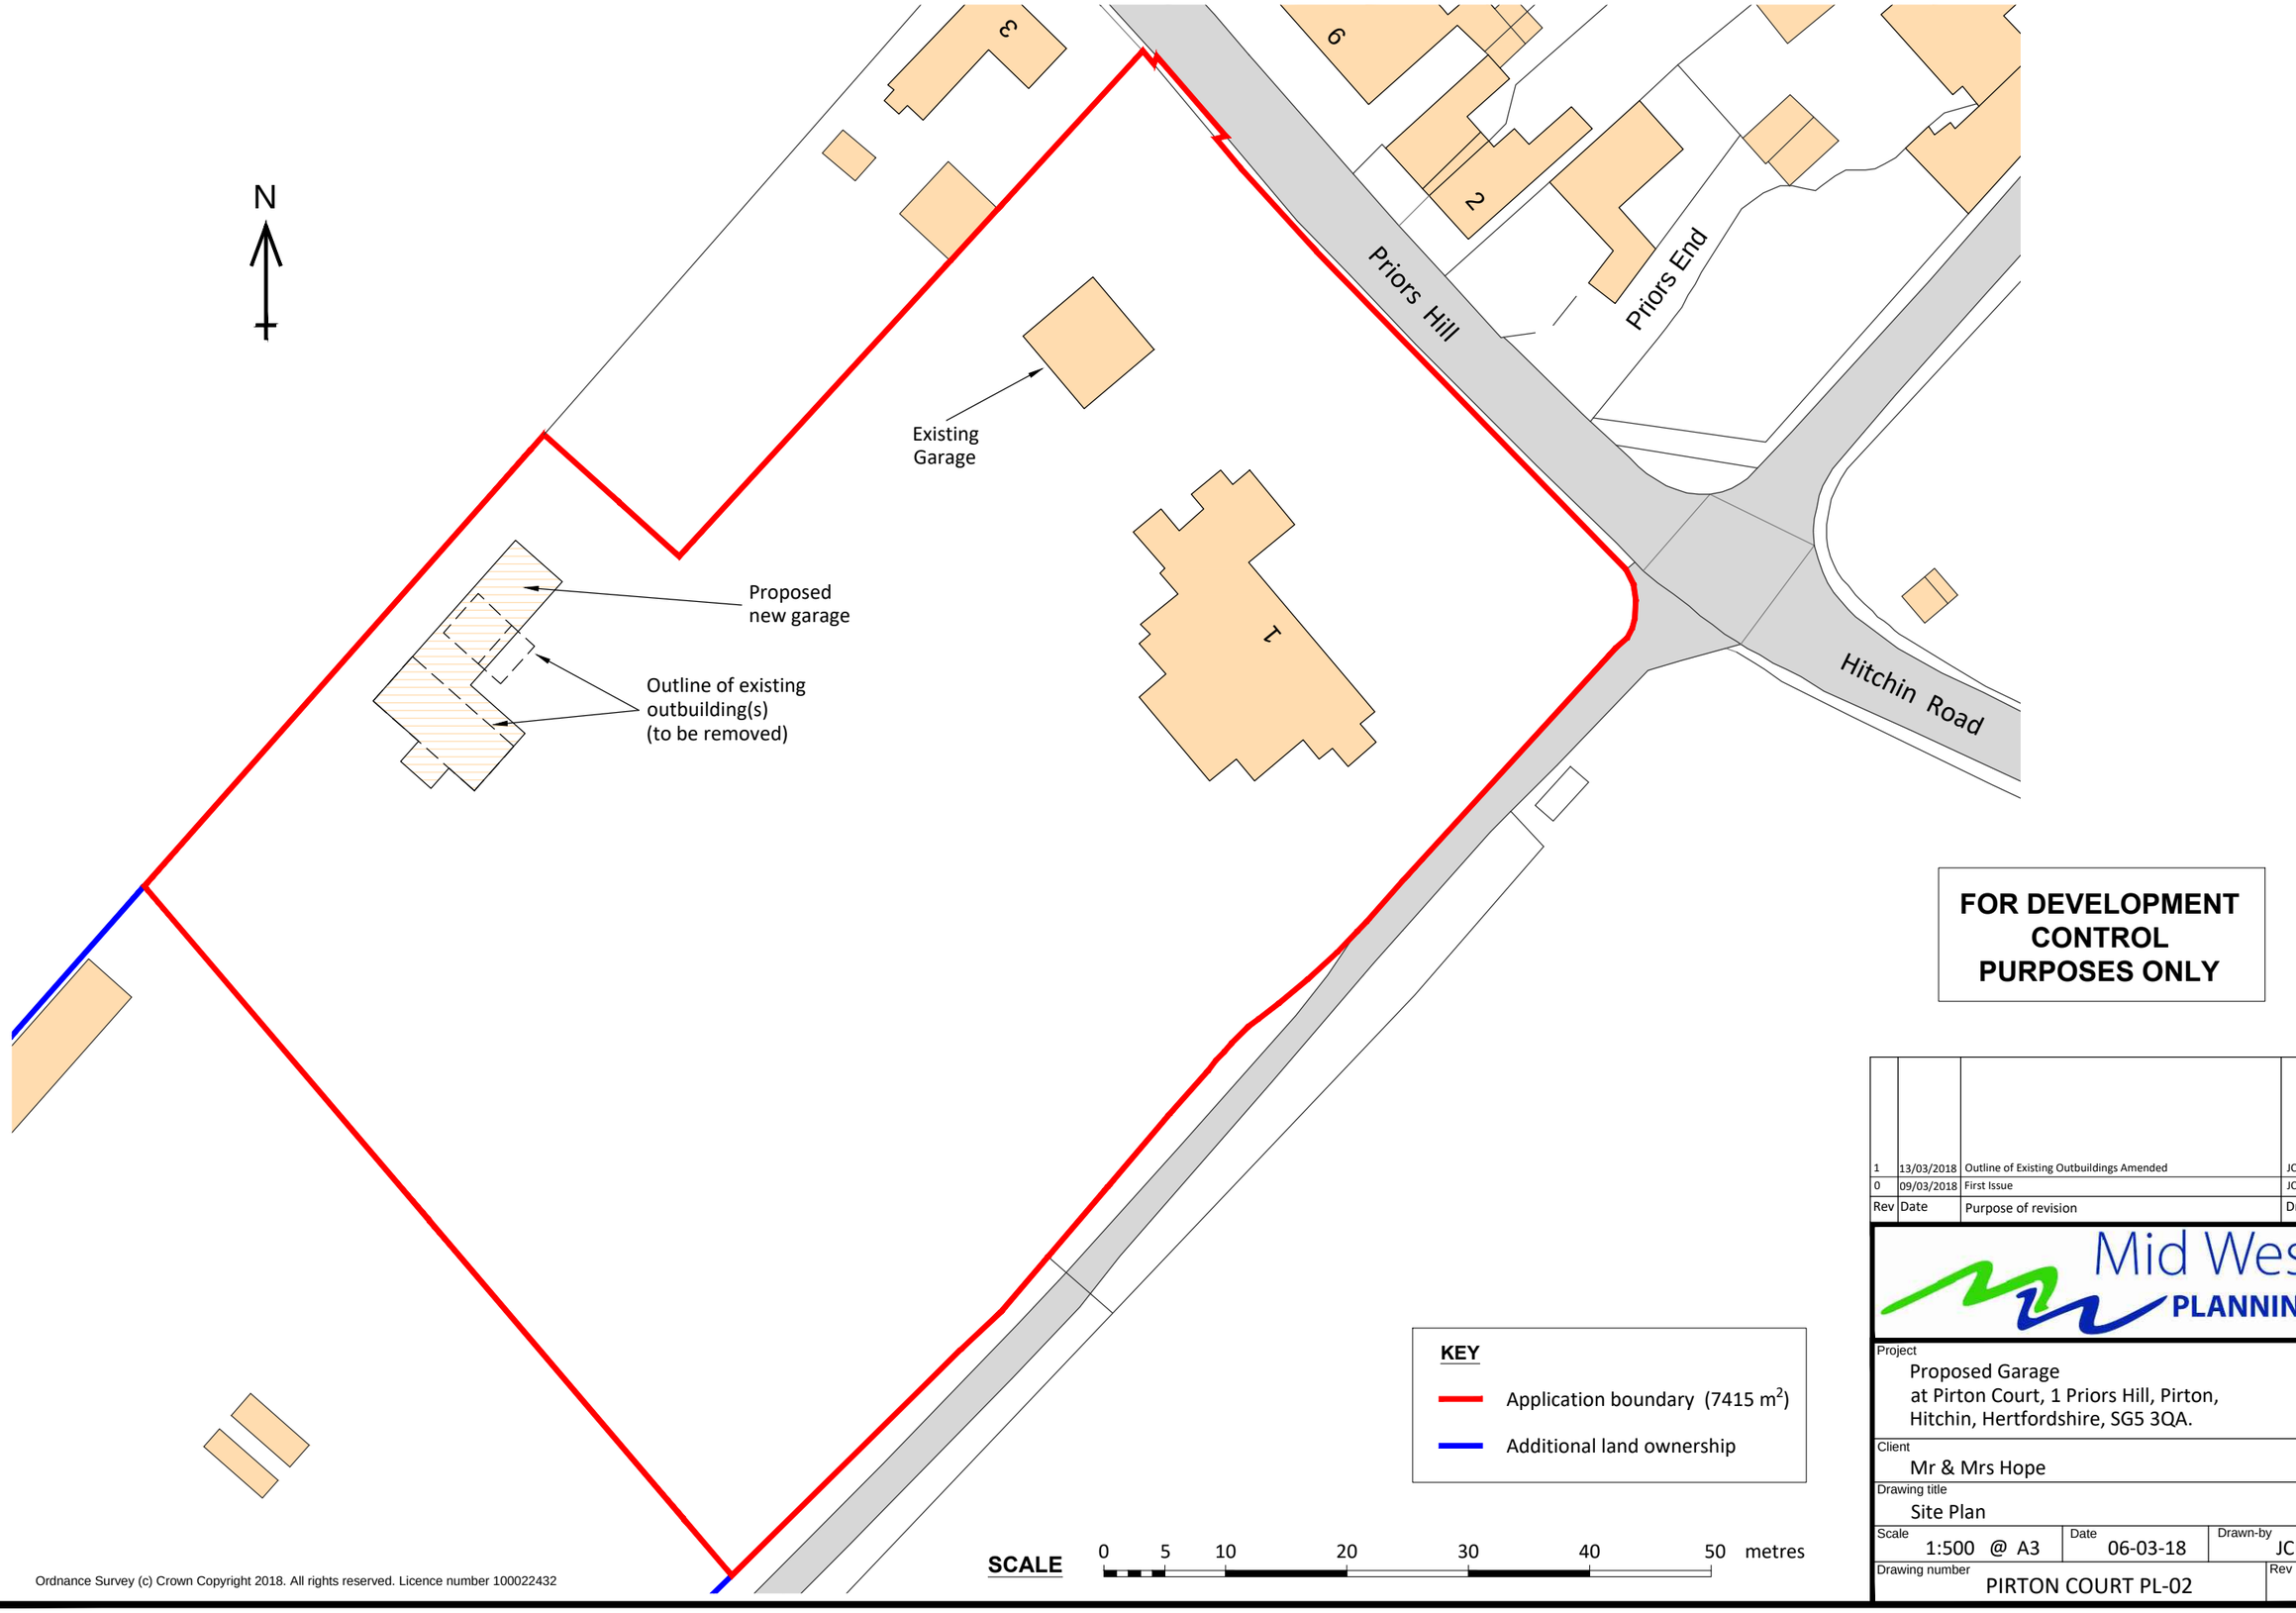

Ordnance Survey (c) Crown Copyright 2018. All rights reserved. Licence number 100022432

FOR DEVELOPMENT CONTROL PURPOSES ONLY

Rev	Date	Purpose of revision	Drawn
1	13/03/2018	Outline of Existing Outbuildings Amended	JCH
0	09/03/2018	First Issue	JCH

Mid West PLANNING

Project
Proposed Garage
at Pirton Court, 1 Priors Hill, Pirton,
Hitchin, Hertfordshire, SG5 3QA.

Client
Mr & Mrs Hope

Drawing title
Site Plan

Scale	Date	Drawn-by
1:500 @ A3	06-03-18	JCH

Drawing number: PIRTON COURT PL-02 | Rev: 1