




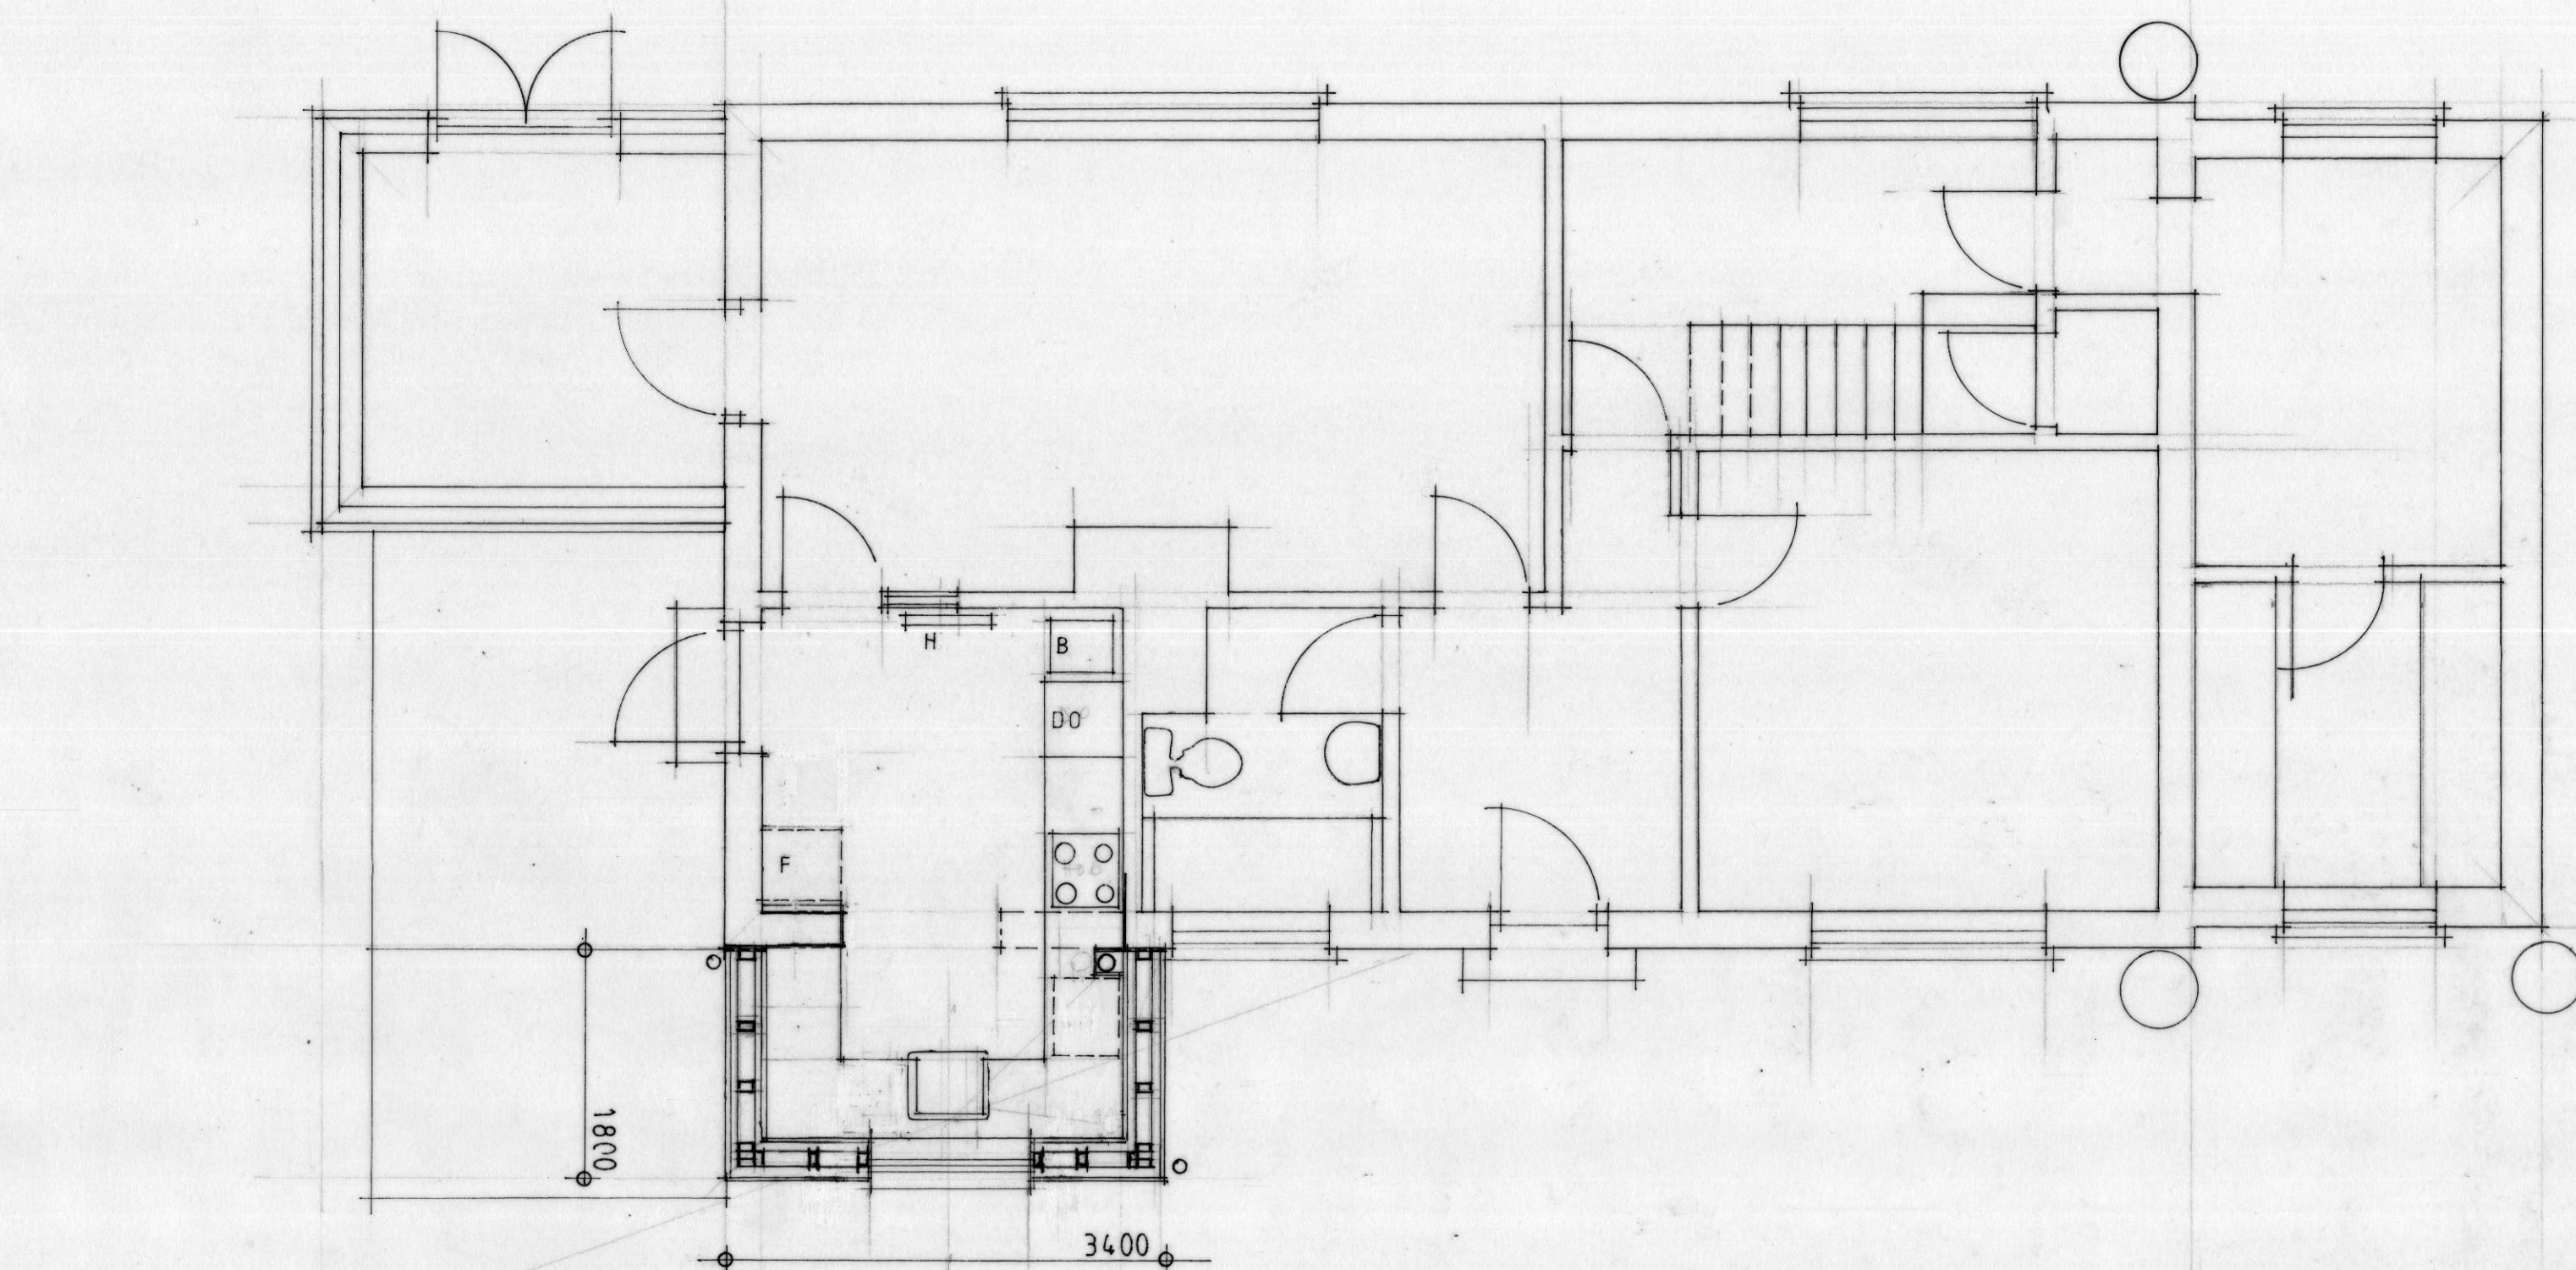

G FLOOR

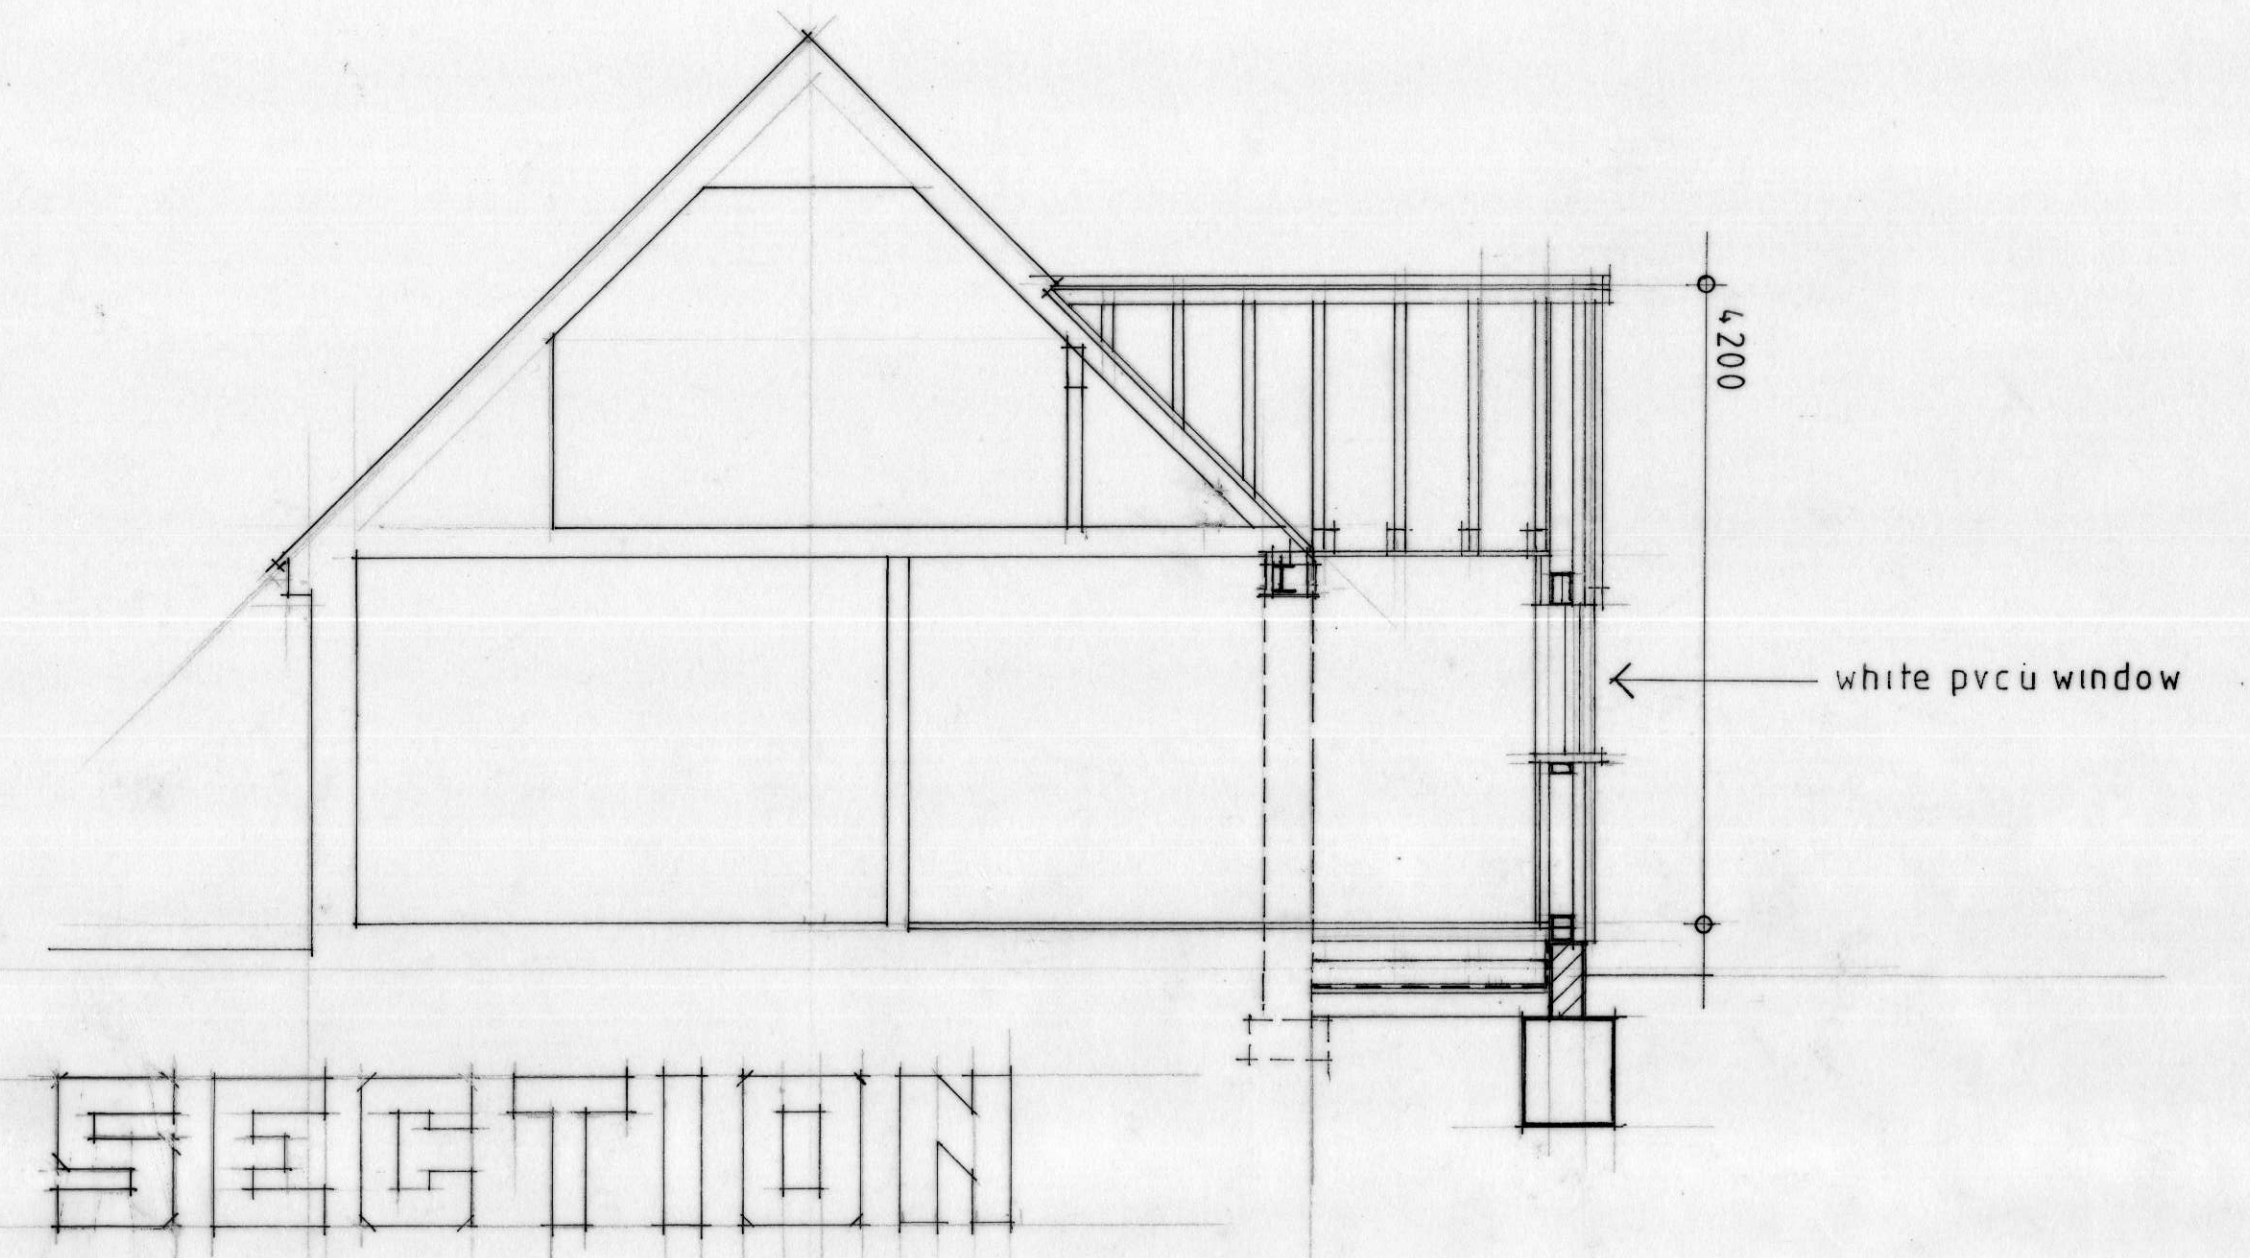


SECTION

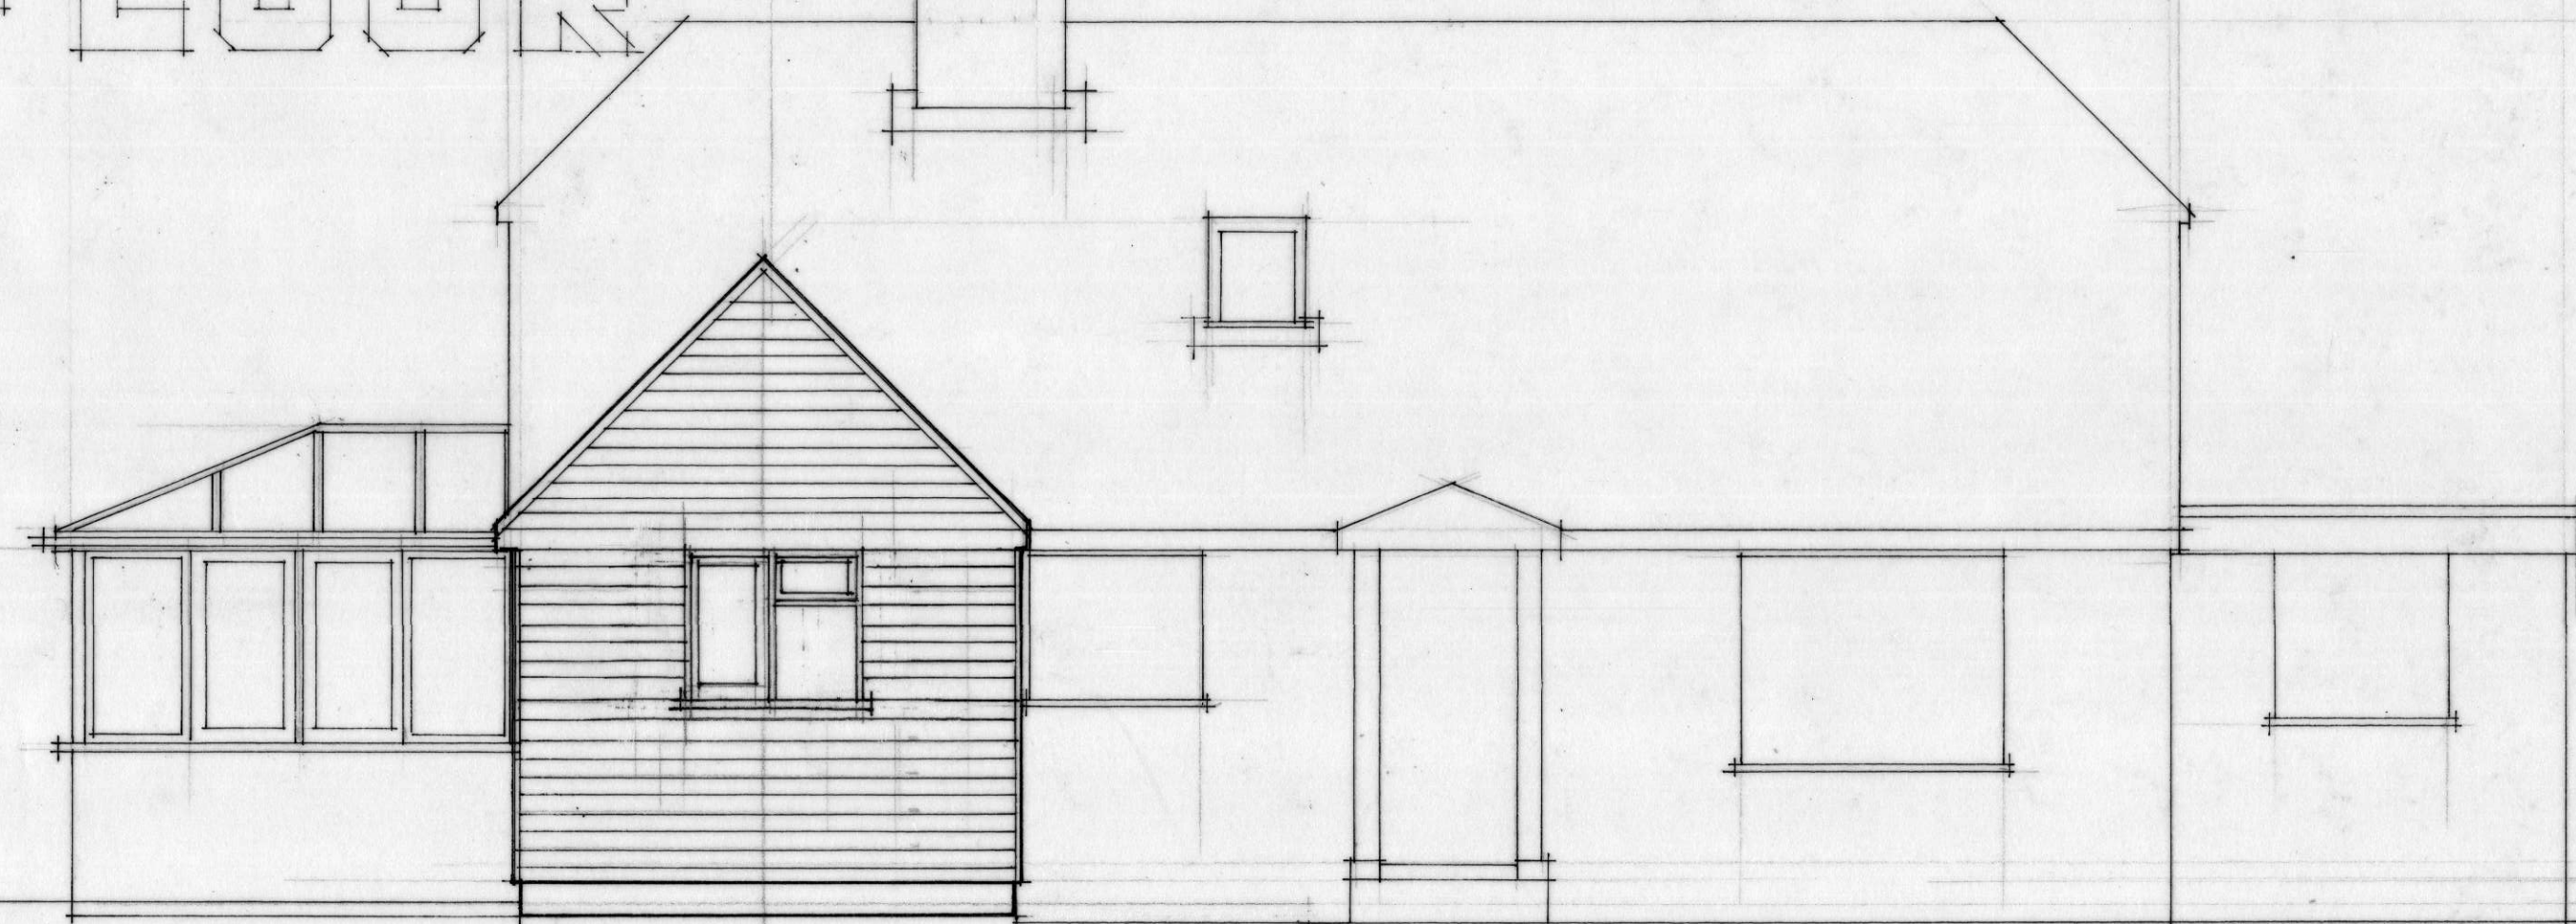


FRONT

plain tiles
to match

coloured
weatherboarding

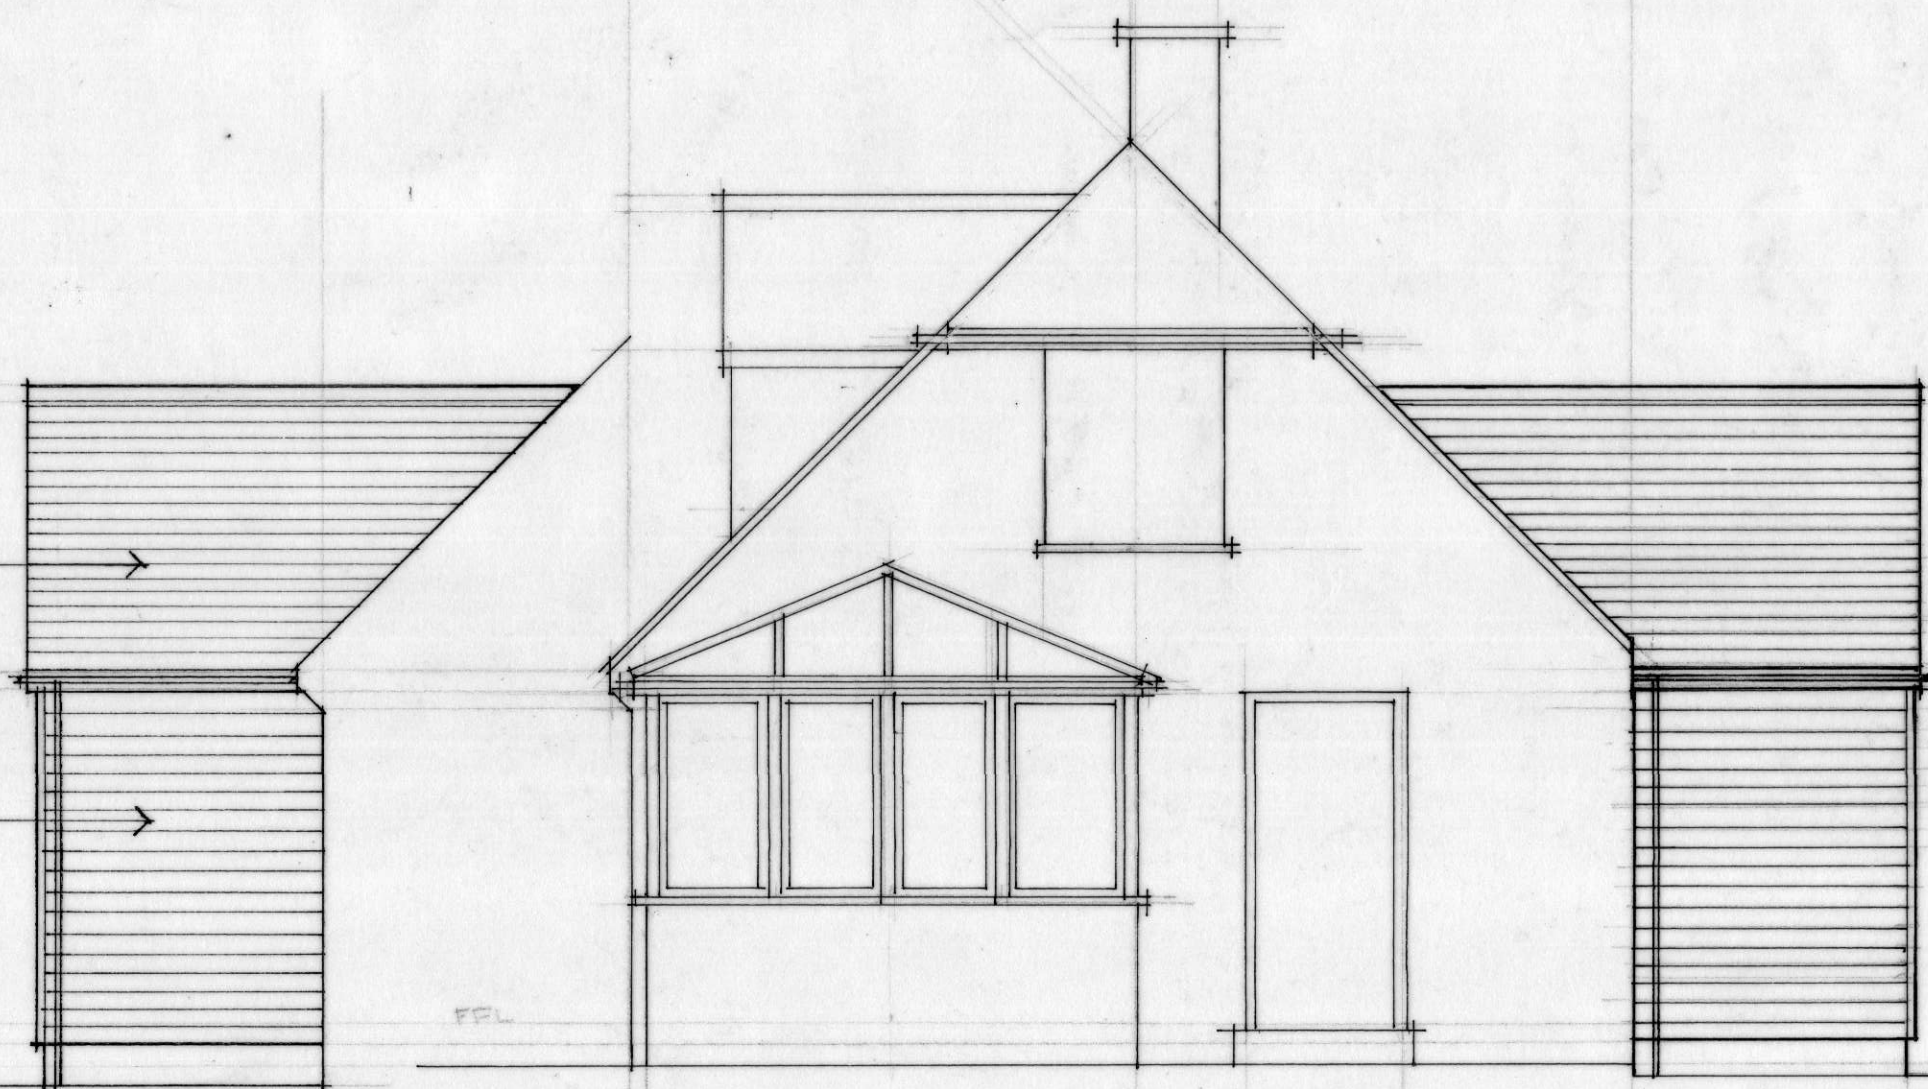

SIDES

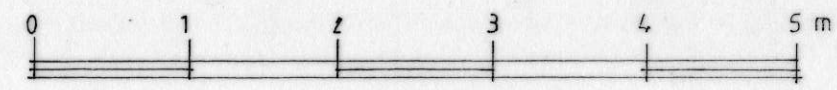

PROJECT:
SINGLE STOREY FRONT EXTENSION
AT:
RUMAH LAMA MILL END RUSHDEN
SCALES:
1:50 @ A1
DRAWING No:
836.02 AS PROPOSED