




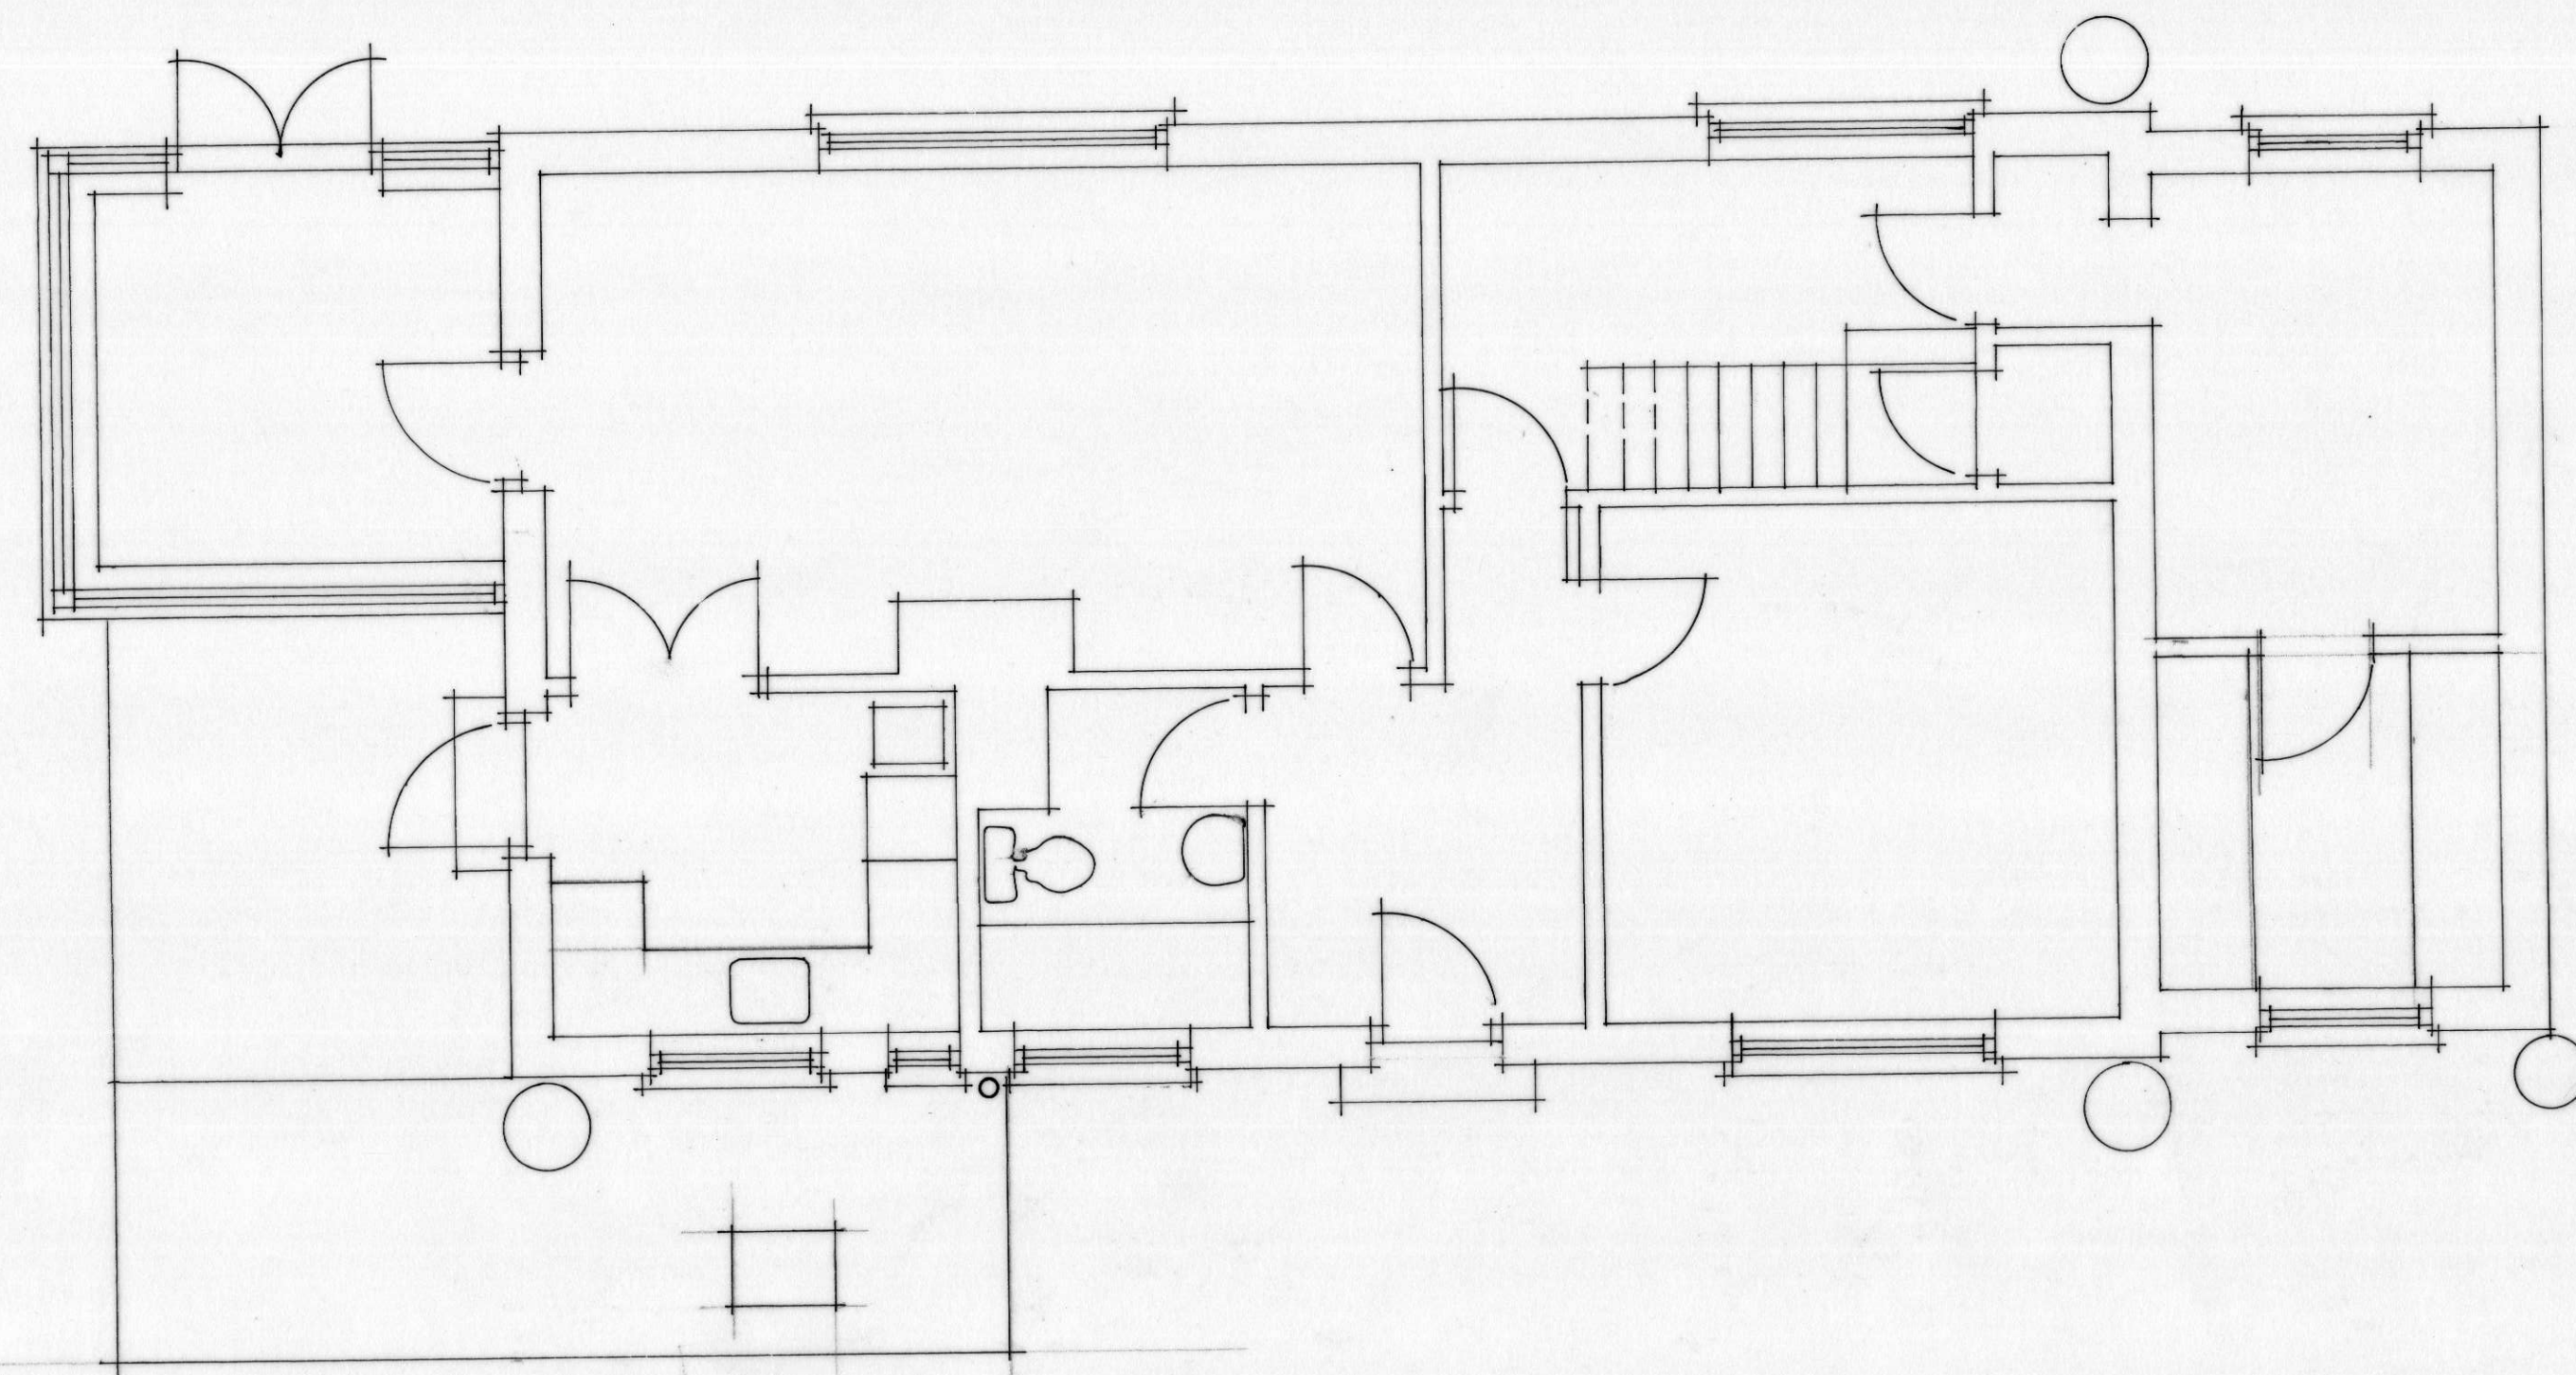

FLOOR

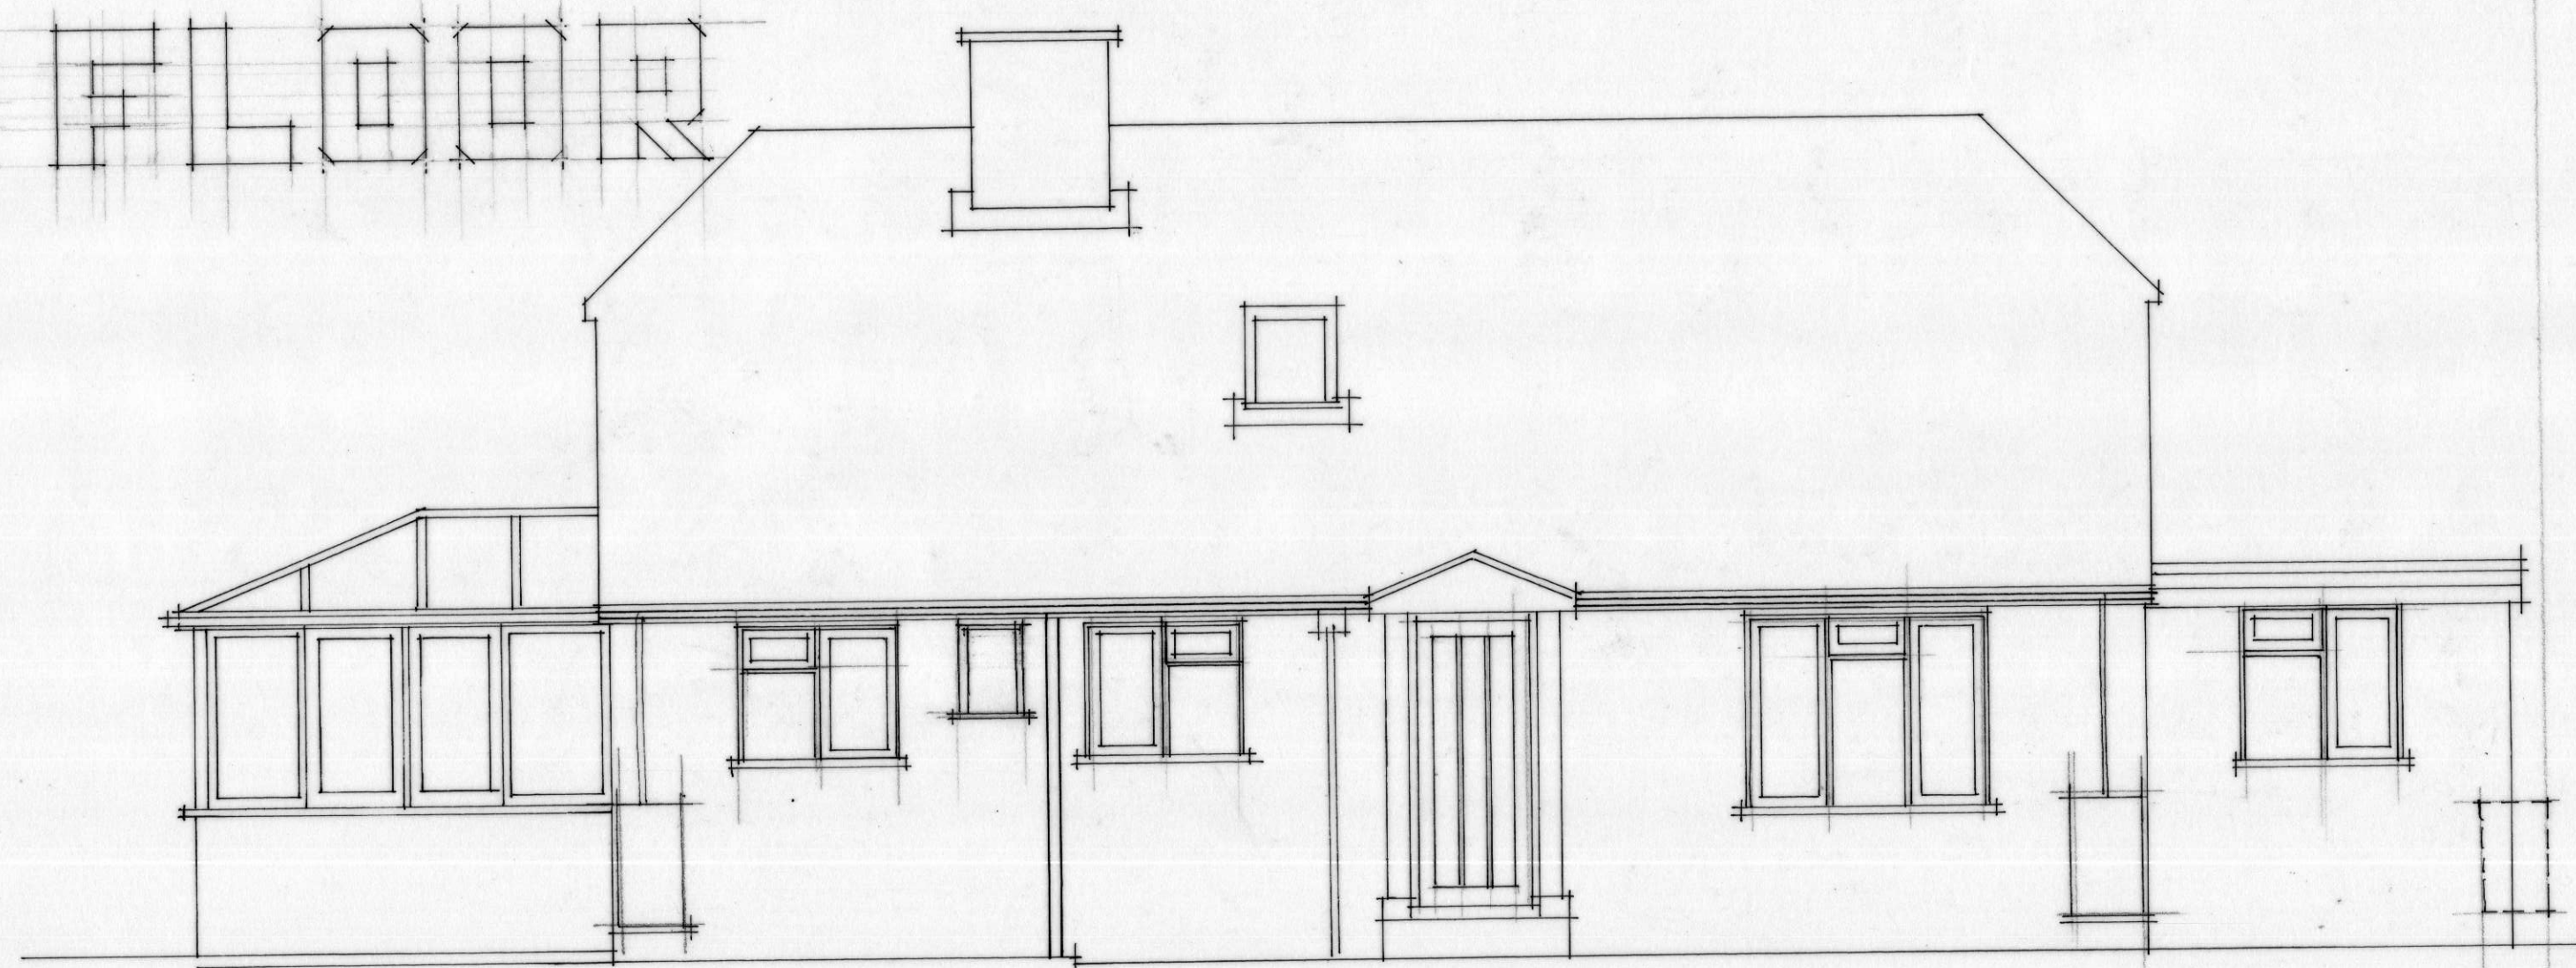

FRONT

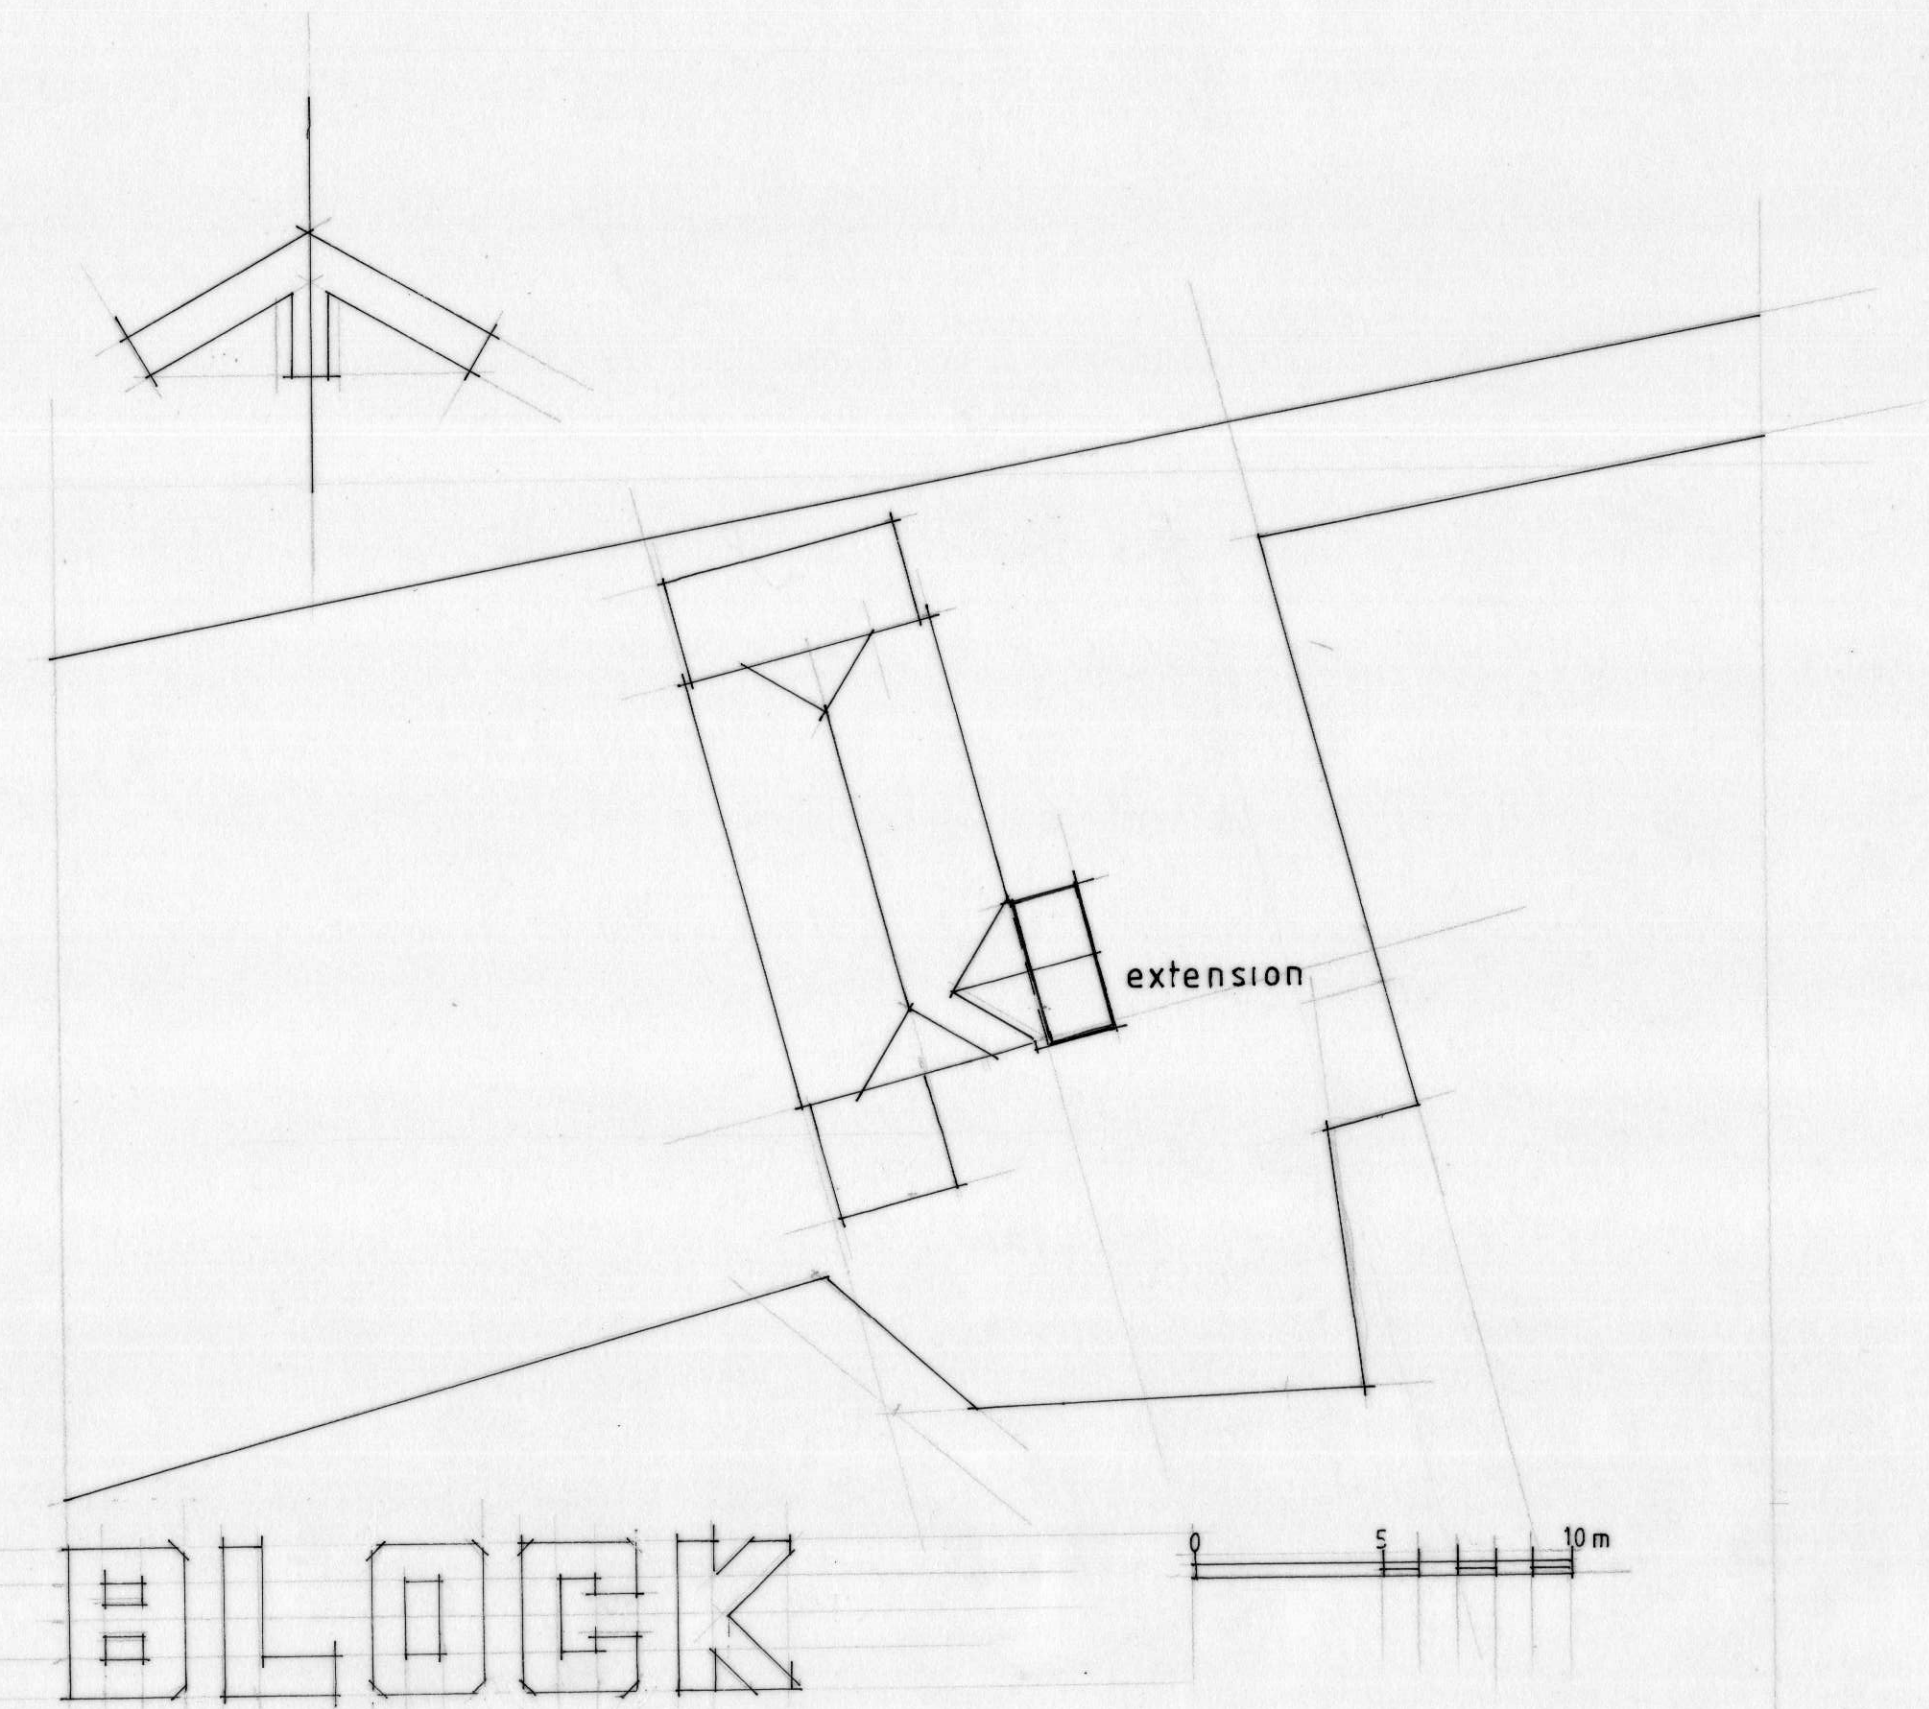

BLOCK



SIDE

PROJECT:
SINGLE STOREY FRONT EXTENSION
AT:
RUMAH LAMA MILL END RUSHDEN
SCALES:
1:50 & 1:200 @ A1
DRAWING No:
836.01 AS EXISTING