



Front Elevation






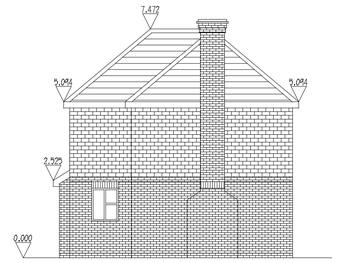

Side Elevation




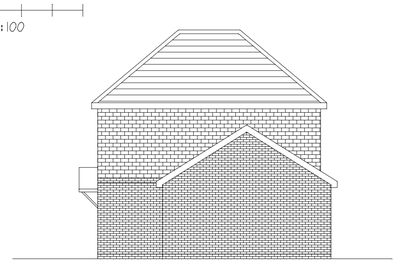


Rear Elevation



Side Elevation

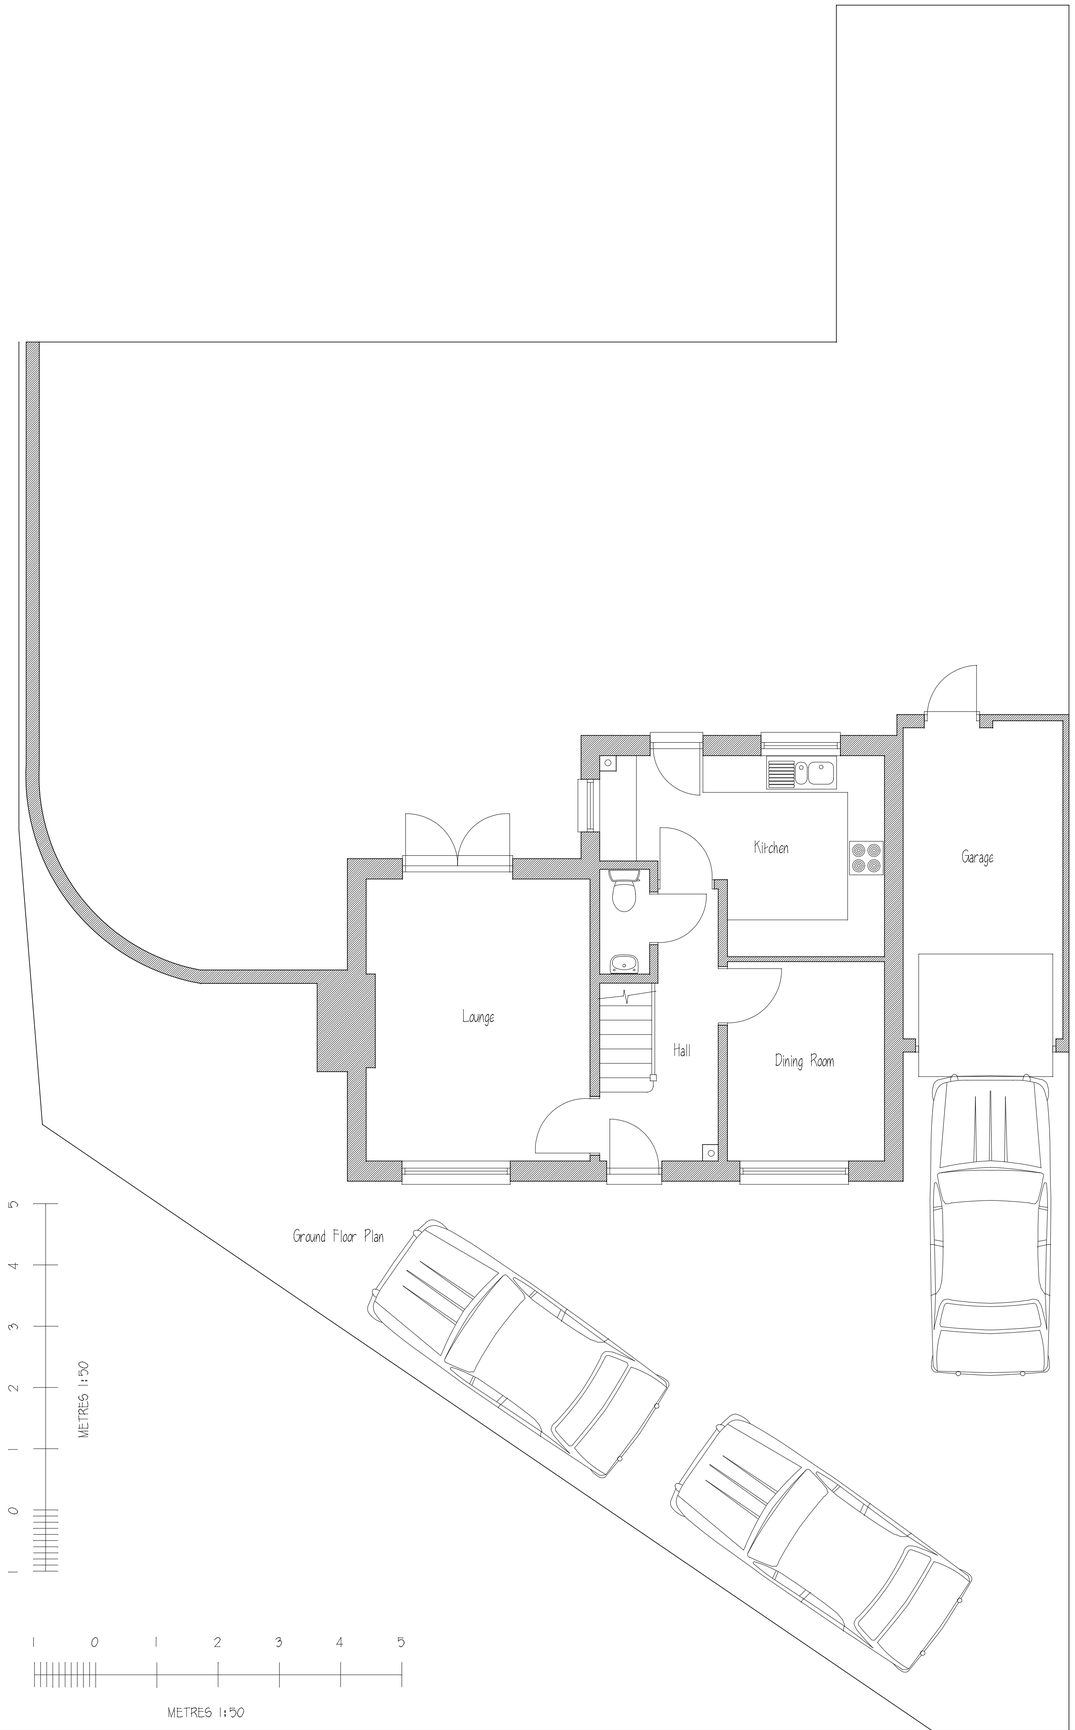



Ground Floor Plan








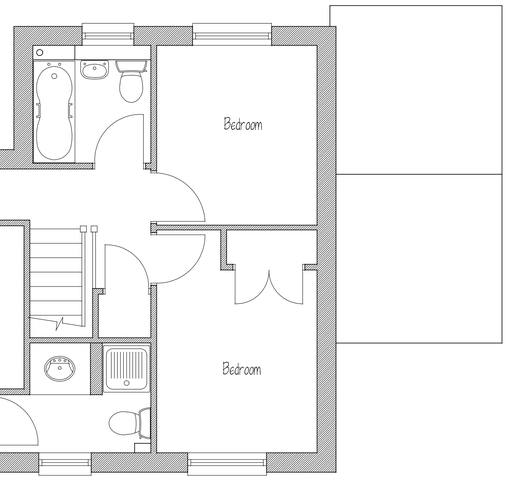


First Floor Plan

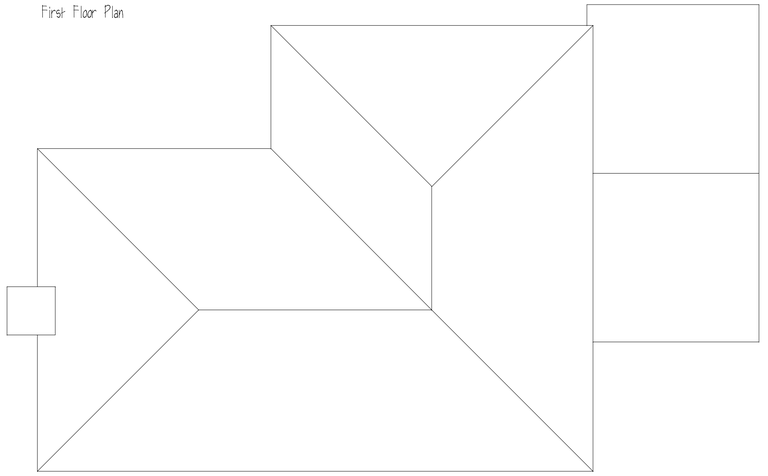

Roof Plan

ALL DIMENSIONS & INFORMATION FOUND ON THESE DRAWINGS ARE TO BE CHECKED BY THE CONTRACTOR PRIOR TO COMMENCEMENT OF ANY WORKS ON SITE
ANY DISCREPANCIES FOUND ARE TO BE DISCUSSED WITH 'ARIA DESIGN'.
IF IN DOUBT - "ASK"
THIS DRAWING IS FOR PLANNING PURPOSES ONLY

**REVISIONS:-**

**NOTES:-**

**PROJECT:-**
18 Great Ashby Way
Stevenage
Herts.

**TITLE:-**
Plans and Elevations as Existing

**SCALE:-** 1:50, 1:100 (A1)
**DATE:-** Mar 2018
**JOB/DRG. No:-** 1274:01

*Aria Design*
ARCHITECTURAL DESIGNS AND SURVEYS
90 Chertsey Rise
Stevenage
Hertfordshire SG2 9JL
Tel (01438) 231641 Mob 07780 928317