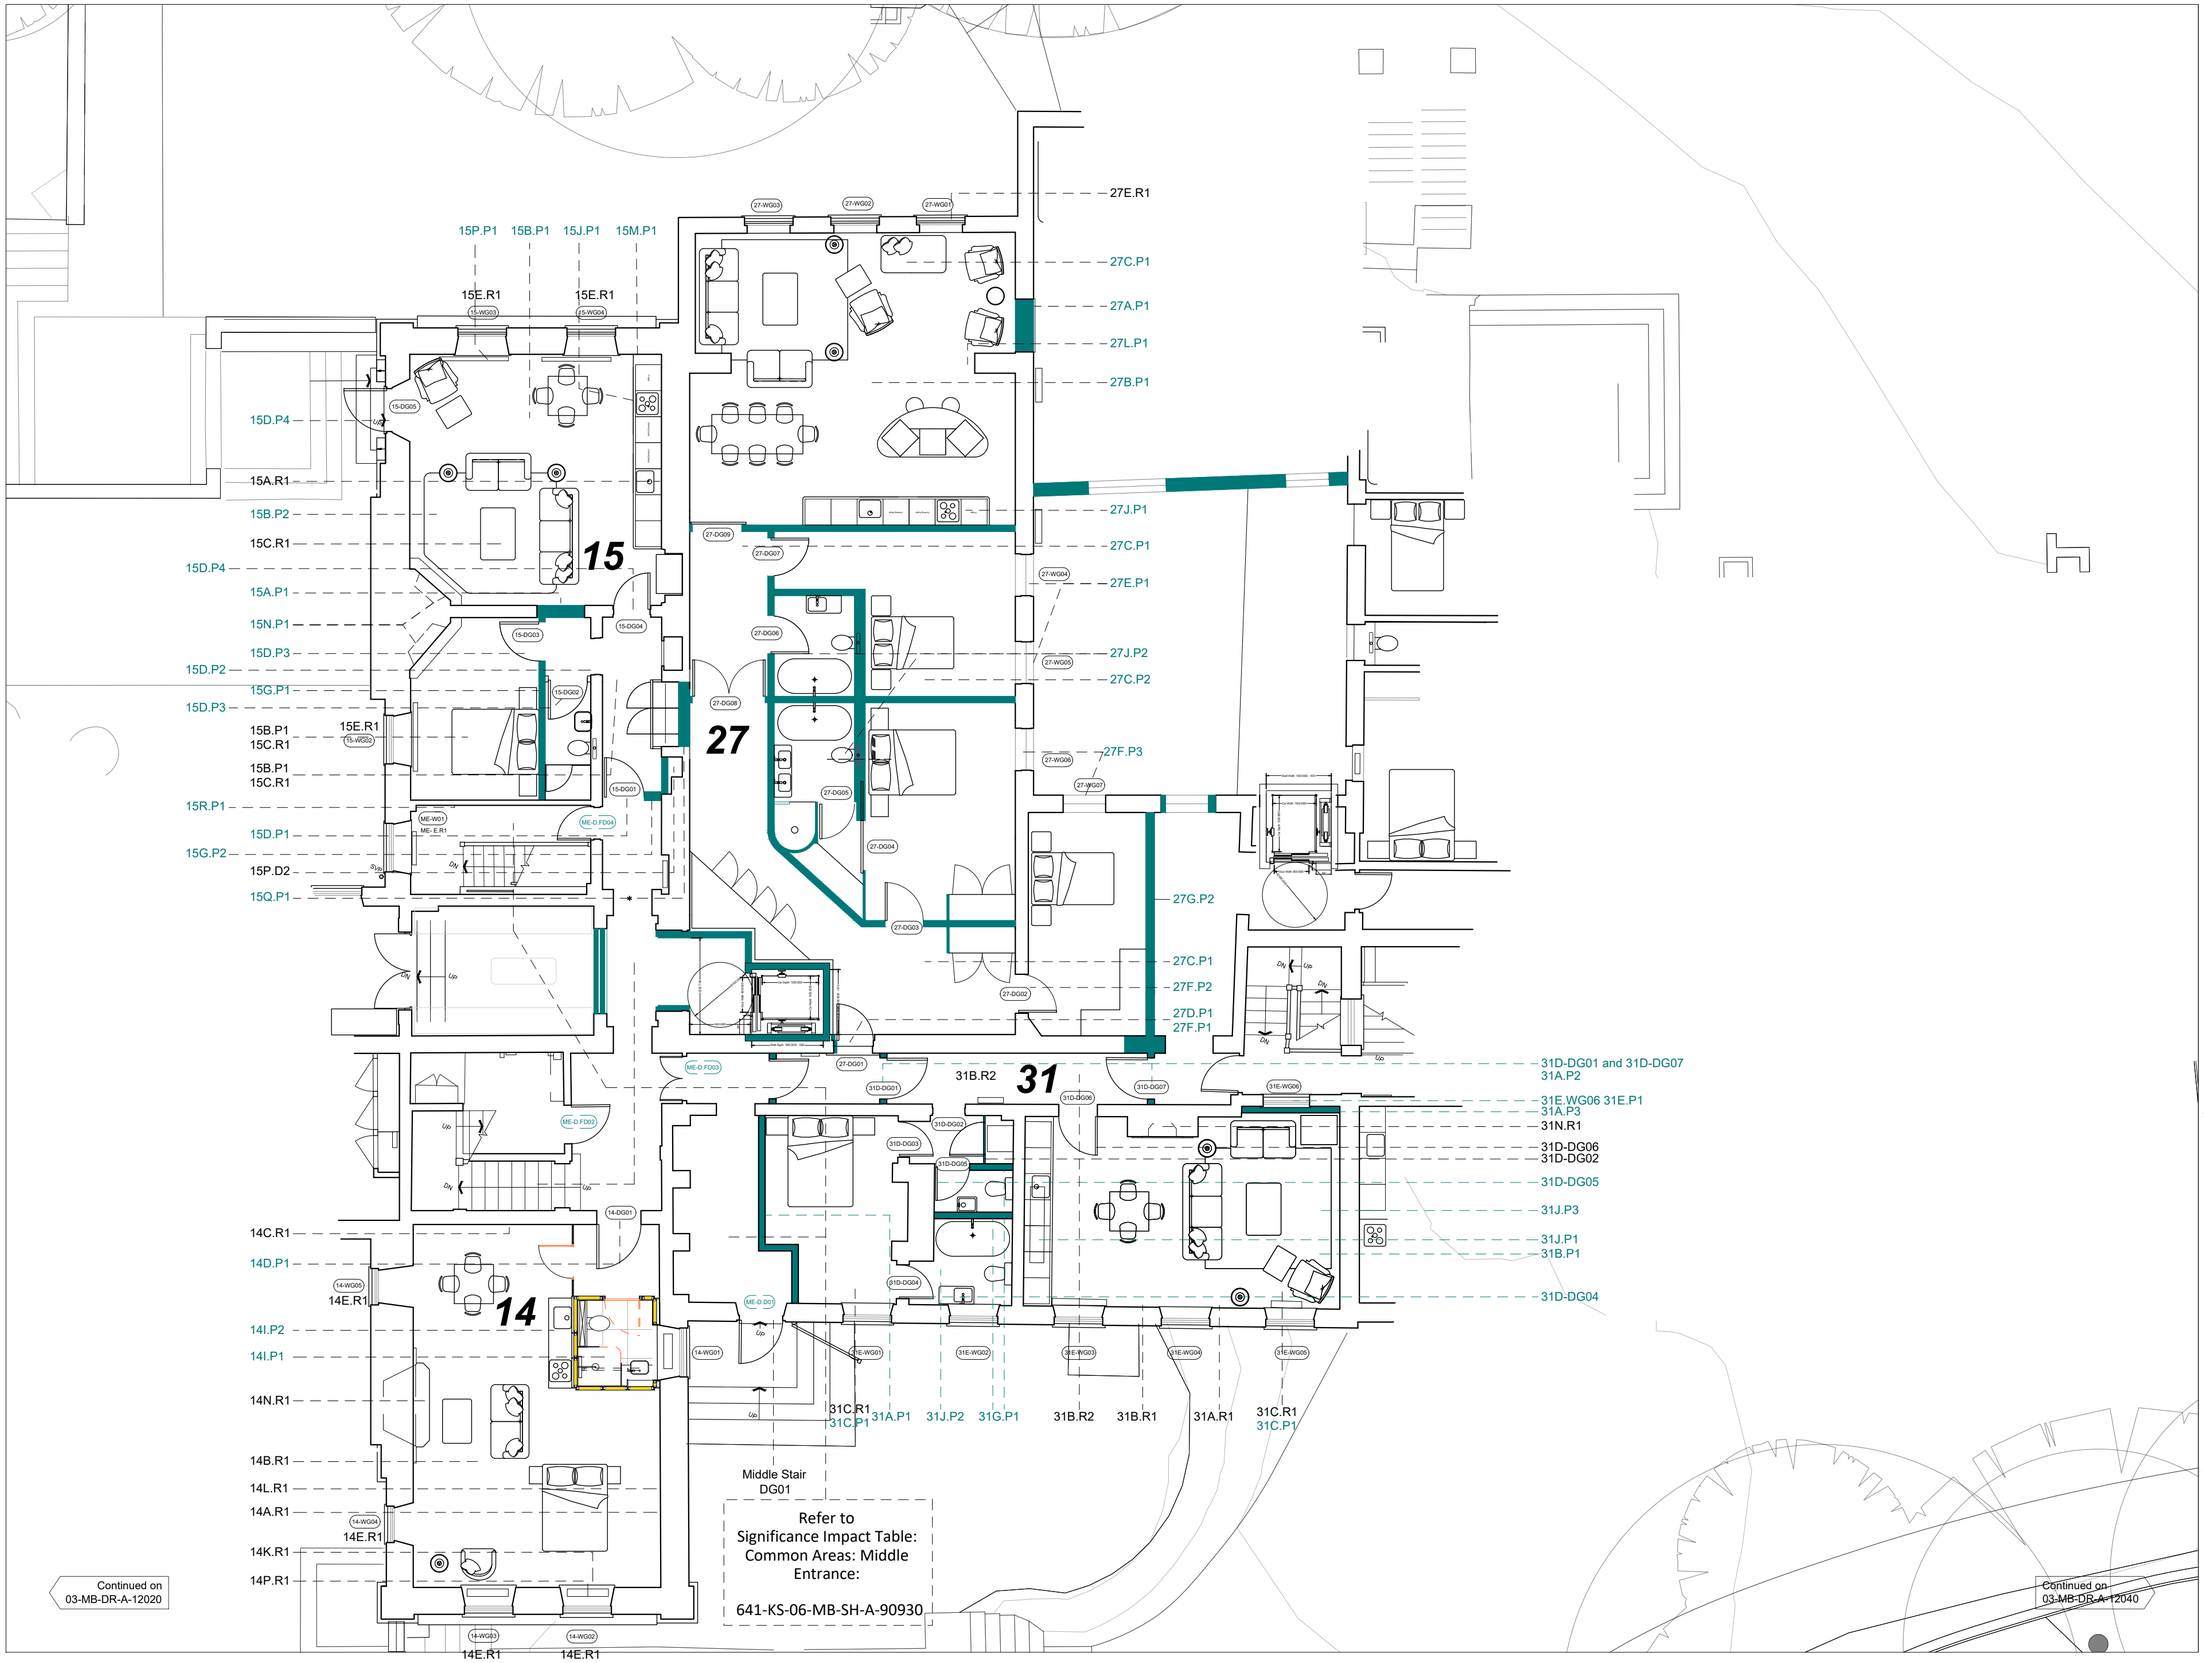

1. This is a planning drawing and is intended for this use only; it must not be used for construction.
2. All dimensions are in MM and should be checked on site prior to commencement of work; do not scale off this drawing.
3. This drawing is to be read in conjunction with all other relevant information.
3.Discrepancies between drawings and information to be referred to Architect without delay.

DO NOT SCALE OFF THIS DRAWING
DO NOT SUBSTITUTE ANY OF THE PRODUCTS OR MATERIALS.

Please also refer to the following drawing sets:
[01]-MB-DR-A-02030- Demolitions
[03]-MB-DR-A-12030 - GA Plans
[30]-MB-DR-A-02030 - Phasing

Apartment No.	Name
14	Housekeeper
15	Butler
27	Assembly Hall
31	Still Room

Revision	Description	Date
P05	Updated Planning Issue	19.07.24
P04	Planning Issue	12.07.24
P03	KPT Preliminary Issue	28.06.24
P02	Lift and lobby amended	23.05.24
P01	Initial Issue	30.04.24

0 m 5 m

KAY PILSBURY THOMAS ARCHITECTS
SCABAL
HONEYLANDS RADWINTER SAFFRON WALDEN ESSEX
CB10 2TJ 01799 599208 | info@kpt.co.uk | kpt.co.uk

Client
The Door UK Ltd

Project
Temple Dinsley
Preston, Hitchin,
Hertfordshire, SG4 7RT

Drawing title
Proposed GA Plans:
Main Building:
Level 0: East Wing

Purpose of issue
Planning

Job no.	Status	Scale @ A2
641	**S0**	**1:100**

Checked by
ST

Date	Revision
29.04.24	**P05**

Drawing number
641-KS-03-MB-DR-A-12030