


DO NOT SCALE OFF THIS DRAWING
DO NOT SUBSTITUTE ANY OF THE PRODUCTS
OR MATERIALS.

1. This is a planning drawing and is intended for this use only; it must not be used for construction.
2. All dimensions are in MM and should be checked on site prior to commencement of work; do not scale off this drawing.
3. This drawing is to be read in conjunction with all other relevant information.
3. Discrepancies between drawings and information to be referred to Architect without delay.

Please also refer to the following drawing sets:
[01]-MB-DR-A-02050 - Demolitions
[03]-MB-DR-A-12050 - GA Plans
[30]-MB-DR-A-02050 - Phasing

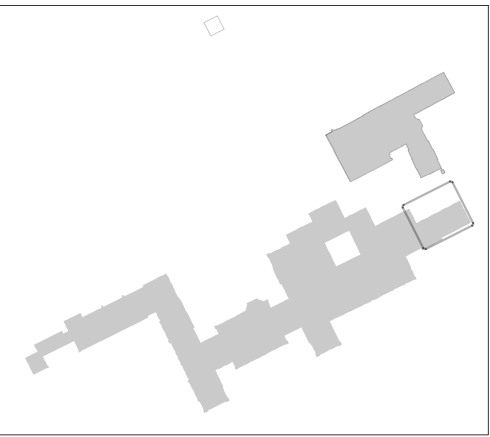

Apartment No.	Name
25	Workshop
26	Racquets

P04	Planning Update	22.07.24
P03	KPT Planning Issue	05.07.24
P02	KPT Preliminary Issue	28.06.24
P01	Initial Issue	30.04.24

Revision	Description	Date
0		

AY PILSBURY THOMAS ARCHITECTS
S-C A-B-A-E
HONEYLANDS RADWINTER SAFFRON WALDEN ESSEX
CB10 2JT 01799 599208 | info@kpt.co.uk | kpt.co.uk

Client
The Door UK Ltd

Project
**Temple Dinsley
Preston, Hitchin,
Hertfordshire, SG4 7RT**

Drawing title
**Proposed GA Plans:
Main Building:
Stables**


Purpose of issue
Planning

Job no. Status Scale @ A2
641 SO 1:100


Drawn by Checked by
RH -

Date Revision
29.04.24 P04


Drawing number
641-KS-03-MB-DR-A-12050

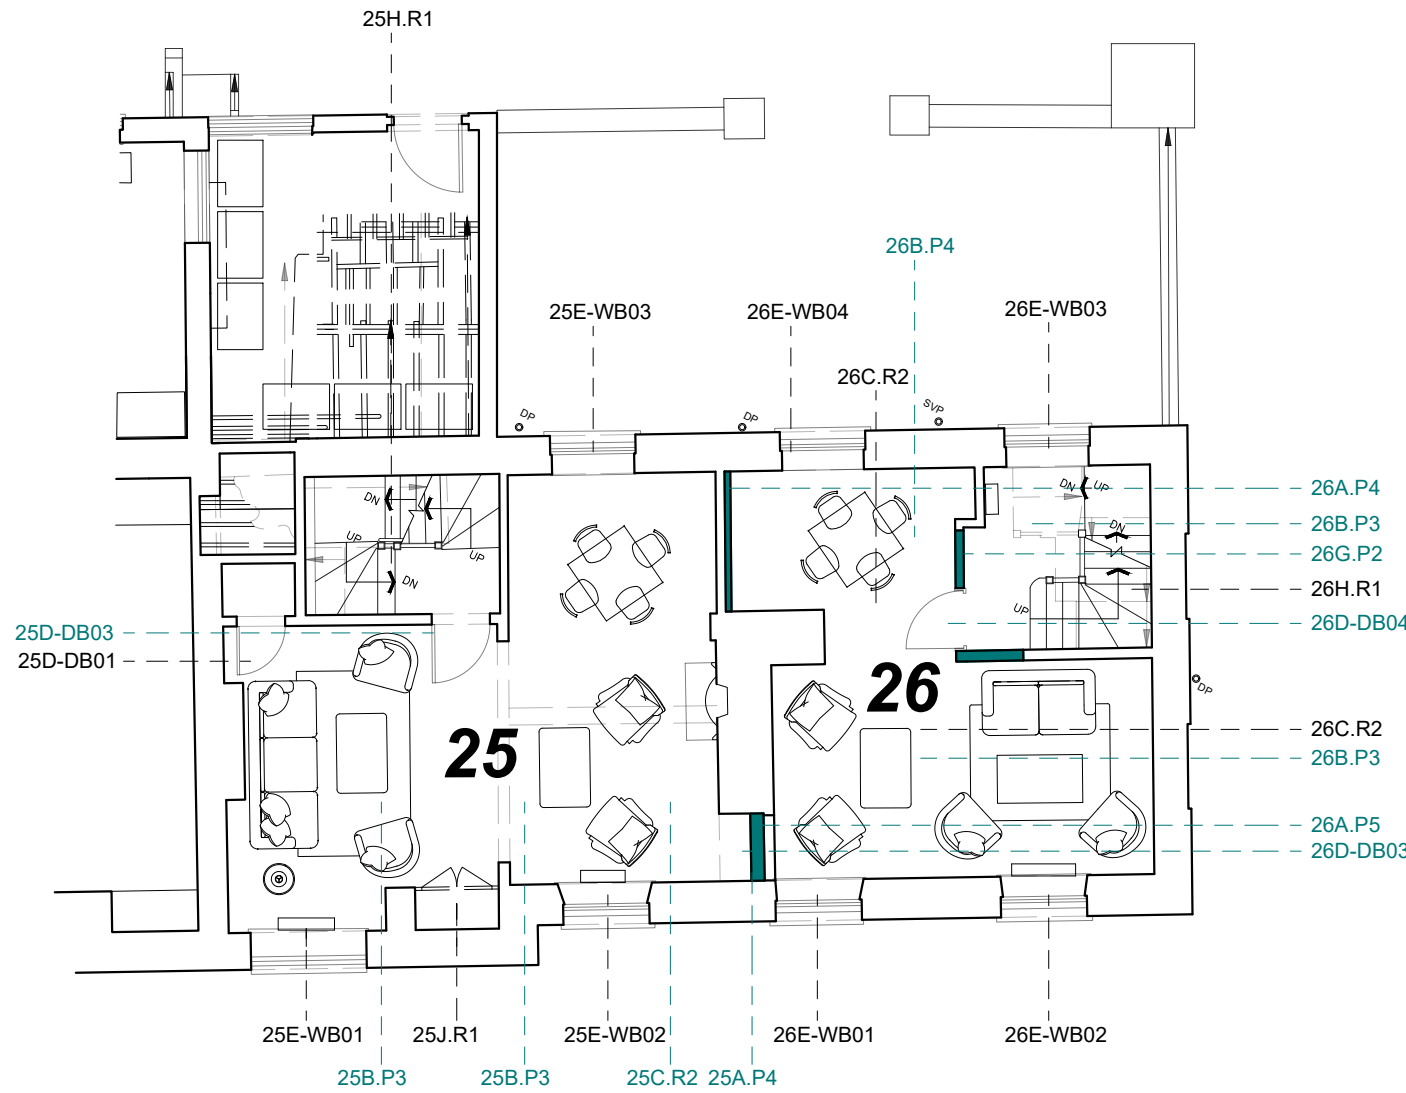


A Main Building, Level B1
12050

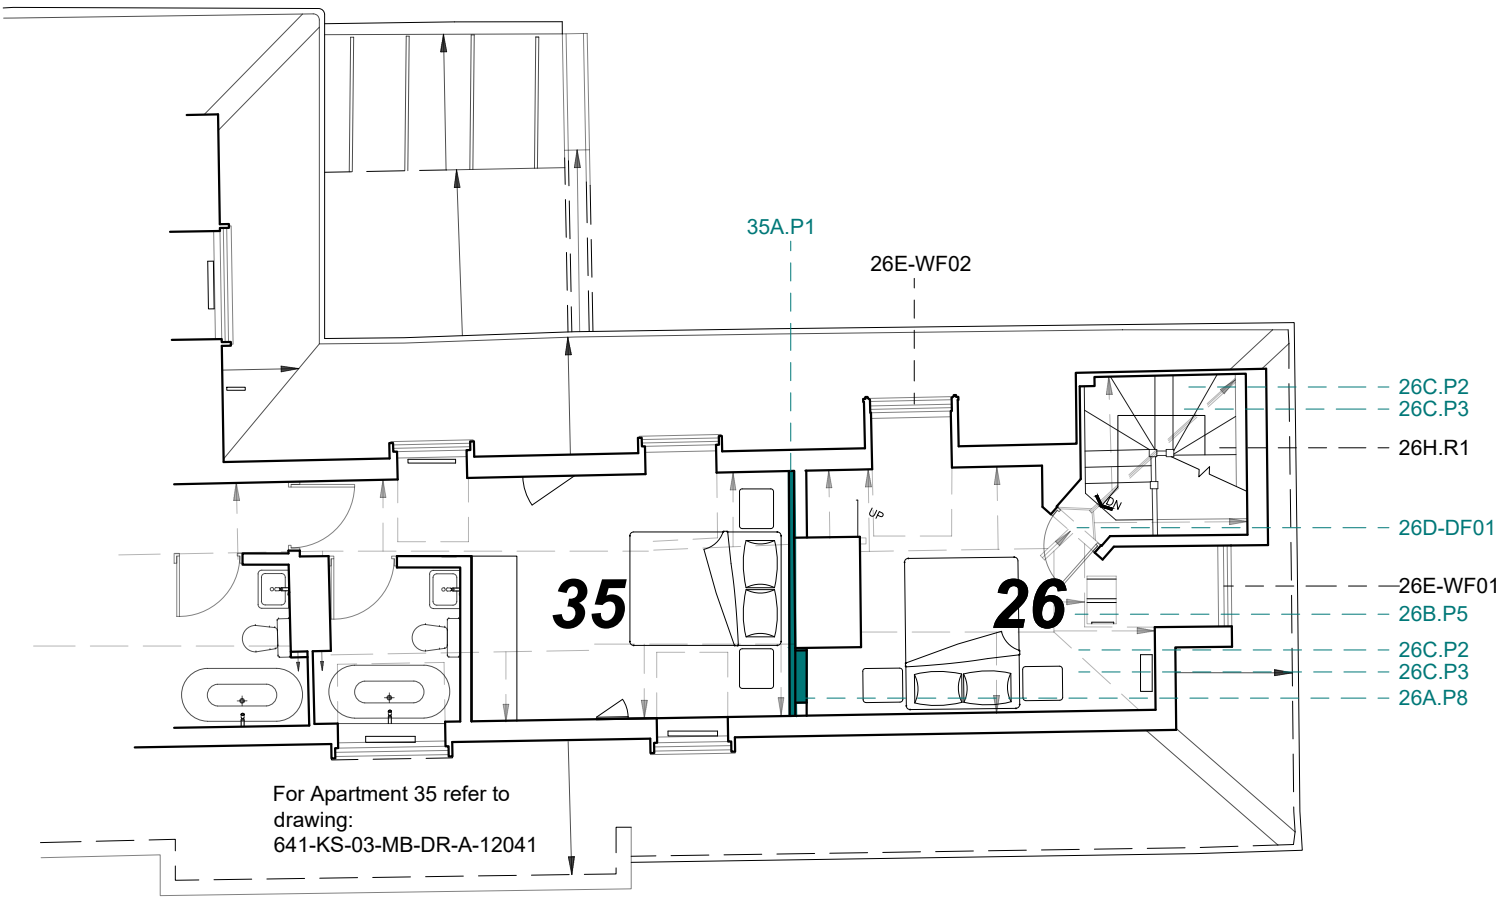

B Main Building, Level 01
12050

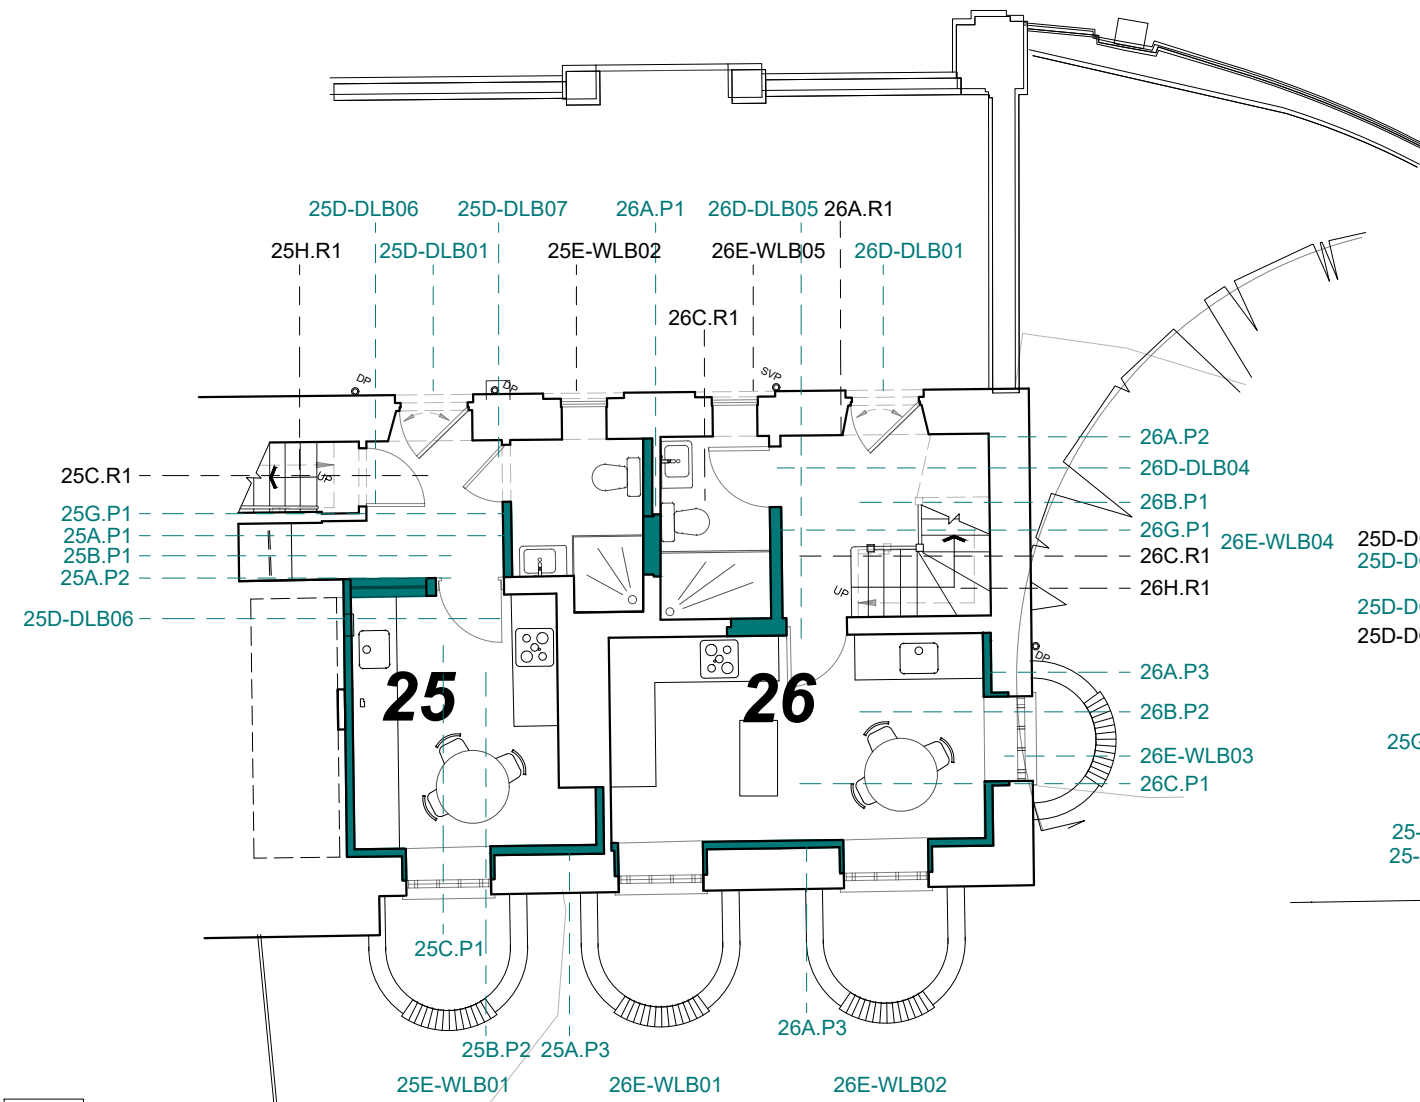

C Main Building, Level B2
12050

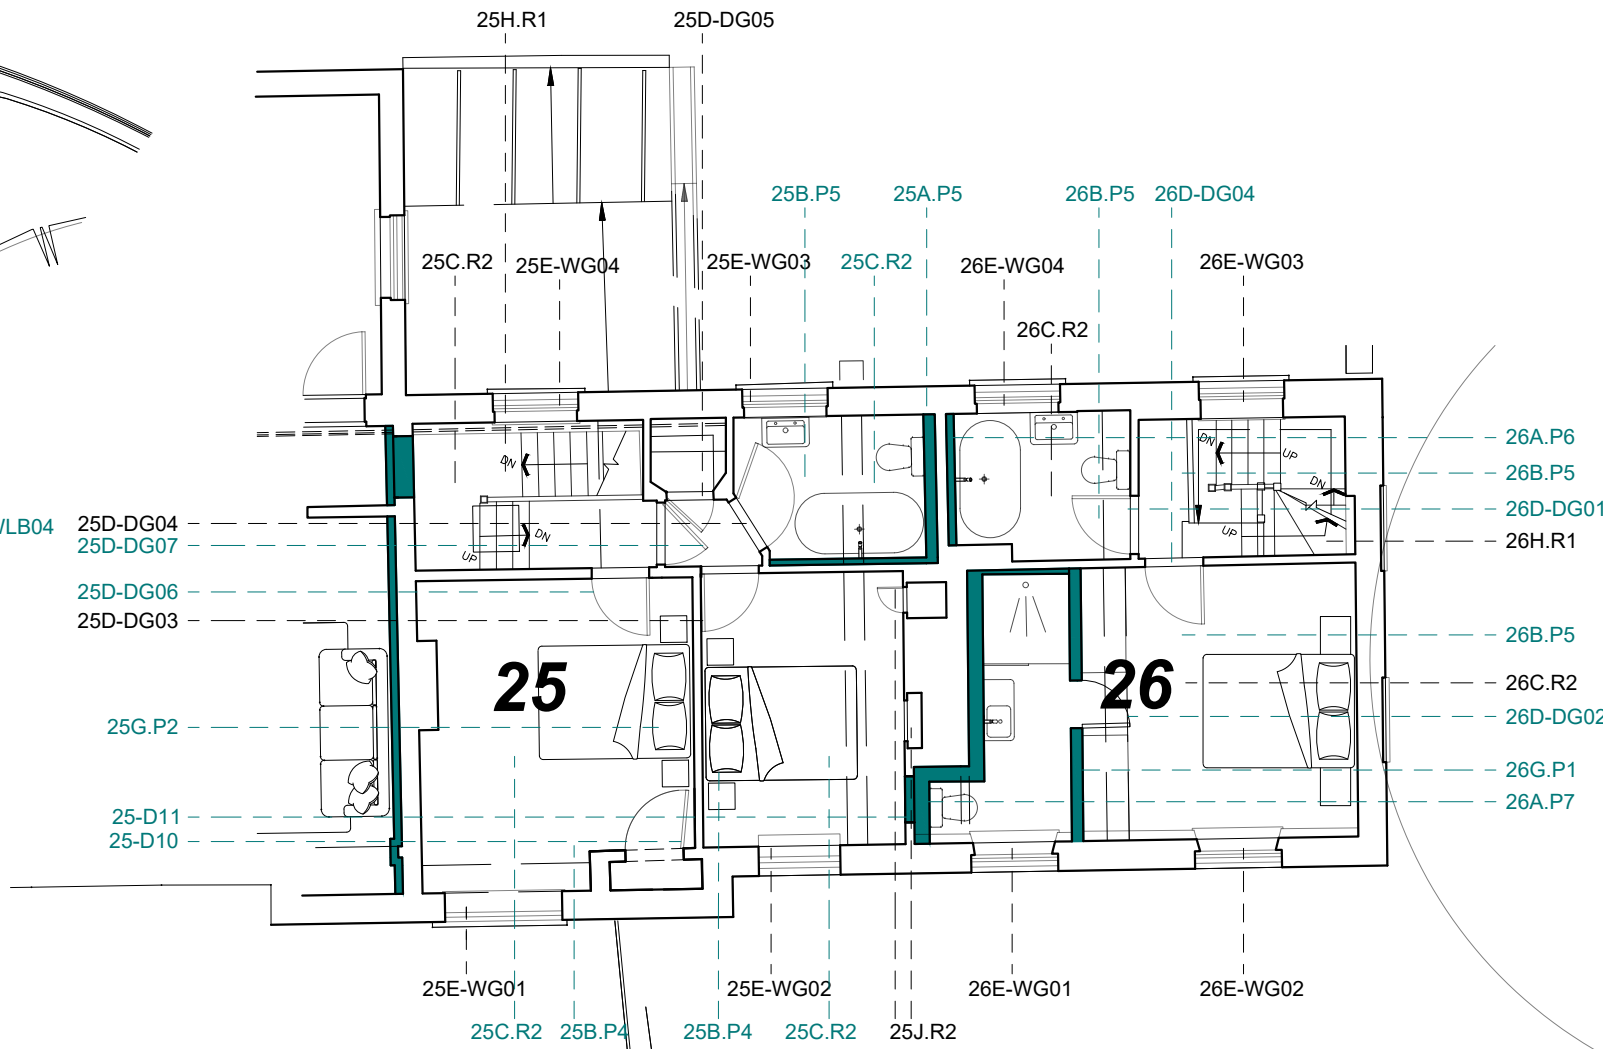

D Main Building, Level 00
12050

Continued on
03-MB-DR-A-12040