


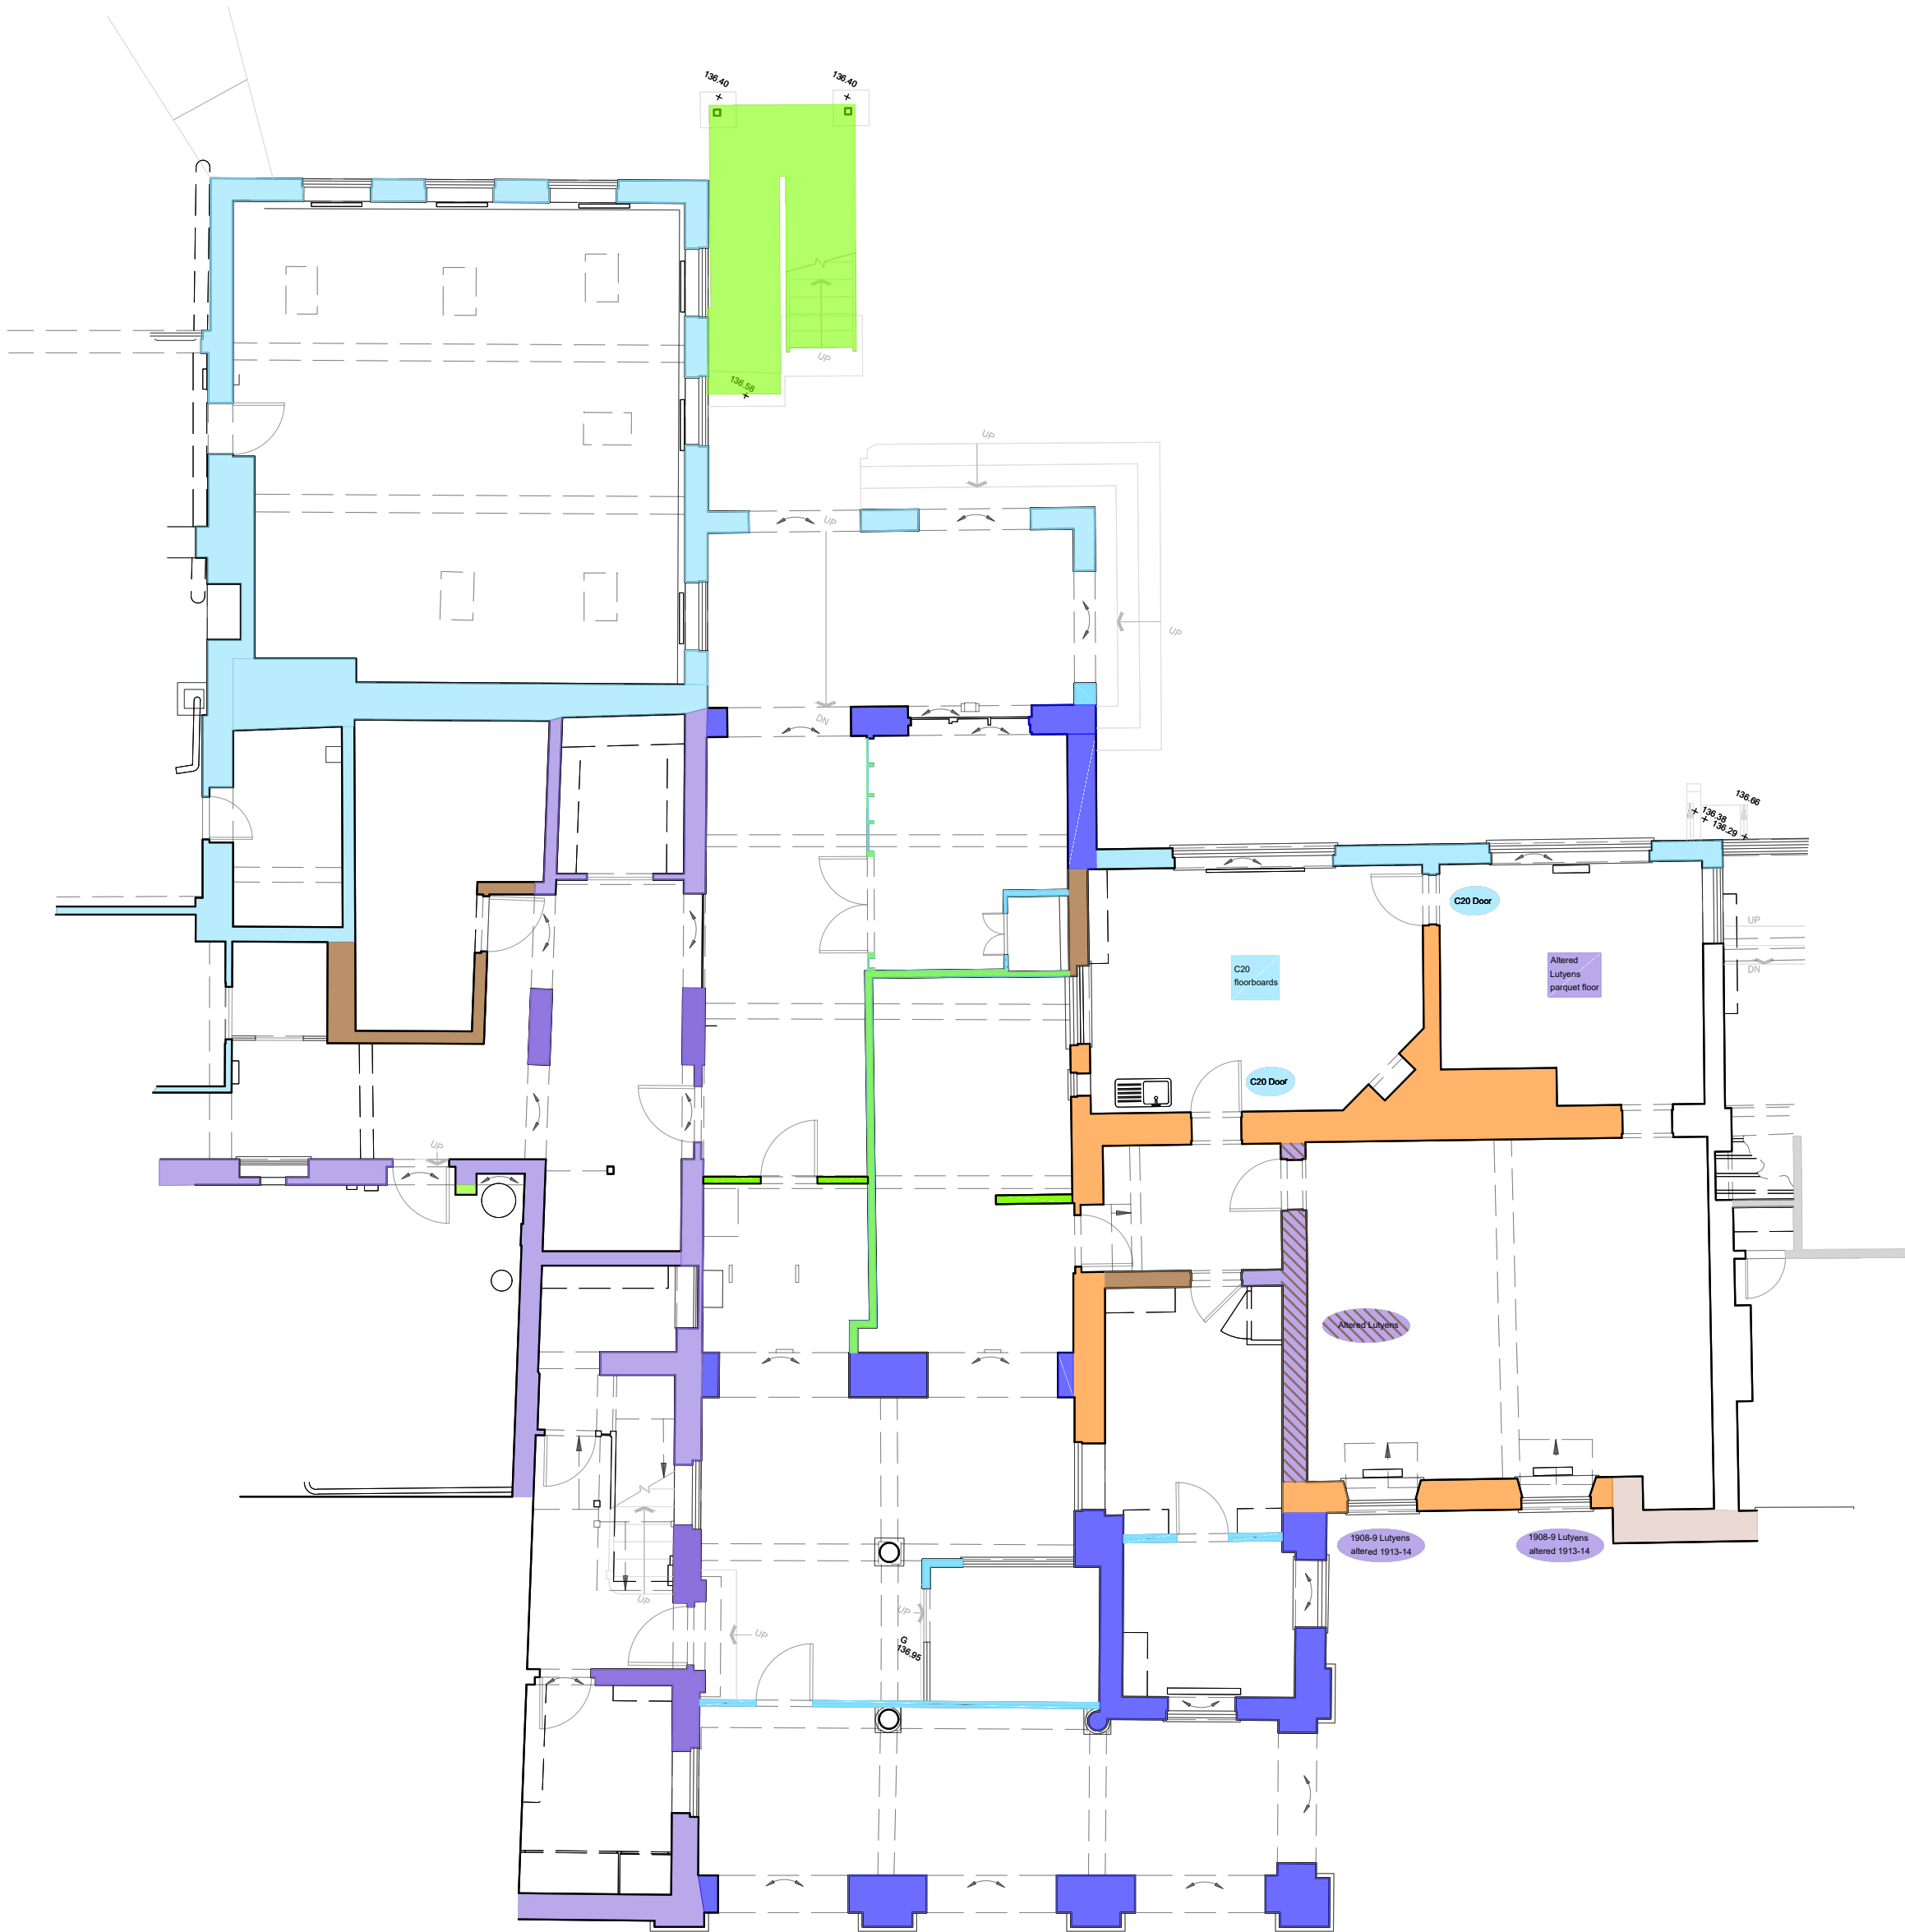


Continued on
30-MB-DR-A-02033

Continued on
30-MB-DR-A-02050

DO NOT SCALE OFF THIS DRAWING
DO NOT SUBSTITUTE ANY OF THE PRODUCTS
OR MATERIALS.

1. This is a planning drawing and is intended for this use only; it must not be used for construction.
2. All dimensions are in MM and should be checked on site prior to commencement of work; do not scale off this drawing.
3. This drawing is to be read in conjunction with all other relevant information.
3. Discrepancies between drawings and information to be referred to Architect without delay.

Please also refer to the following drawing sets:
[01]-MB-DR-A-02042 - Demolitions
[03]-MB-DR-A-12042 - GA Plans
[30]-MB-DR-A-02042 - Phasing

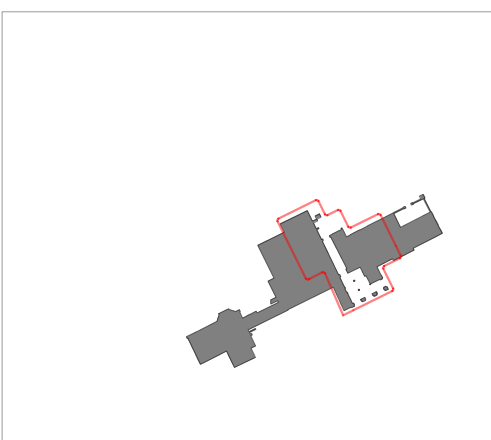

- Key**
- 18th Century
 - 19th Century
 - 1908-9 Lutyens
 - 1911 Lutyens
 - 1913-1914 Lutyens
 - 1918-1935
 - 1930s - 1960 Felix Lander
 - Late 20th Century
 - 21st Century

P03	Planning Issue Update	19.07.24
P02	KPT Planning Issue	07.07.24
P01	Initial Issue	30.04.24
Revision	Description	Date



KAY PILSBURY THOMAS ARCHITECTS
S-CABA-E
HONEYLANDS RADWINTER SAFFRON WALDEN ESSEX
CB10 2TJ 01799 599208 | info@kpt.co.uk | kpt.co.uk

Client
The Door UK Ltd

Project
Temple Dinsley
Preston, Hitchin,
Hertfordshire, SG4 7RT

Drawing title
Phasing Plans:
Main Building:
Level B1: East Annexe

Purpose of issue
Planning

Job no. **Status** **Scale @ A2**
641 **S0** **1:100**

Checked by
ST

Date **Revision**
29.04.24 **P03**

Drawing number
641-KS-30-MB-DR-A-02042