




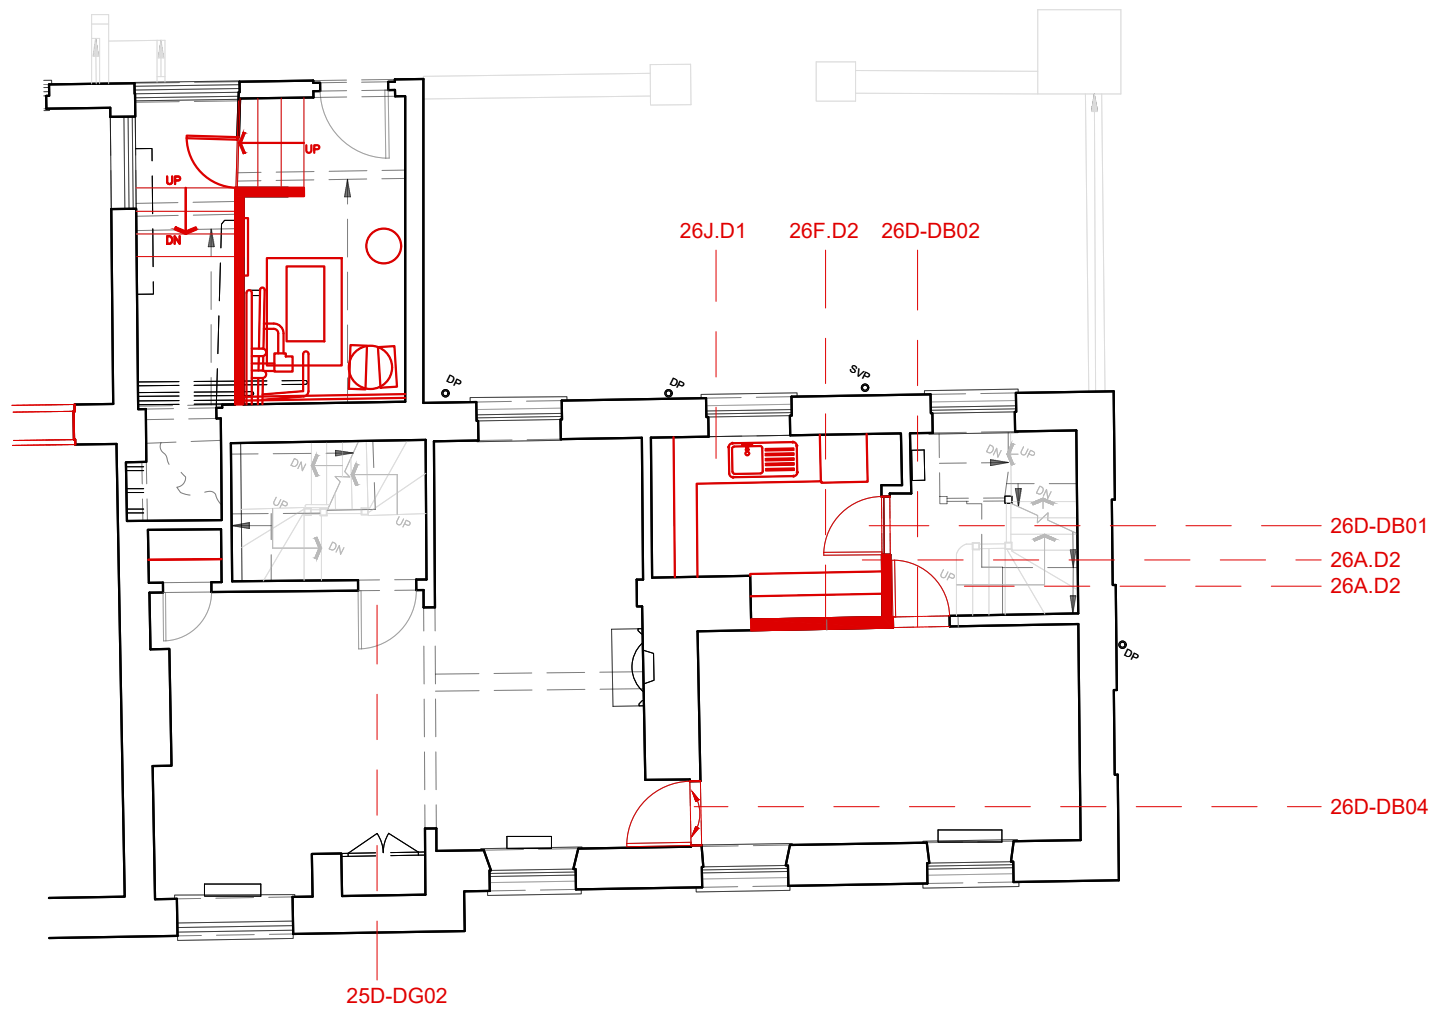


A Main Building, Level B1
02050

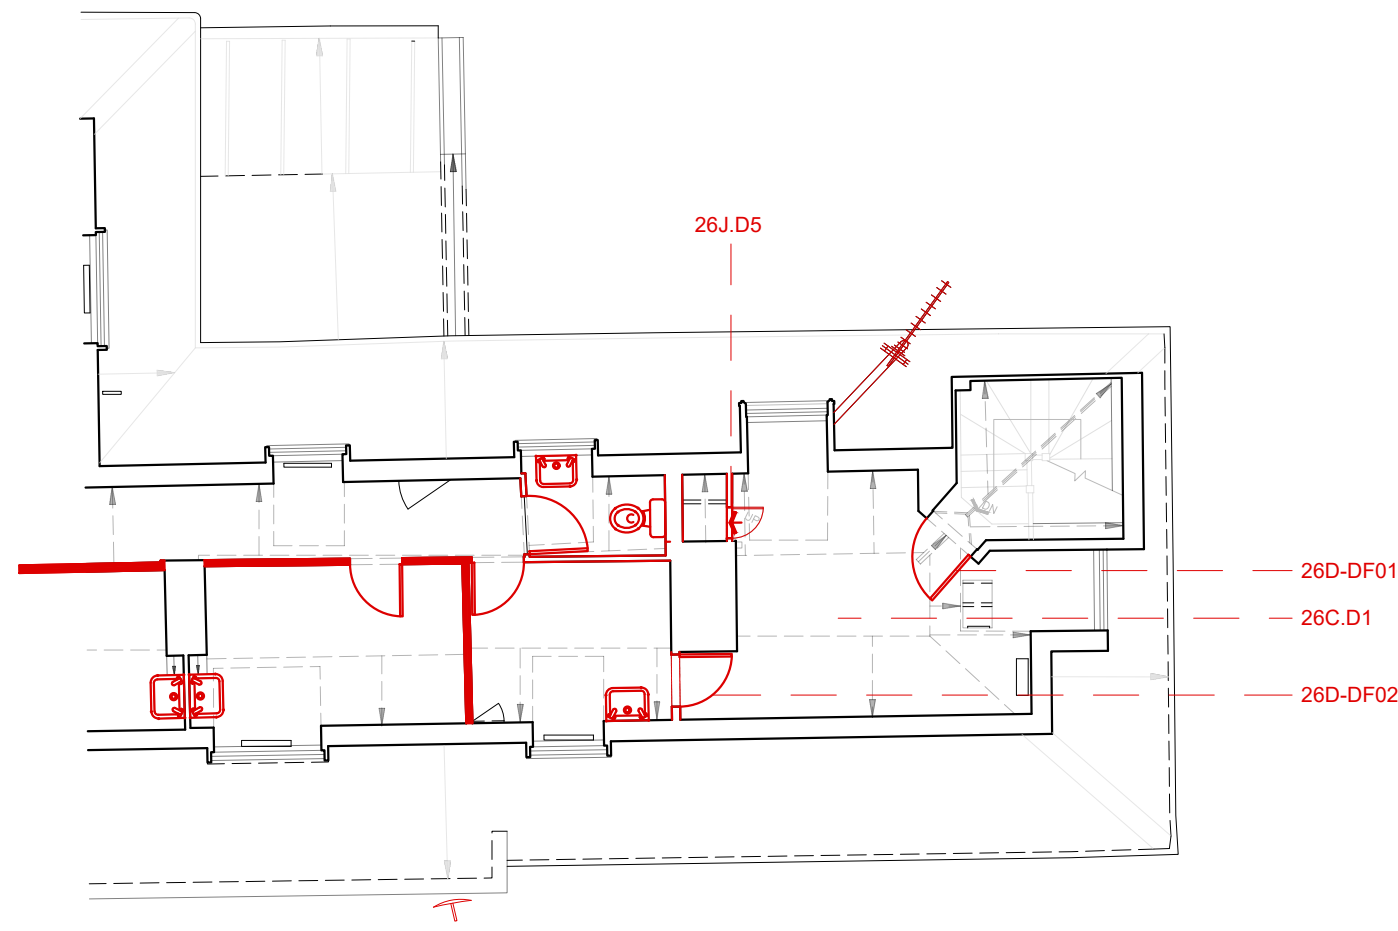

B Main Building, Level 01
02050

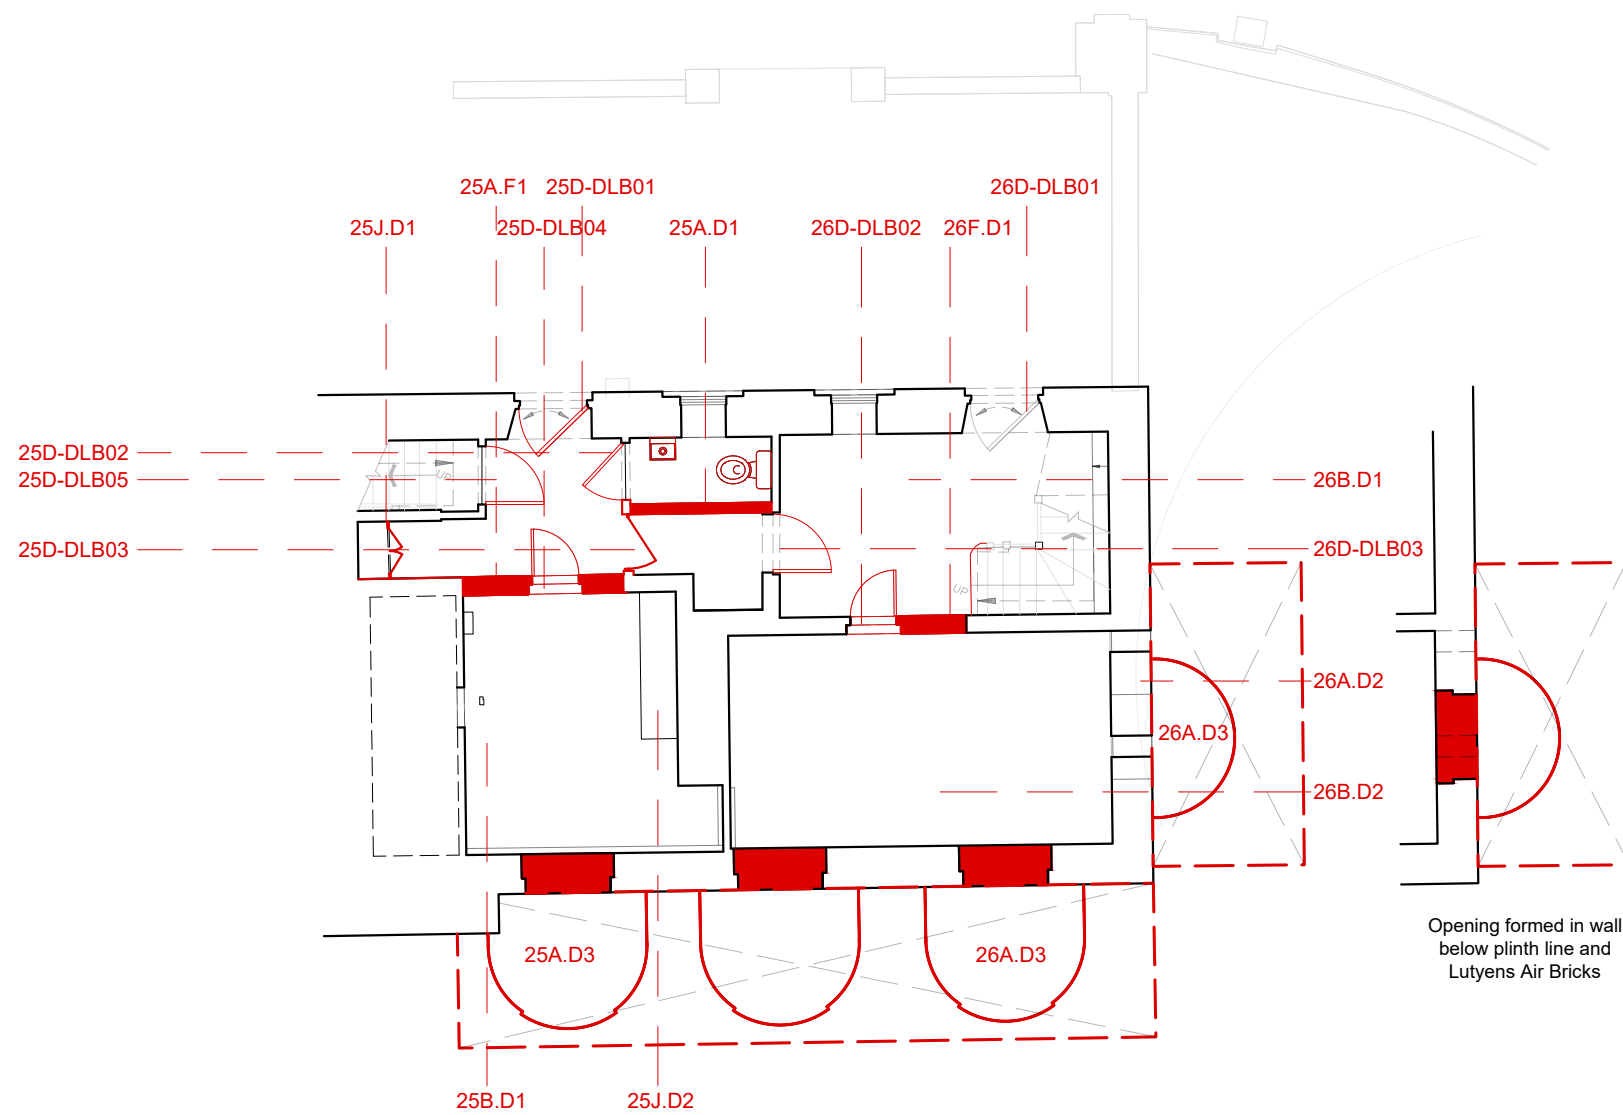

C Main Building, Level B2
02050

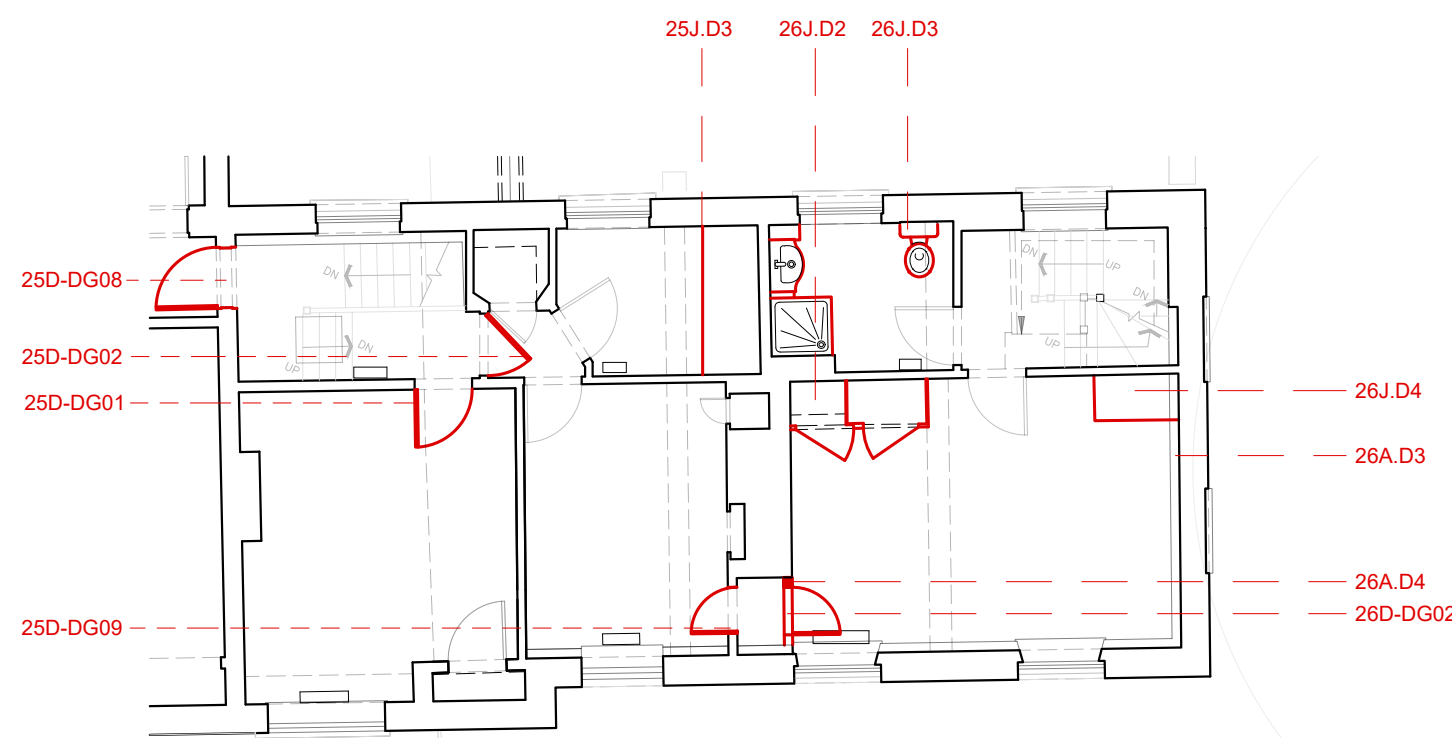


D Main Building, Level 00
02050

1. This is a planning drawing and is intended for this use only; it must not be used for construction.
2. All dimensions are in MM and should be checked on site prior to commencement of work; do not scale off this drawing.
3. This drawing is to be read in conjunction with all other relevant information.
3. Discrepancies between drawings and information to be referred to Architect without delay.

DO NOT SCALE OFF THIS DRAWING
DO NOT SUBSTITUTE ANY OF THE PRODUCTS OR MATERIALS.

Please also refer to the following drawing sets:
[01]-MB-DR-A-02050 - Demolitions
[03]-MB-DR-A-12050 - GA Plans
[30]-MB-DR-A-02050 - Phasing

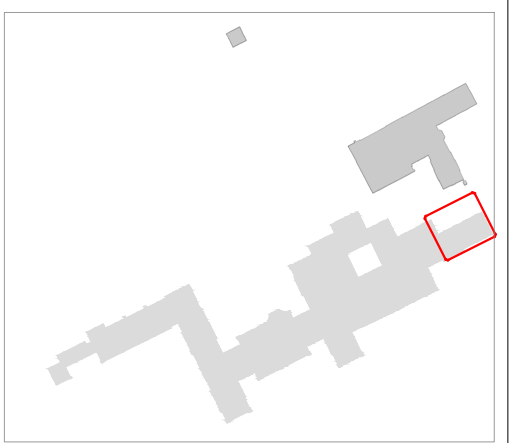

P04	KPT Planning Amendment	15.07.24
P03	KPT Planning Issue	11.07.24
P02	KPT Preliminary Issue	28.06.24
P01	Initial Issue	29.04.24
Revision	Description	Date



AY PILSBURY THOMAS ARCHITECTS
S-C-A-B-A-L-E
HONEYLANDS RADWINTER SAFFRON WALDEN ESSEX
CB10 2TJ | 01799 599208 | info@kpt.co.uk | kpt.co.uk

Client
The Door UK Ltd

Project
Temple Dinsley
Preston, Hitchin,
Hertfordshire, SG4 7RT

Drawing title
Demolitions Plans:
Main Building:
Stables
Purpose of issue
Planning

Job no. Status Scale @ A2
641 S0 1:100

Checked by
ST

Date Revision
29.04.24 P04

Drawing number
641-KS-01-MB-DR-A-02050