

Crouchgreen Wood

New Substation
on concrete base

track

Exit towards
Three House Lane

Church Wood

track

B1
BARN


B3
BARN

B2
BARN

track

PLAN VIEW
EXISTING BARN (1:100)

Scale this drawing for Planning purposes only.
Clients agent to be informed of all discrepancies in dimensions
Contractor to check all dimensions on site
© This drawing is copyright

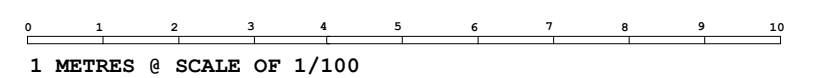

ORIGINAL A1

D&A Architectural and Structural Designs Ltd		PROJECT THREE HOUSE LANE		DATE 6/11/2024	SCALE 1:100
	CLIENT No Label London	DRAWING Existing Plan View	JOB No.	Drawing No.	REV
	ADDRESS Church Wood, Three Houses Lane Codicote, SG4 8TB		1000	GA003	1