


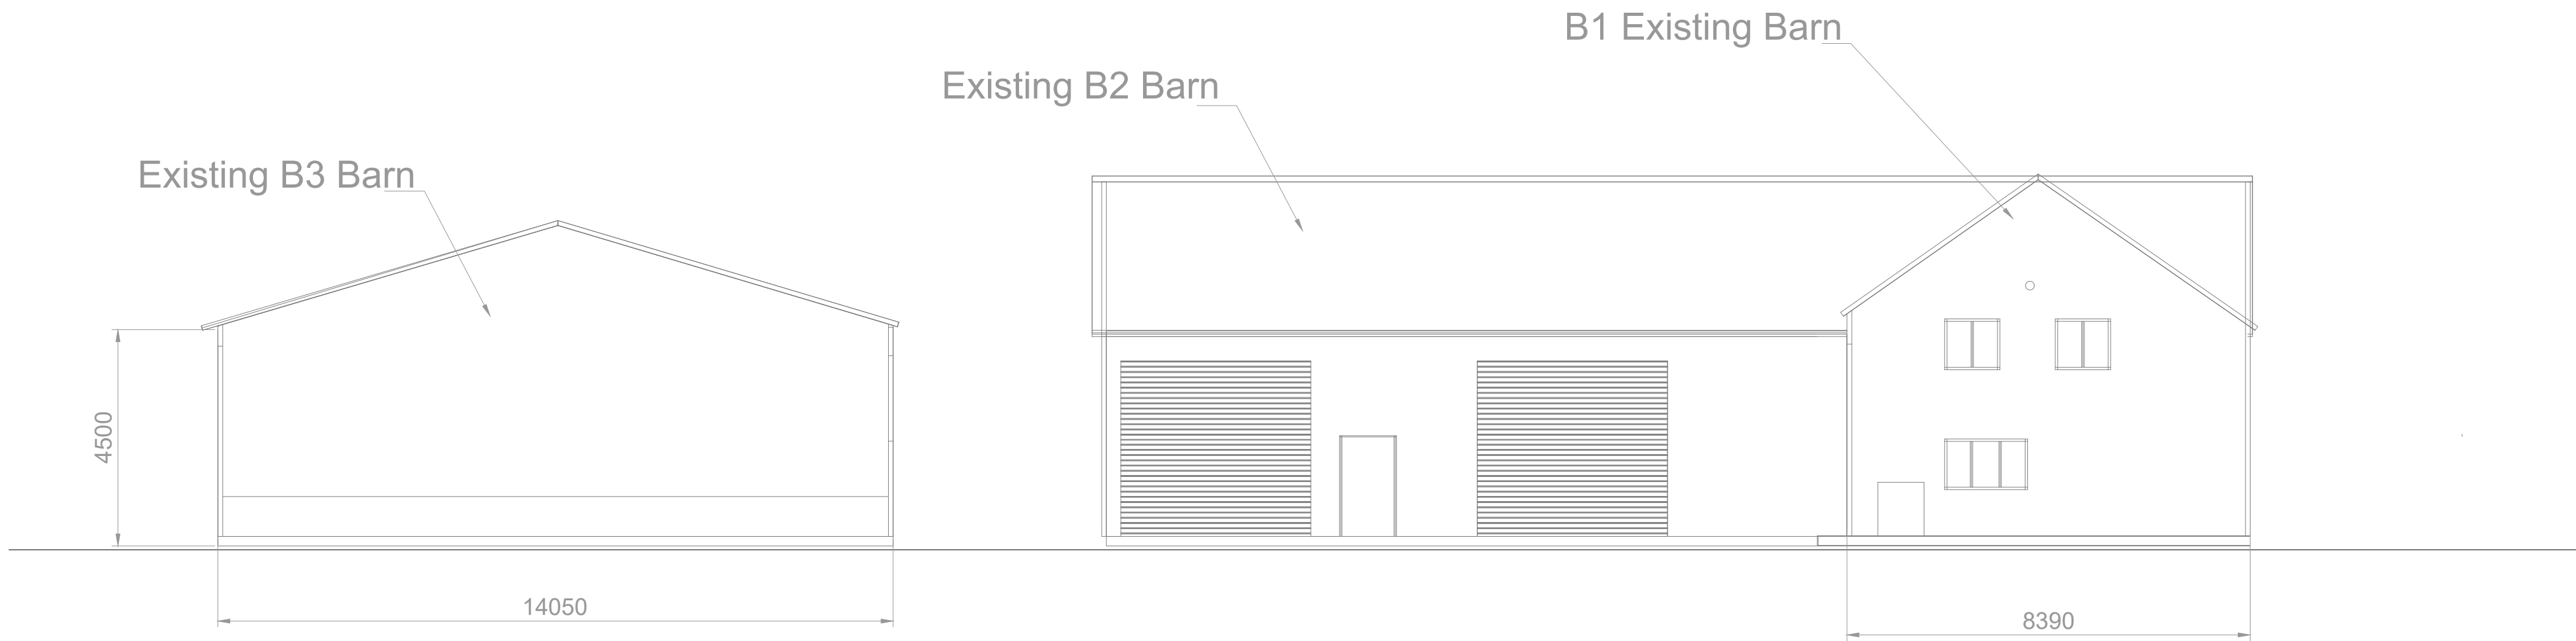

FRONT VIEW ELEVATION OF EXISTING BARNs
(Scale 1:100)

0 1 2 3 4 5 6 7 8 9 10
1 METRES @ SCALE OF 1/100

ORIGINAL A1

D&A Architectural and Structural Designs Ltd		PROJECT	THREE HOUSE LANE	DATE	6/11/2024	SCALE	1:100
	CLIENT	No Label London		DRAWING	Existing Barns Front View Elevation		
	ADDRESS	Church Wood, Three Houses Lane Codicote, SG4 8TB		JOB No.	1000	Drawing No.	GA005
				REV	1		