




BACK VIEW ELEVATION OF EXISTING BARNS
(Scale 1:100)

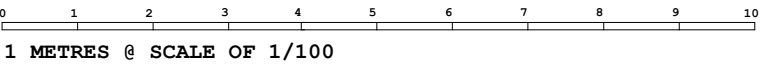

ORIGINAL A1

D&A Architectural and Structural Designs Ltd		PROJECT	THREE HOUSE LANE	DATE	6/11/2024	SCALE	1:100
	CLIENT	No Label London		DRAWING	Existing Barns		
	ADDRESS	Church Wood, Three Houses Lane Codicote, SG4 8TB			Back View Elevation		
		JOB No.	1000	Drawing No.	GA006	REV	1