



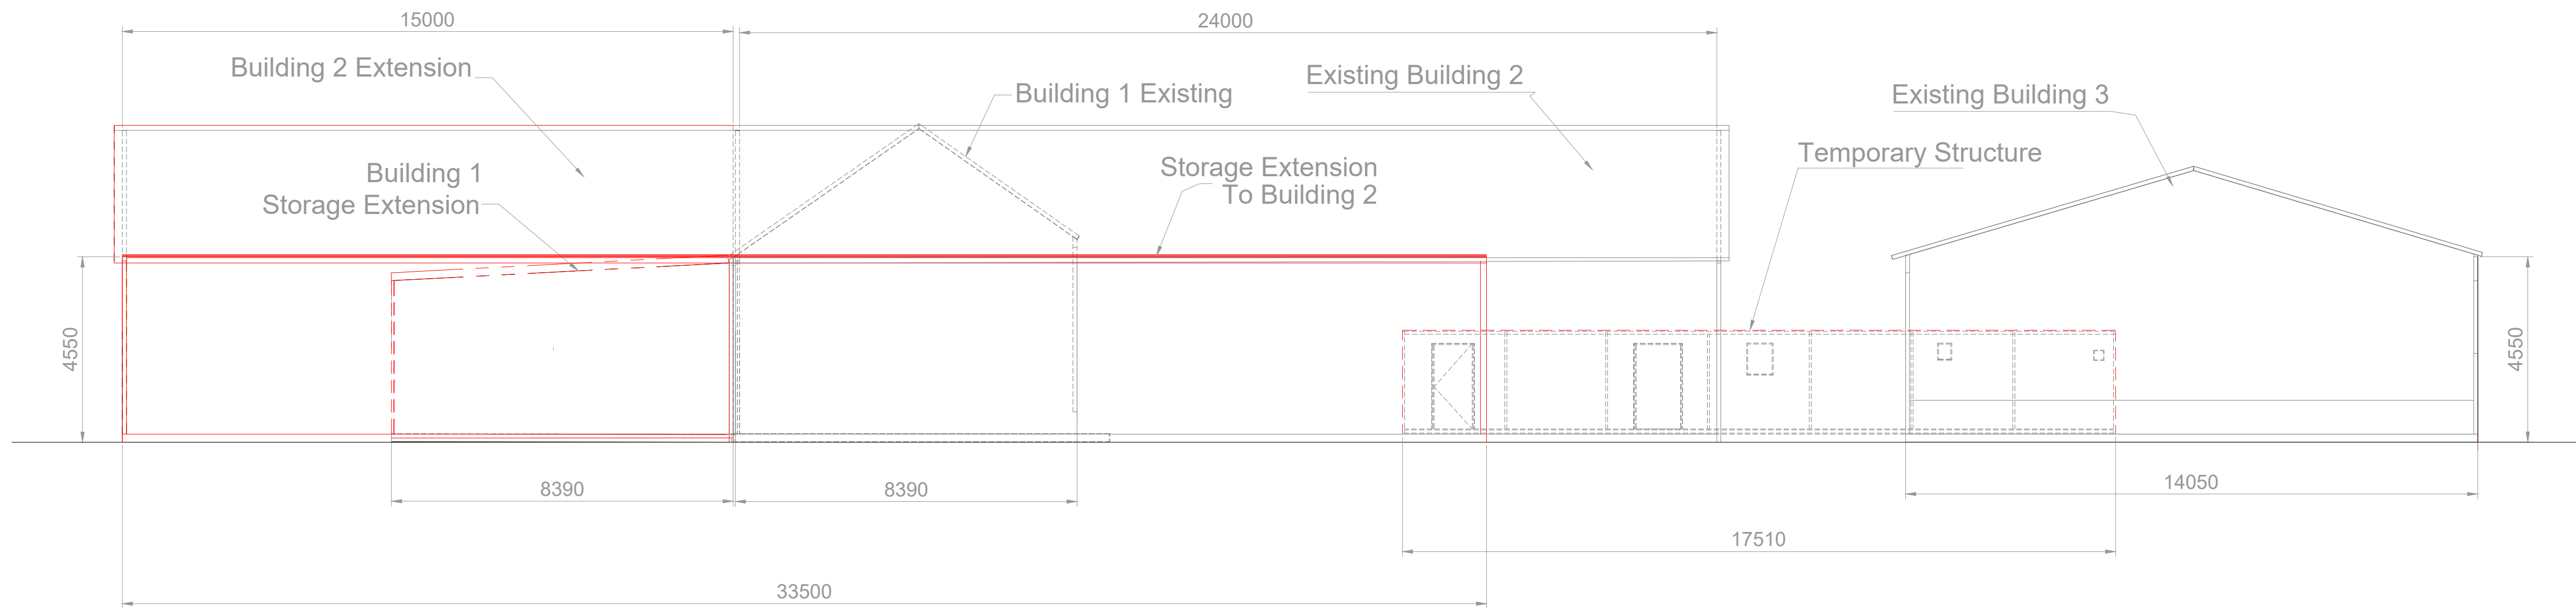

**BACK VIEW ELEVATION
SHOWING PROPOSAL OF NEW BARNS' EXTENSIONS
(Scale 1:100)**

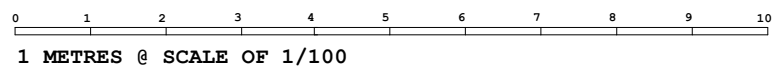

ORIGINAL A1

D&A Architectural and Structural Designs Ltd		PROJECT	THREE HOUSE LANE	DATE	6/11/2024	SCALE	1:100
	CLIENT	No Label London		DRAWING	New Barns' Extensions Back View Elevation		
	ADDRESS	Church Wood, Three Houses Lane Codicote, SG4 8TB		JOB No.	1000	Drawing No.	GA007
				REV			2