

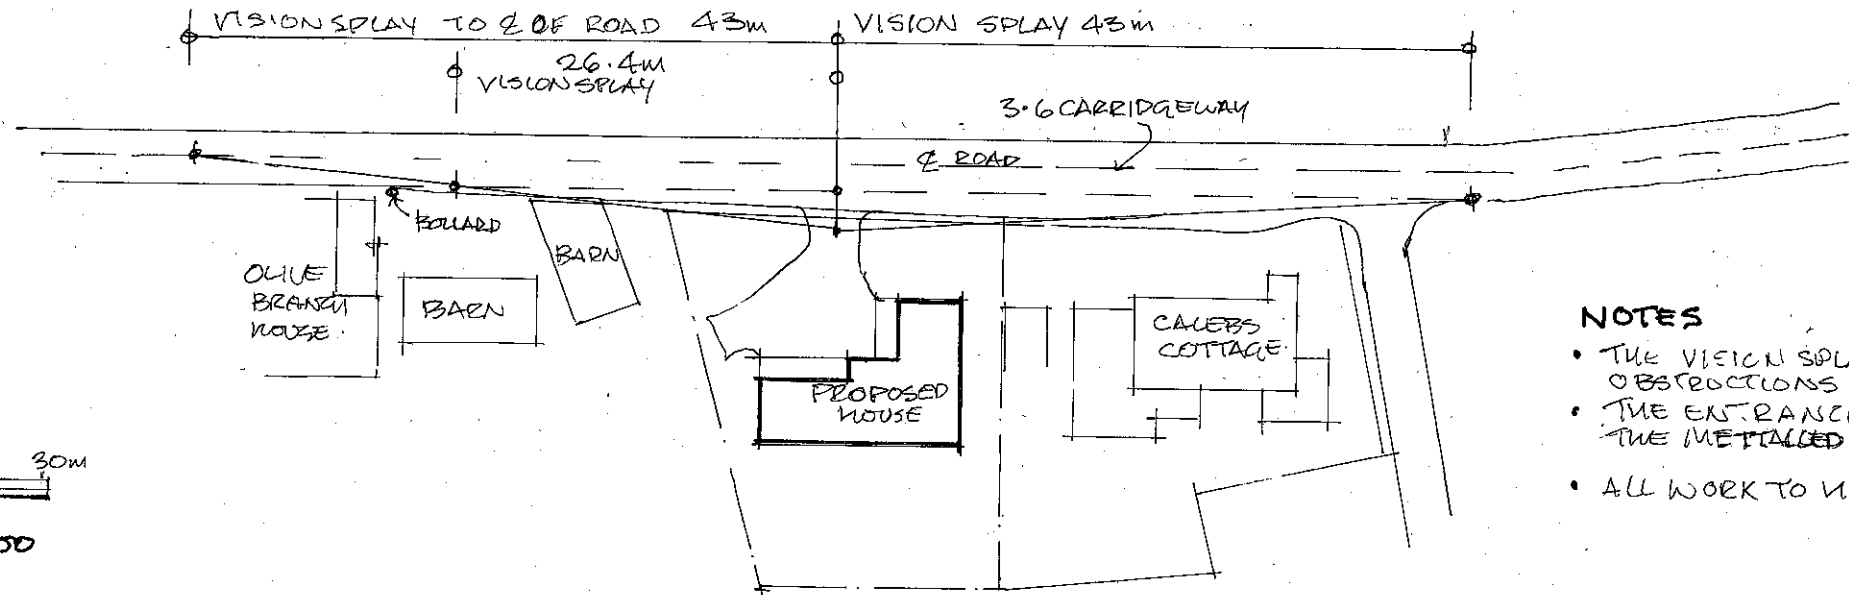
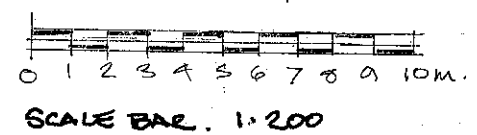
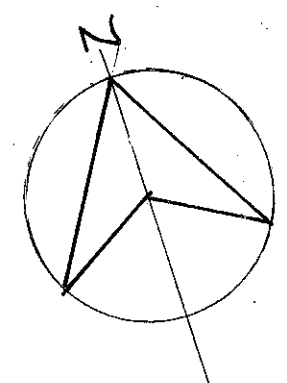


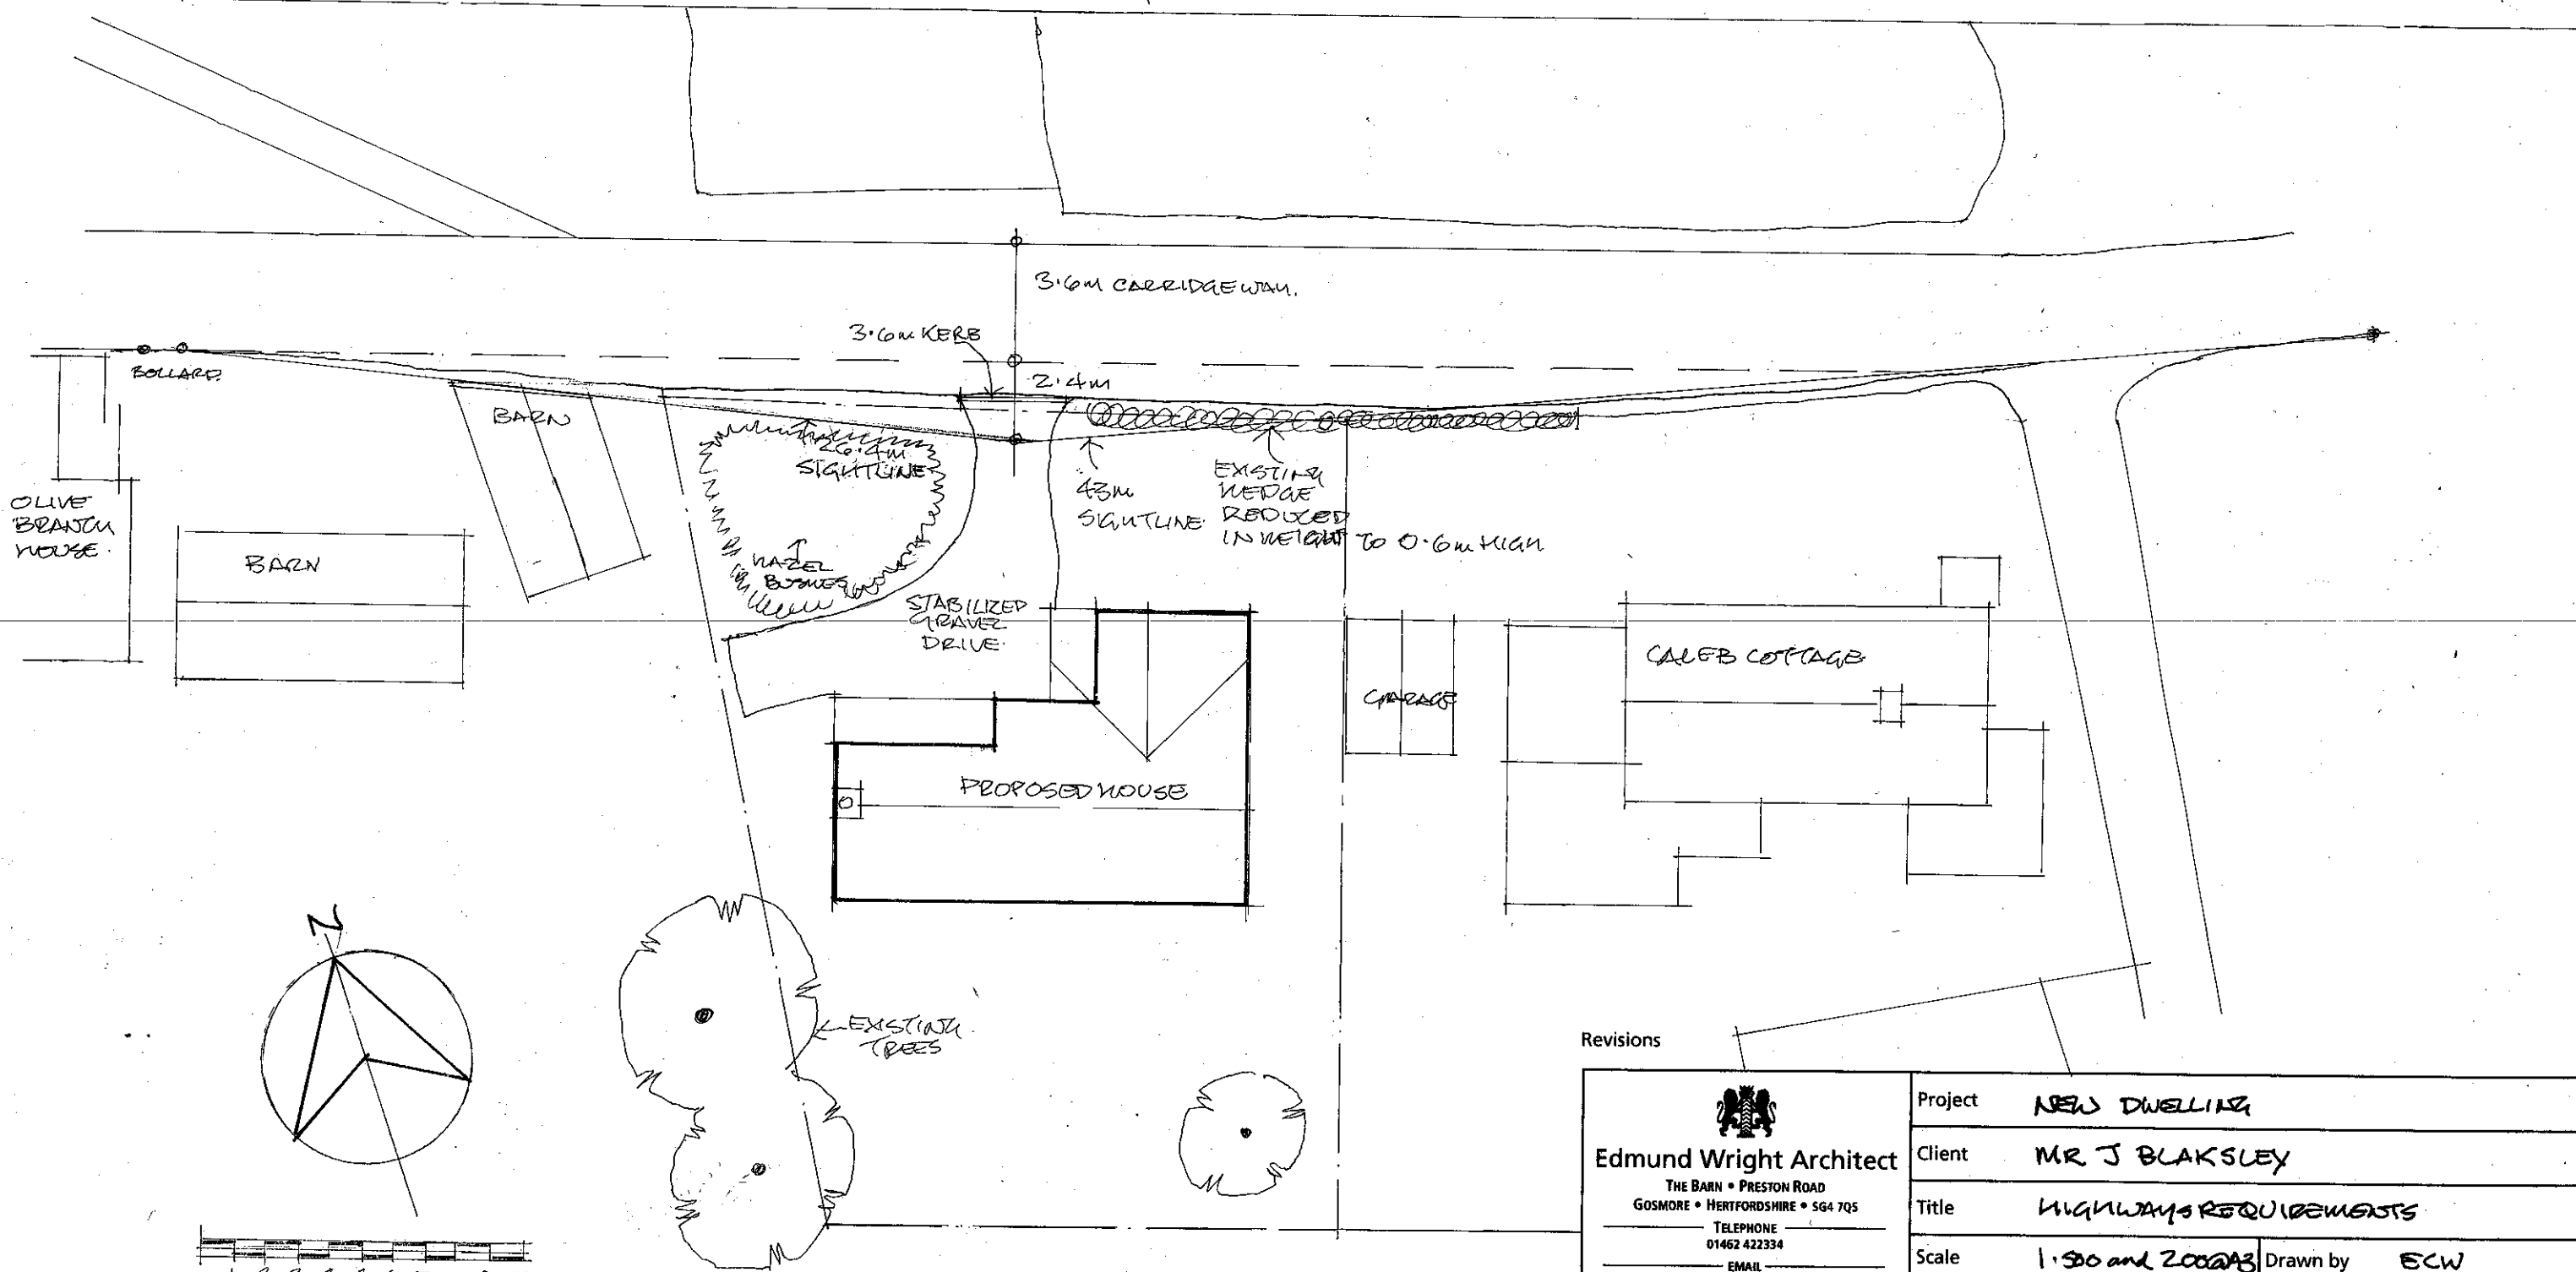

NOTES

- THE VISION SPLAY WILL HAVE NO VISUAL OBSTRUCTIONS OVER 0.6m TALL
- THE ENTRANCE OF THE DRIVE TO THE METALLED ROAD TO BE 3.0m WIDE
- ALL WORK TO HIGHWAYS STANDARDS

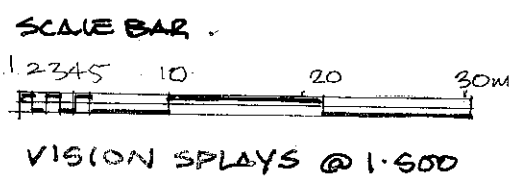

Revisions

 Edmund Wright Architect THE BARN • PRESTON ROAD GOSMORE • HERTFORDSHIRE • SG4 7QS TELEPHONE 01462 422334 EMAIL edmund@edmundwrightarchitect.co.uk PRINCIPAL - EDMUND WRIGHT, R.I.B.A.	Project	NEW DWELLING
	Client	MR J BLAKSLEY
	Title	HIGHWAYS REQUIREMENTS
	Scale	1:50 and 200 @ A3
	Date	NOV 2024
	Drawn by	ECW
	Drawing No.	23/02/10

DO NOT SCALE OFF THIS DRAWING

THIS DRAWING IS PROTECTED BY COPYRIGHT