



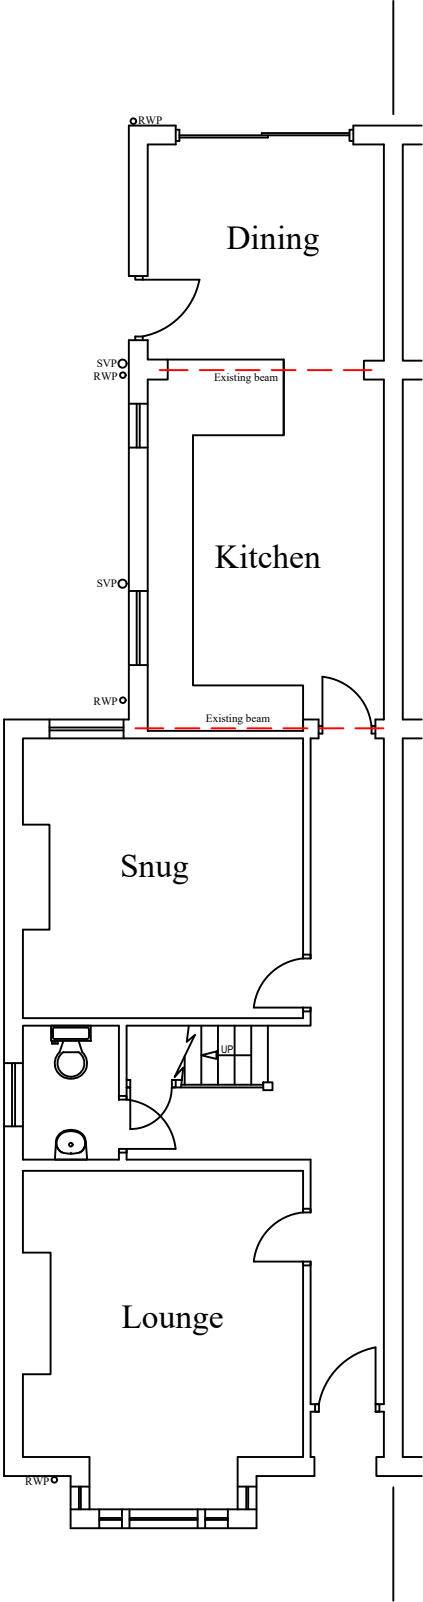


EXISTING GROUND FLOOR LAYOUT

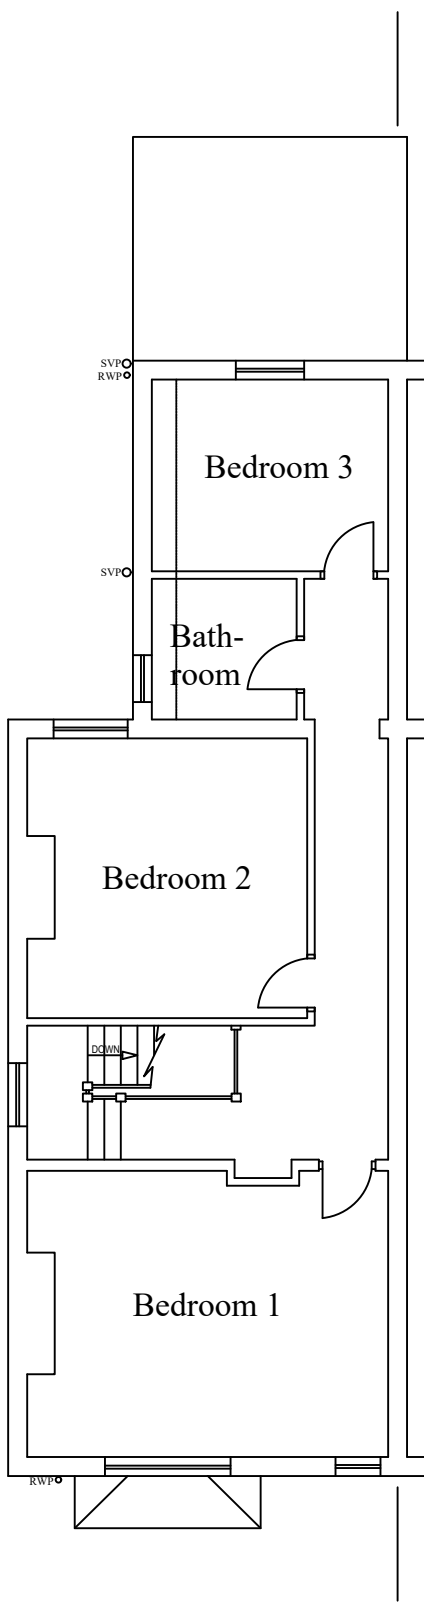

EXISTING FIRST FLOOR LAYOUT

Notes

All drawings to be signed off by building control before the commencement of any works. If works commence on a Building Notice, the Builder/property owner commences works at their own risk and ELA Design (or its Officer's) cannot accept and liability whatsoever for these works carried out.

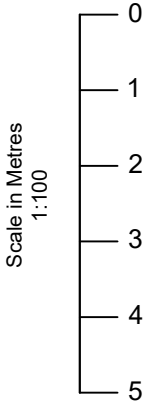

Rev	Date	Details	By
A	21/10/24	Revision A	CE

Project: Loft Extension

Drawing: Existing Layout

Address: 62 Ickleford Road, Hitchin, SG5 1TS

Drawing N°:	Rev:
ELA/1	A

A3 Scale:	Drawn By:	Job No:	Date:
1:100	CE	3092	21/10/24



ELA Design
Beechcroft
Riverside Avenue
Broxbourne
Herts
EN10 6RA
Tel:- 07979510821