




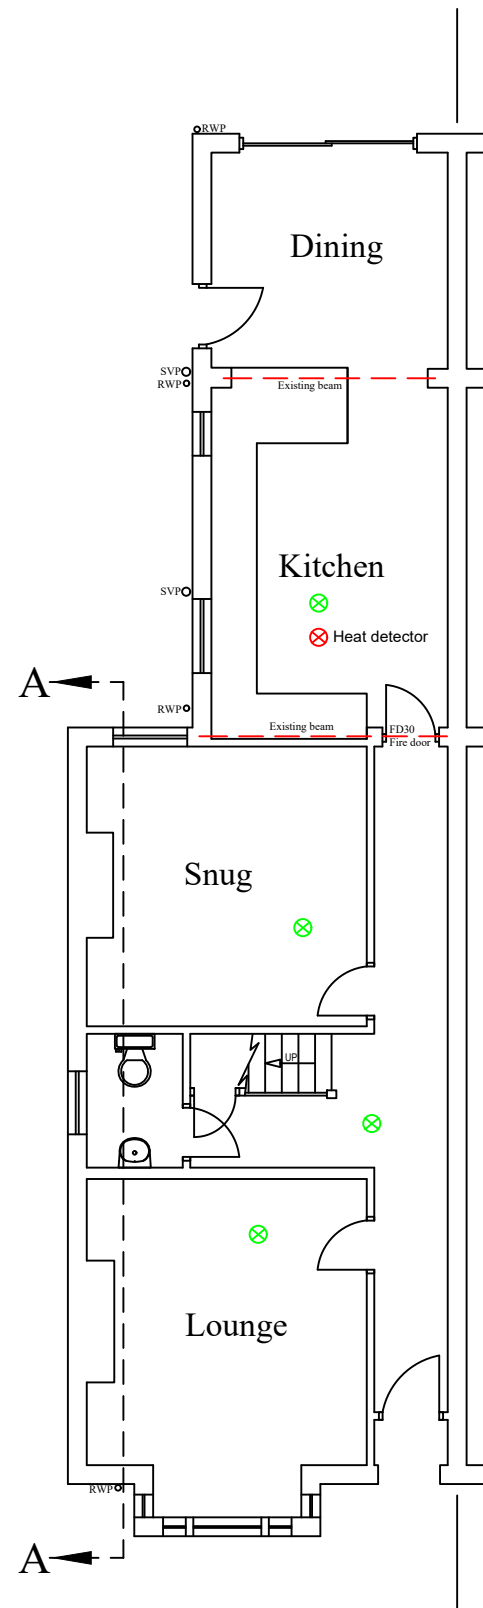

PROPOSED GROUND FLOOR LAYOUT

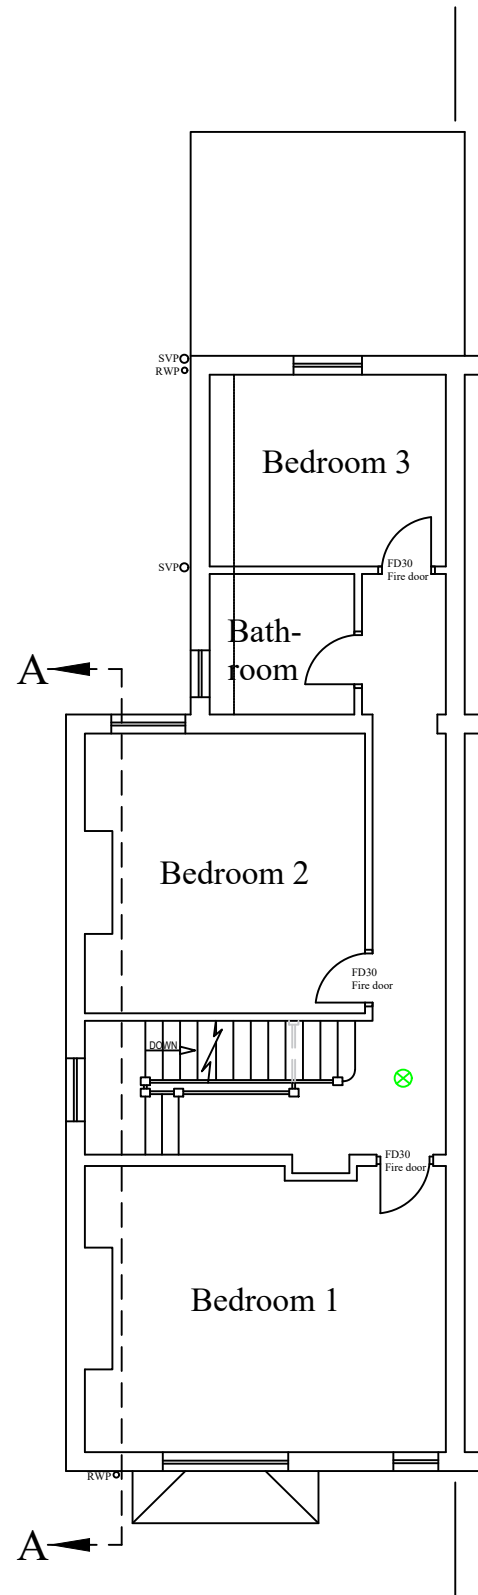

PROPOSED FIRST FLOOR LAYOUT

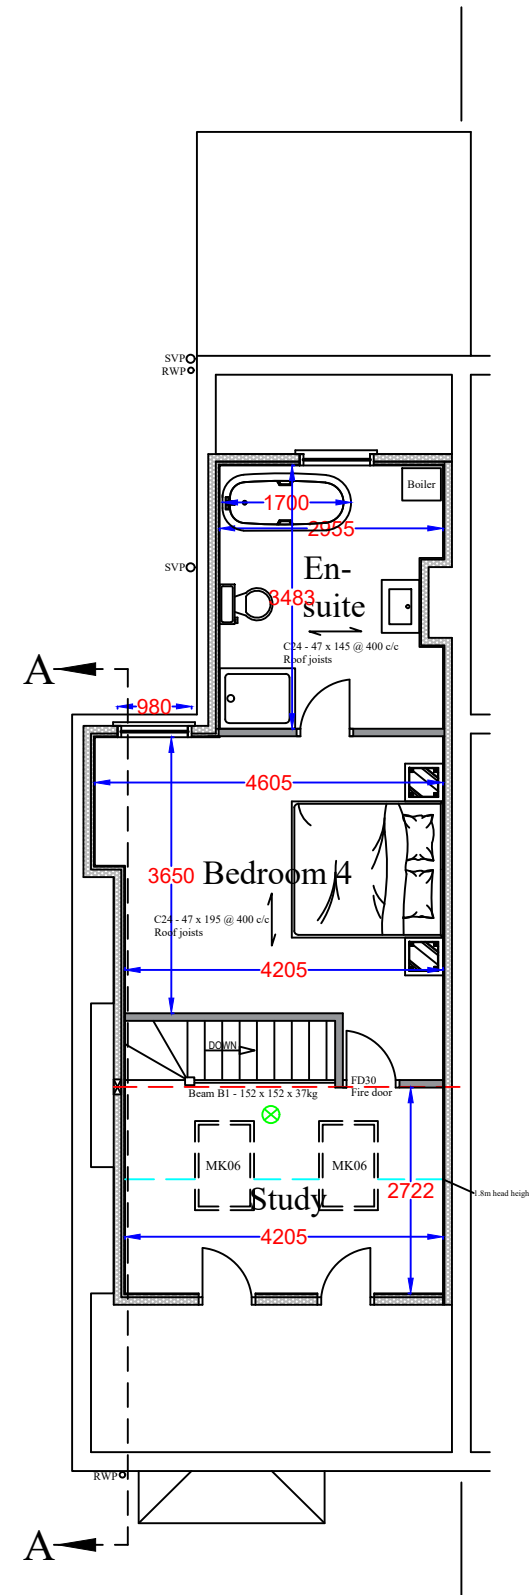

PROPOSED LOFT FLOOR LAYOUT

Notes

All drawings to be signed off by building control before the commencement of any works. If works commence on a Building Notice, the Builder/property owner commences works at their own risk and ELA Design (or its Officer's) cannot accept and liability whatsoever for these works carried out.



Key:

⊗	Grade D2 Inter-linked Smoke detectors
⊗	Heat detector

Rev	Date	Details	By
A	21/10/24	Revision A	CE

Project:	Loft Extension
Drawing:	Proposed Layout
Address:	62 Ickleford Road, Hitchin, SG5 1TS
Drawing N°:	ELA/3
Rev:	A

A3 Scale:	1:100	Drawn By:	CE	Job No:	3092	Date:	21/10/24
-----------	-------	-----------	----	---------	------	-------	----------

ELA Design
Beechcroft
Riverside Avenue
Broxbourne
Herts
EN10 6RA
www.ela-design.co.uk
Tel:- 07979510821