


LOCATION PLAN

Notes

All drawings to be signed off by building control before the commencement of any works. If works commence on a Building Notice, the Builder/property owner commences works at their own risk and ELA Design (or its Officer's) cannot accept and liability whatsoever for these works carried out.

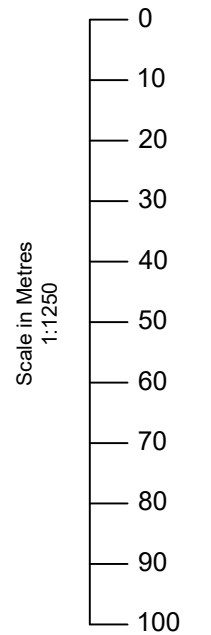

O/S licence number			
100060020			
Rev	Date	Details	By
A	21/10/24	Revision A	CE
Project: Loft Extension			
Drawing: Site Location Plan			
Address: 62 Ickleford Road, Hitchin, SG5 1TS			
Drawing N°: ELA/17			Rev: A
A3 Scale: 1:1250	Drawn By: CE	Job No: 3092	Date: 21/10/24



ELA Design
Beechcroft
Riverside Avenue
Broxbourne
Herts
EN10 6RA
Tel:- 07979510821