



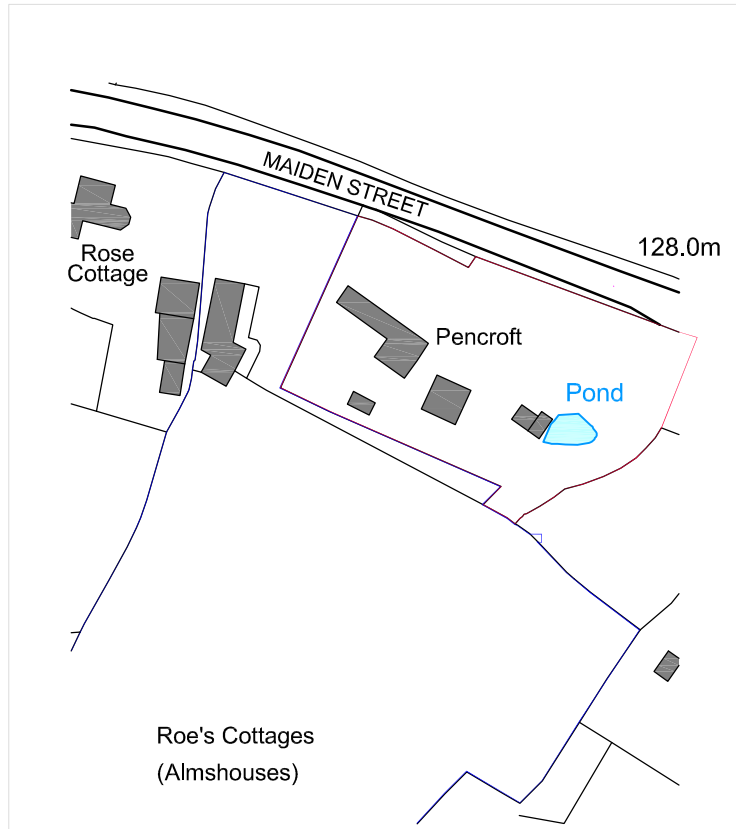

LOCATION PLAN 1:1 250

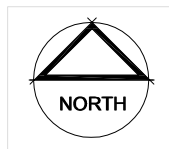

Scale 1:1250 0 10 30 60 120m

© 356 DESIGN Ltd
THIS DRAWING IS THE PROPERTY OF 356 DESIGN Ltd AND IS
ISSUED ON THE CONDITION THAT IT IS NOT REPRODUCED,
DISCLOSED OR COPIED TO ANY UNAUTHORISED PERSON IN WHOLE
OR PART WITHOUT PRIOR WRITTEN CONSENT.

NO DIMENSIONS ARE TO BE SCALED FROM THIS DRAWING. ALL
DIMENSIONS STATED MUST BE VERIFIED ON SITE. THE ARCHITECT
MUST BE ADVISED OF ANY DISCREPANCIES PRIOR TO ANY ITEM
OF WORK BEING PUT IN HAND.
THIS DRAWING MUST BE READ TOGETHER WITH THE
SPECIFICATION, BILL OF QUANTITIES AND RELATED DRAWINGS.

CLIENT:
Mr. P. Butler - Pencroft, Maiden
Street, Weston, Hitchin,
Hertfordshire SG4

PROJECT:
Conservatory Conversion

ISSUE STATUS:
Planning

TITLE:
Location Plan

SCALE: 1:1250@A4
DATE: July '24

PROJECT No: 2415
DWG No: P 001

DRAWN BY: DRW
CHECKED:

REV:

356 DESIGN Ltd
- 172a HIGH STREET - STEVENAGE -
- HERTFORDSHIRE - SG1 3LL -
- m: 07902 960 581 - t: 01438 234711 -
- e: - Info@356architects.co.uk