



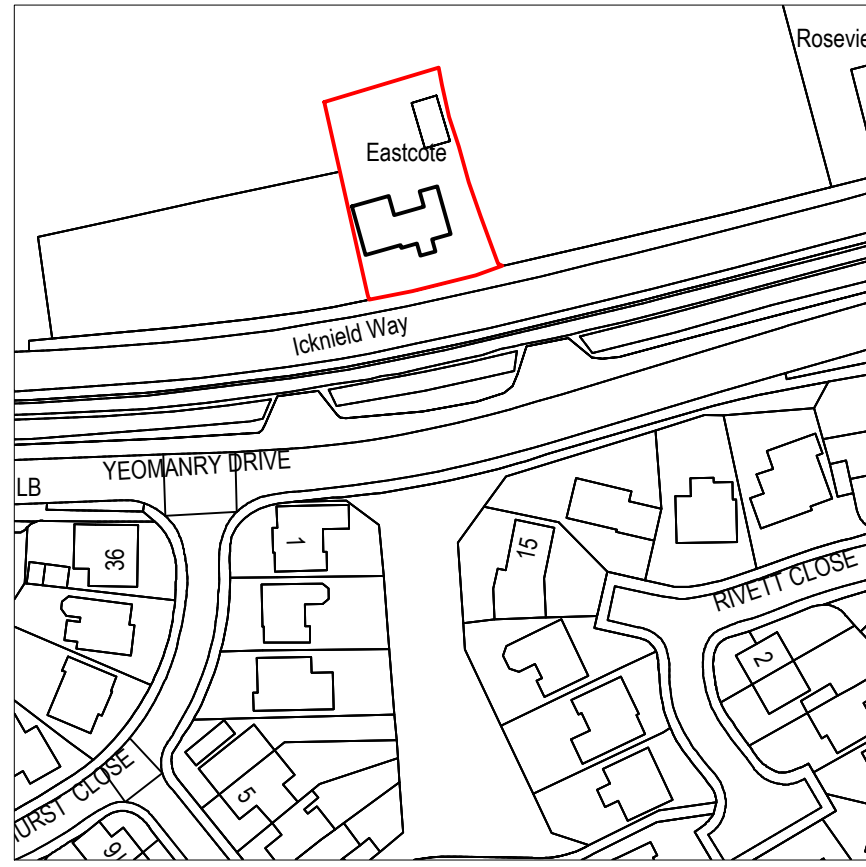


Location Plan

Scale 1:1250

© Crown Copyright and database rights 2022

OS 100047474

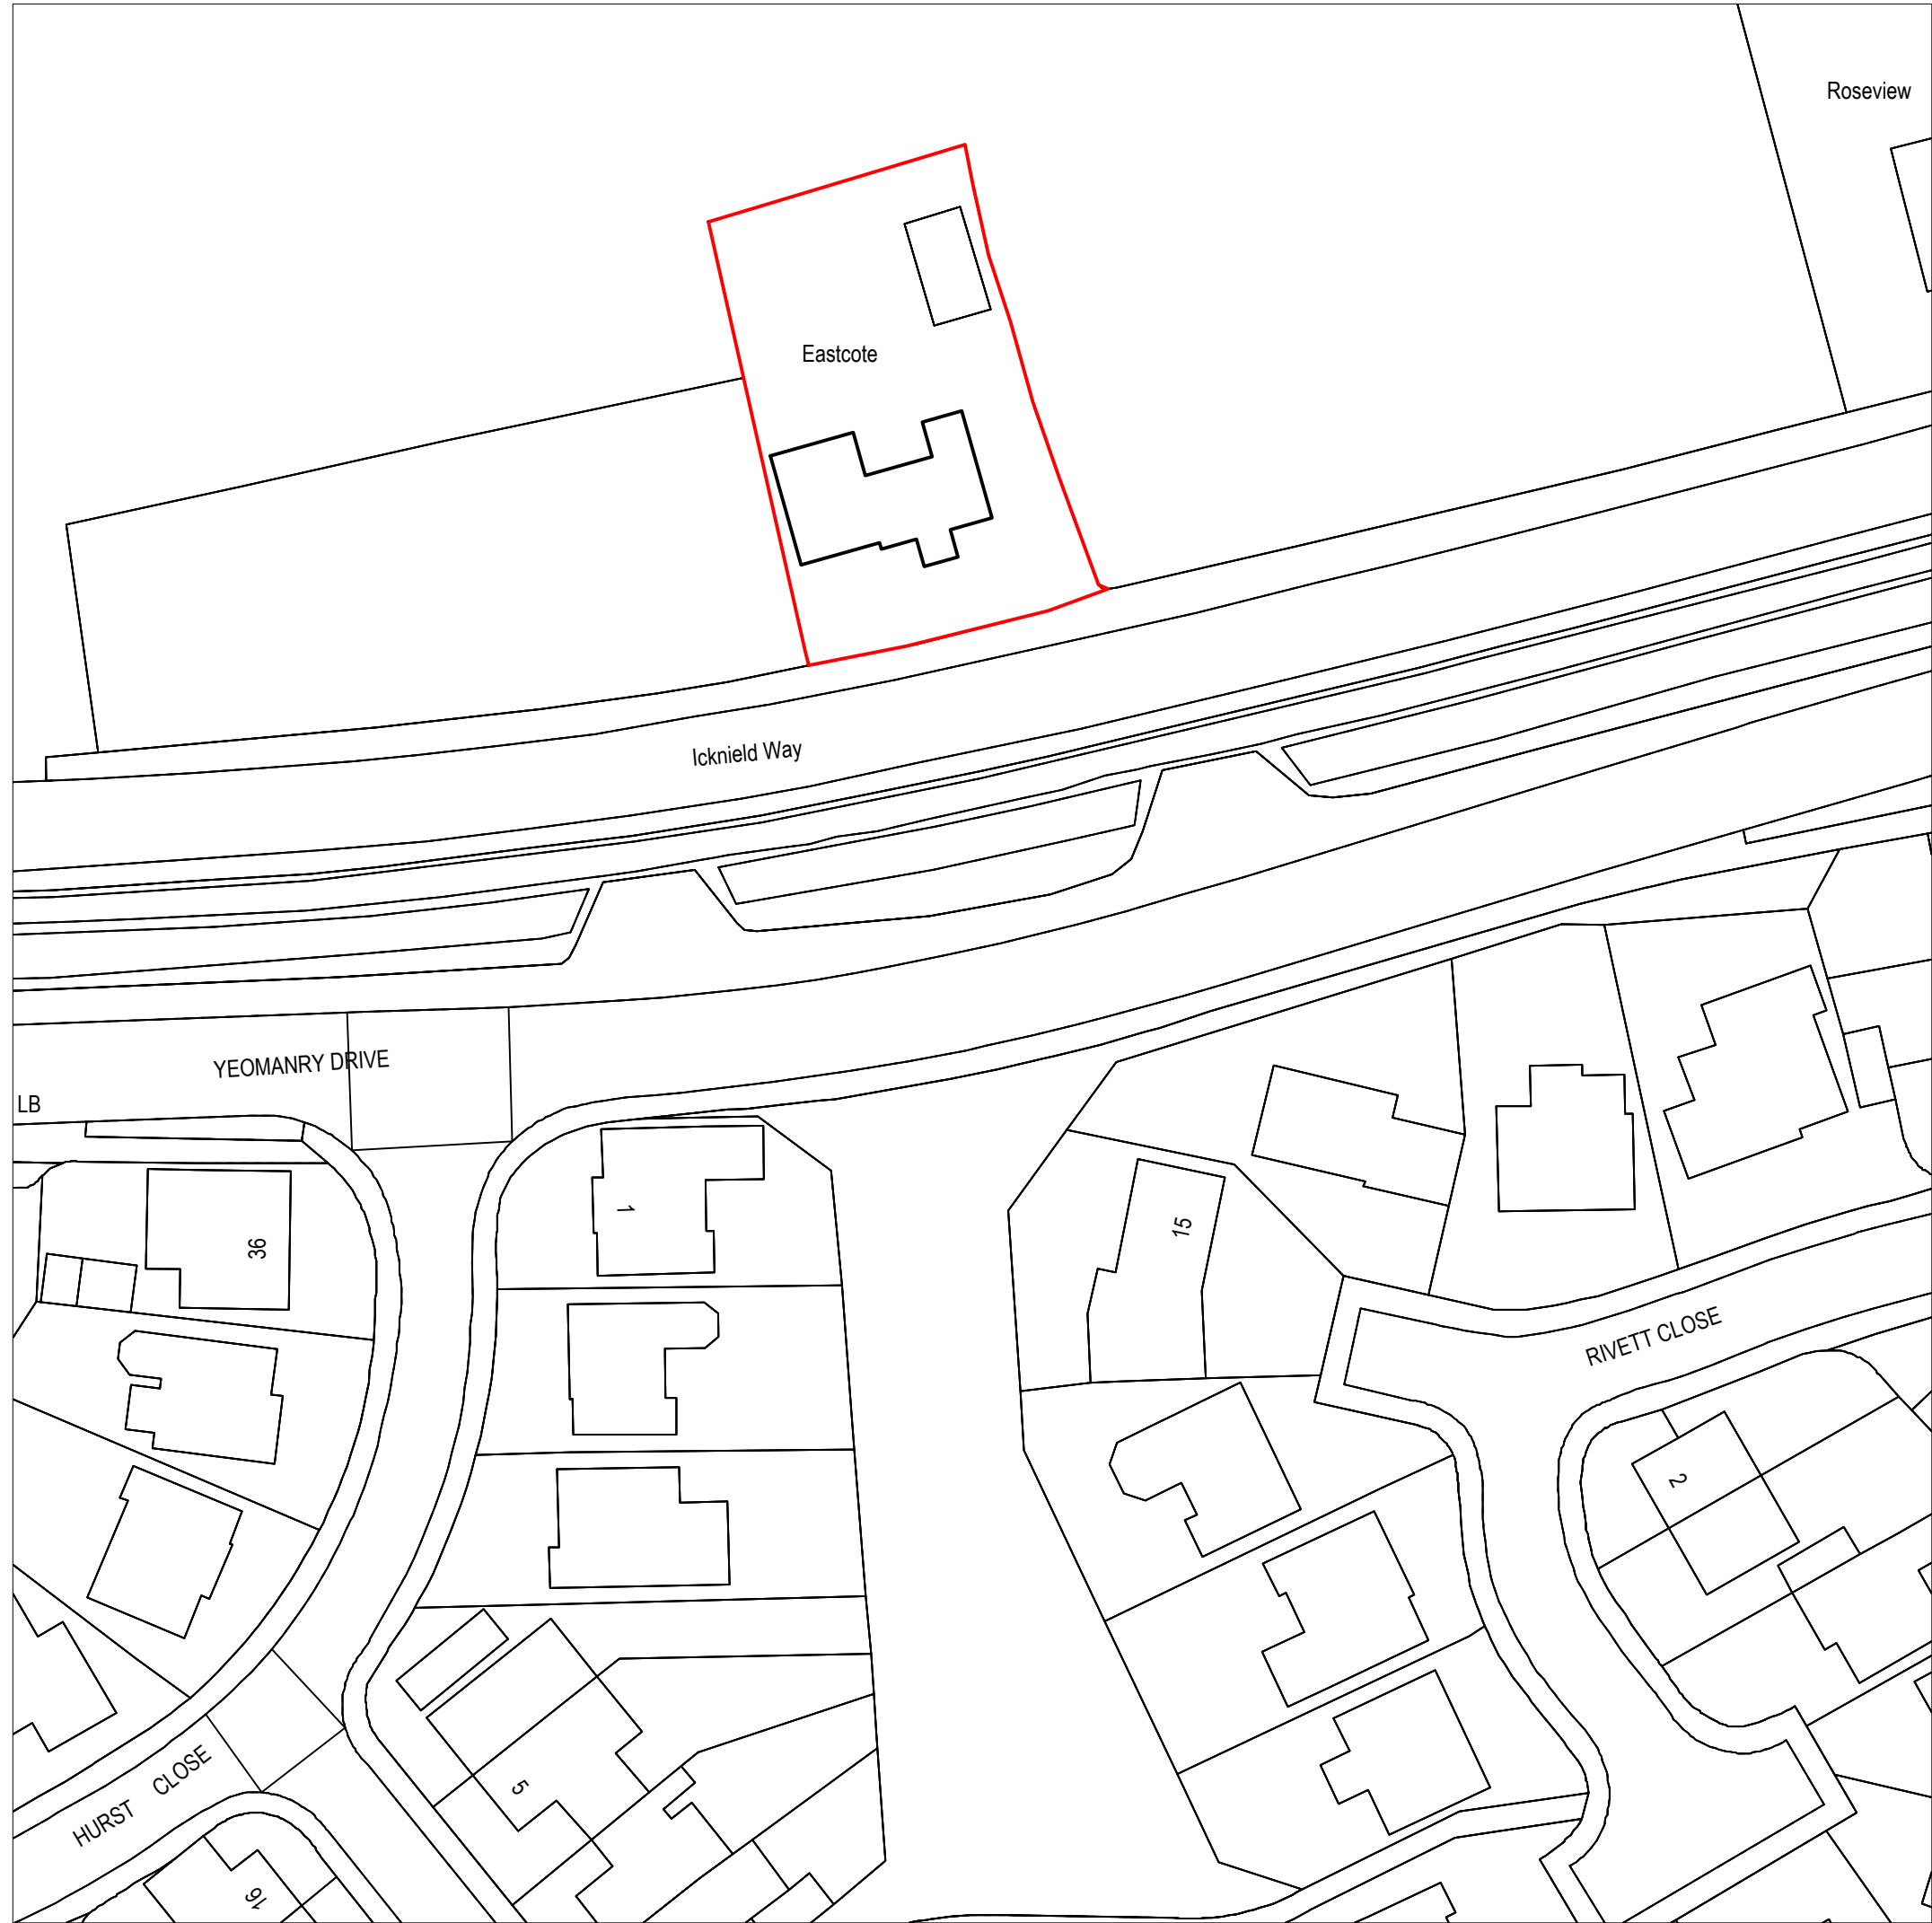
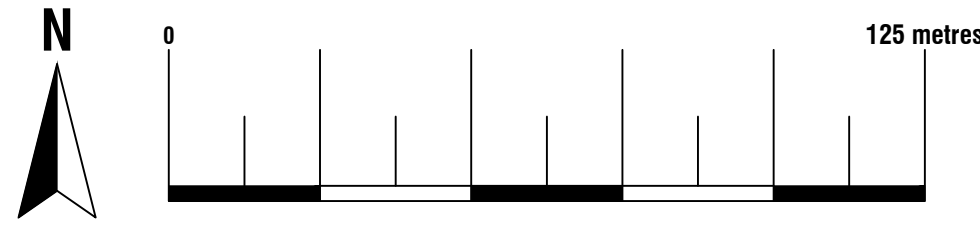


Existing Block Plan

Scale 1:500

© Crown Copyright and database rights 2022

OS 100047474

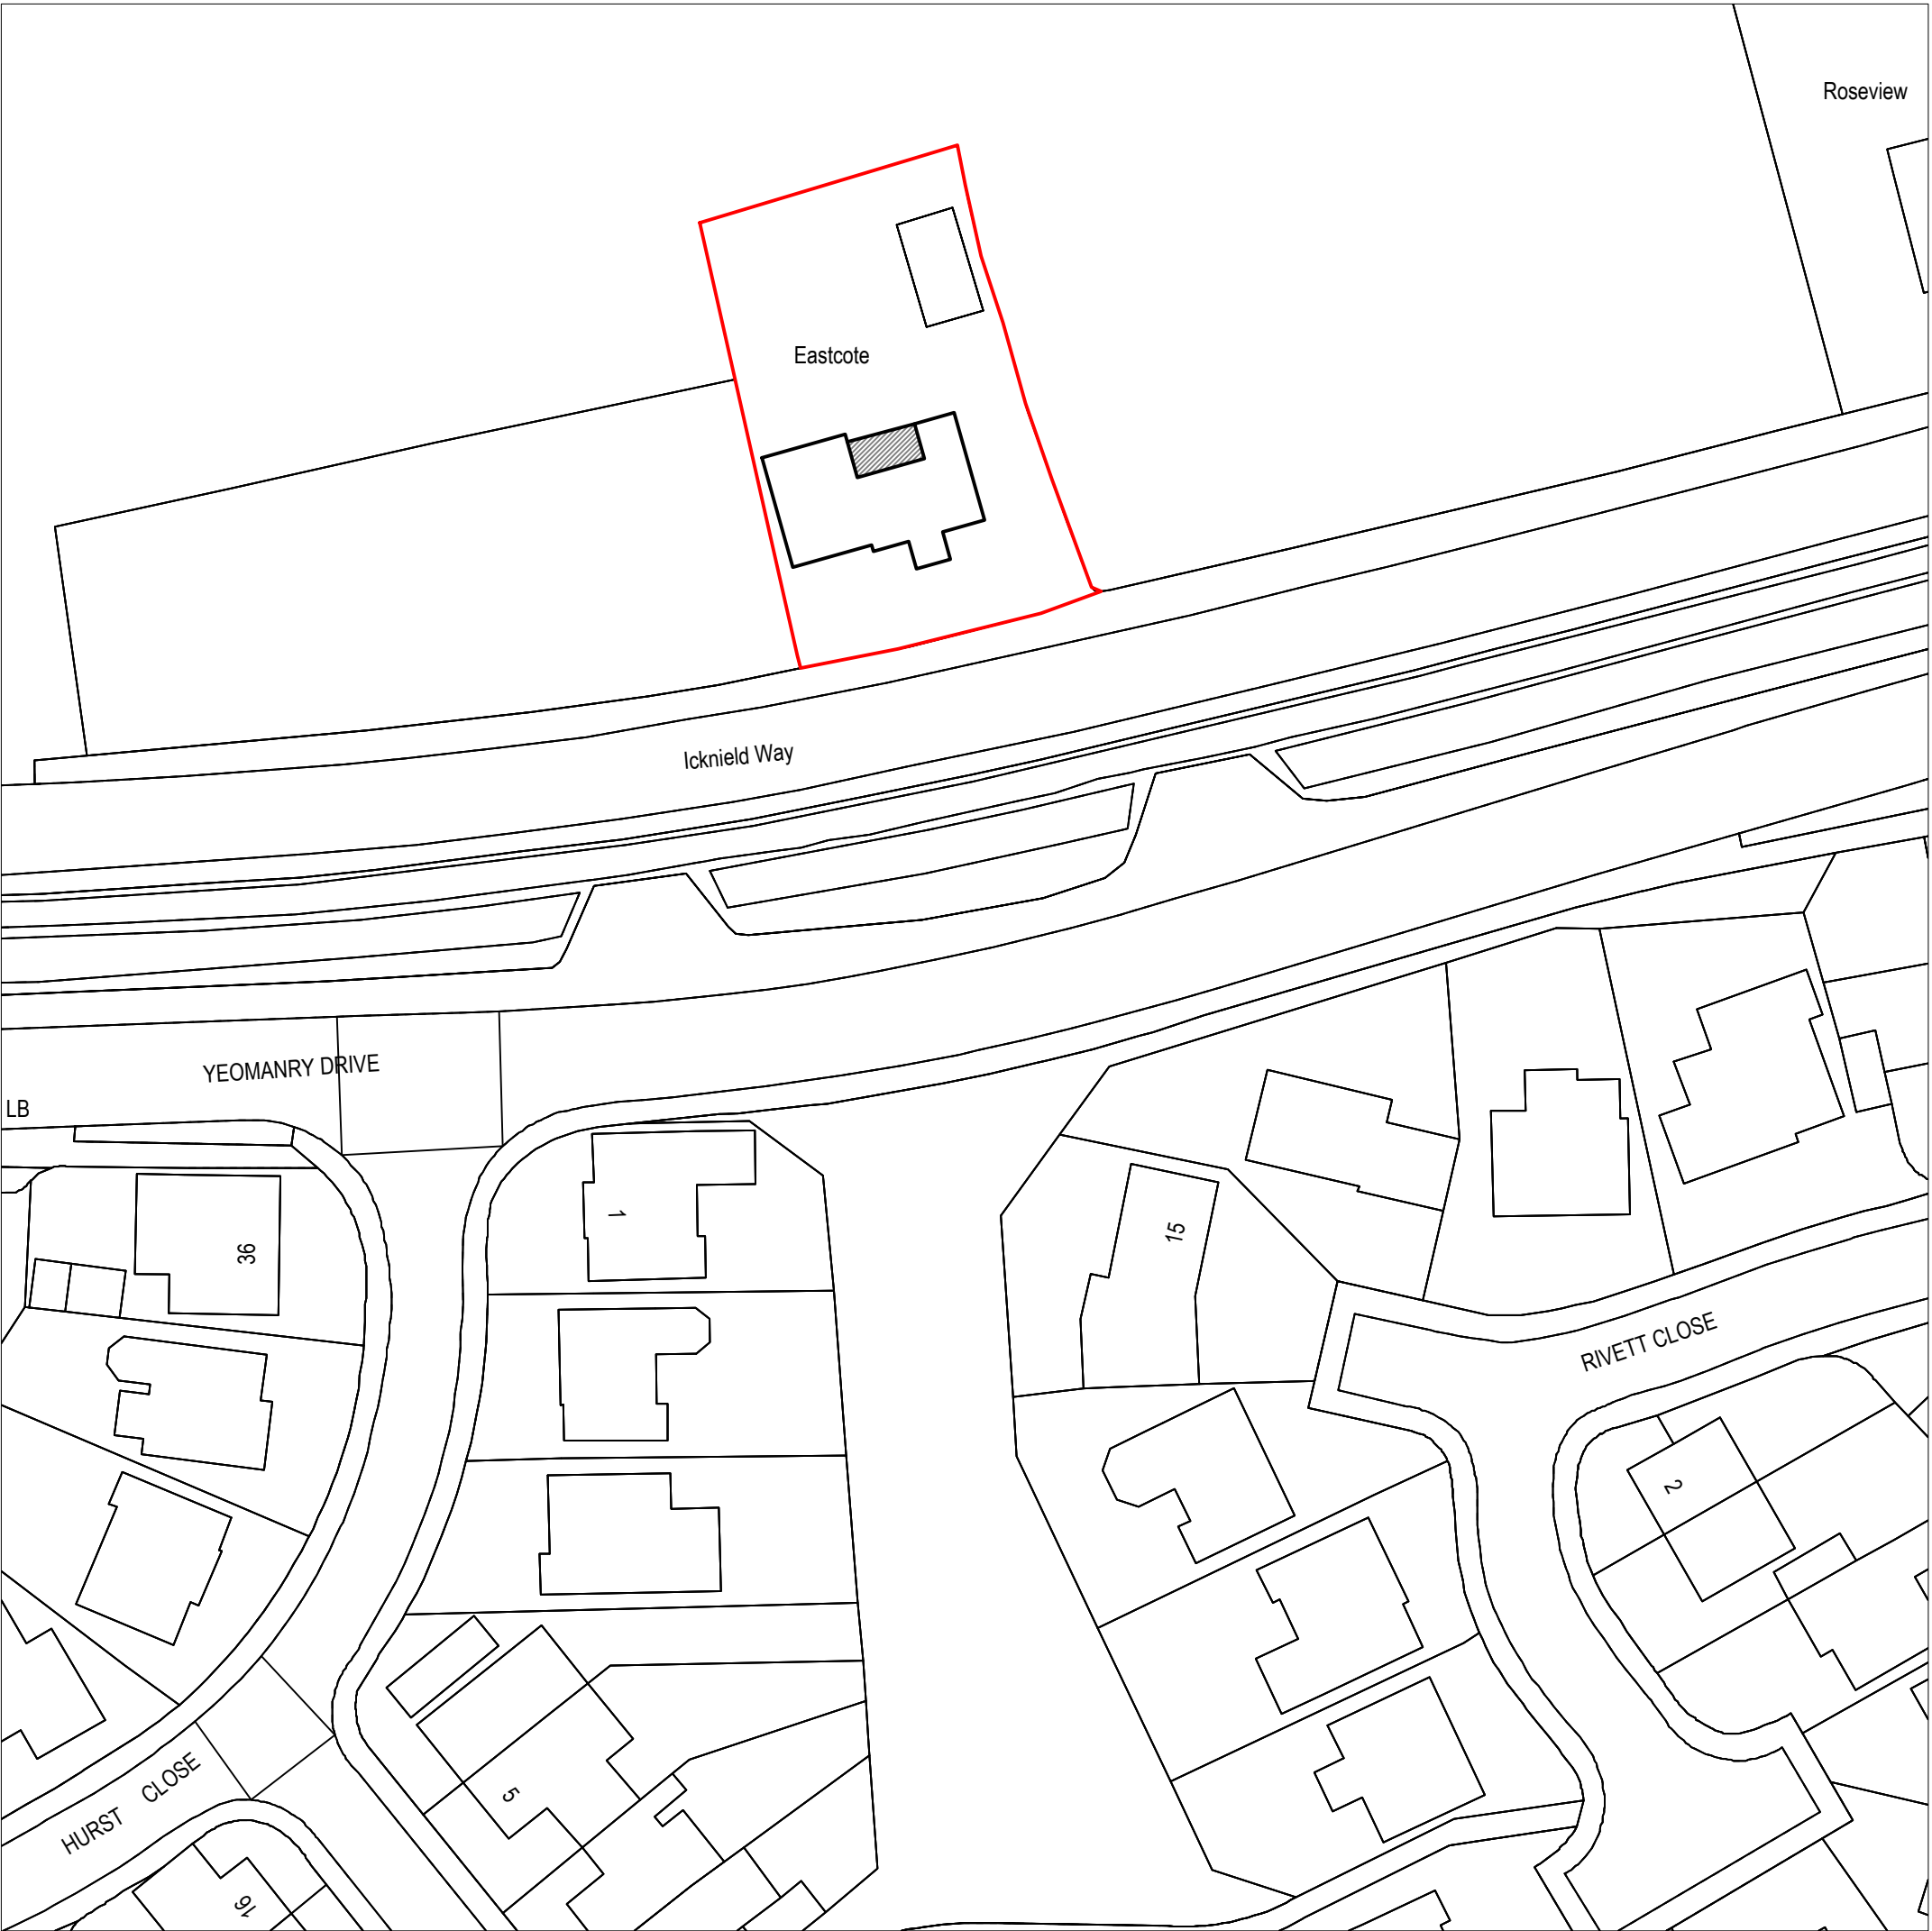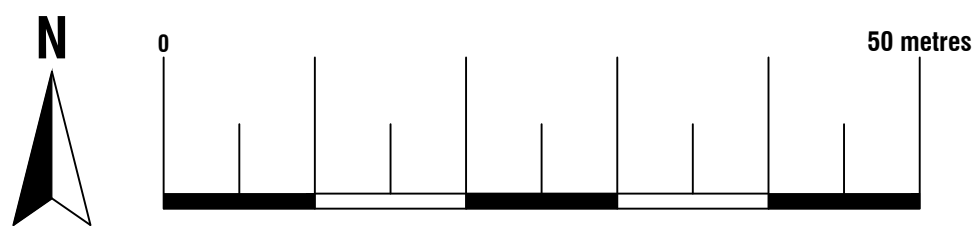


Proposed Block Plan

Scale 1:500

© Crown Copyright and database rights 2022

OS 100047474

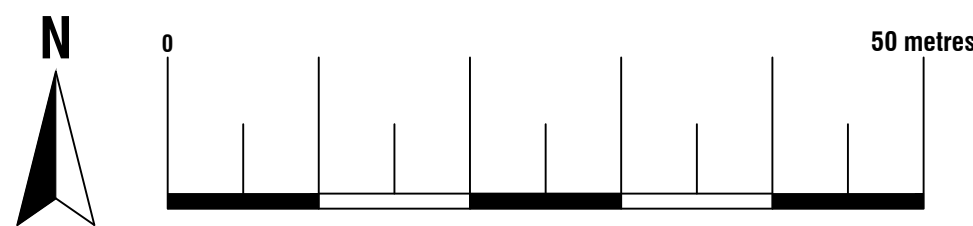

Arkiplan

74 Cardiff Road, CF15 7QE • Enquiries@ArkiPlan.co.uk

Site	Eastcote, Royston Road, Baldock SG7 6QZ	Date	18.02.2026
		Sheet	23-1054 D01 REV 2
		Job	New Extension
		Scale	As Shown@A1
Title Number	HD416279	Title	As Shown