


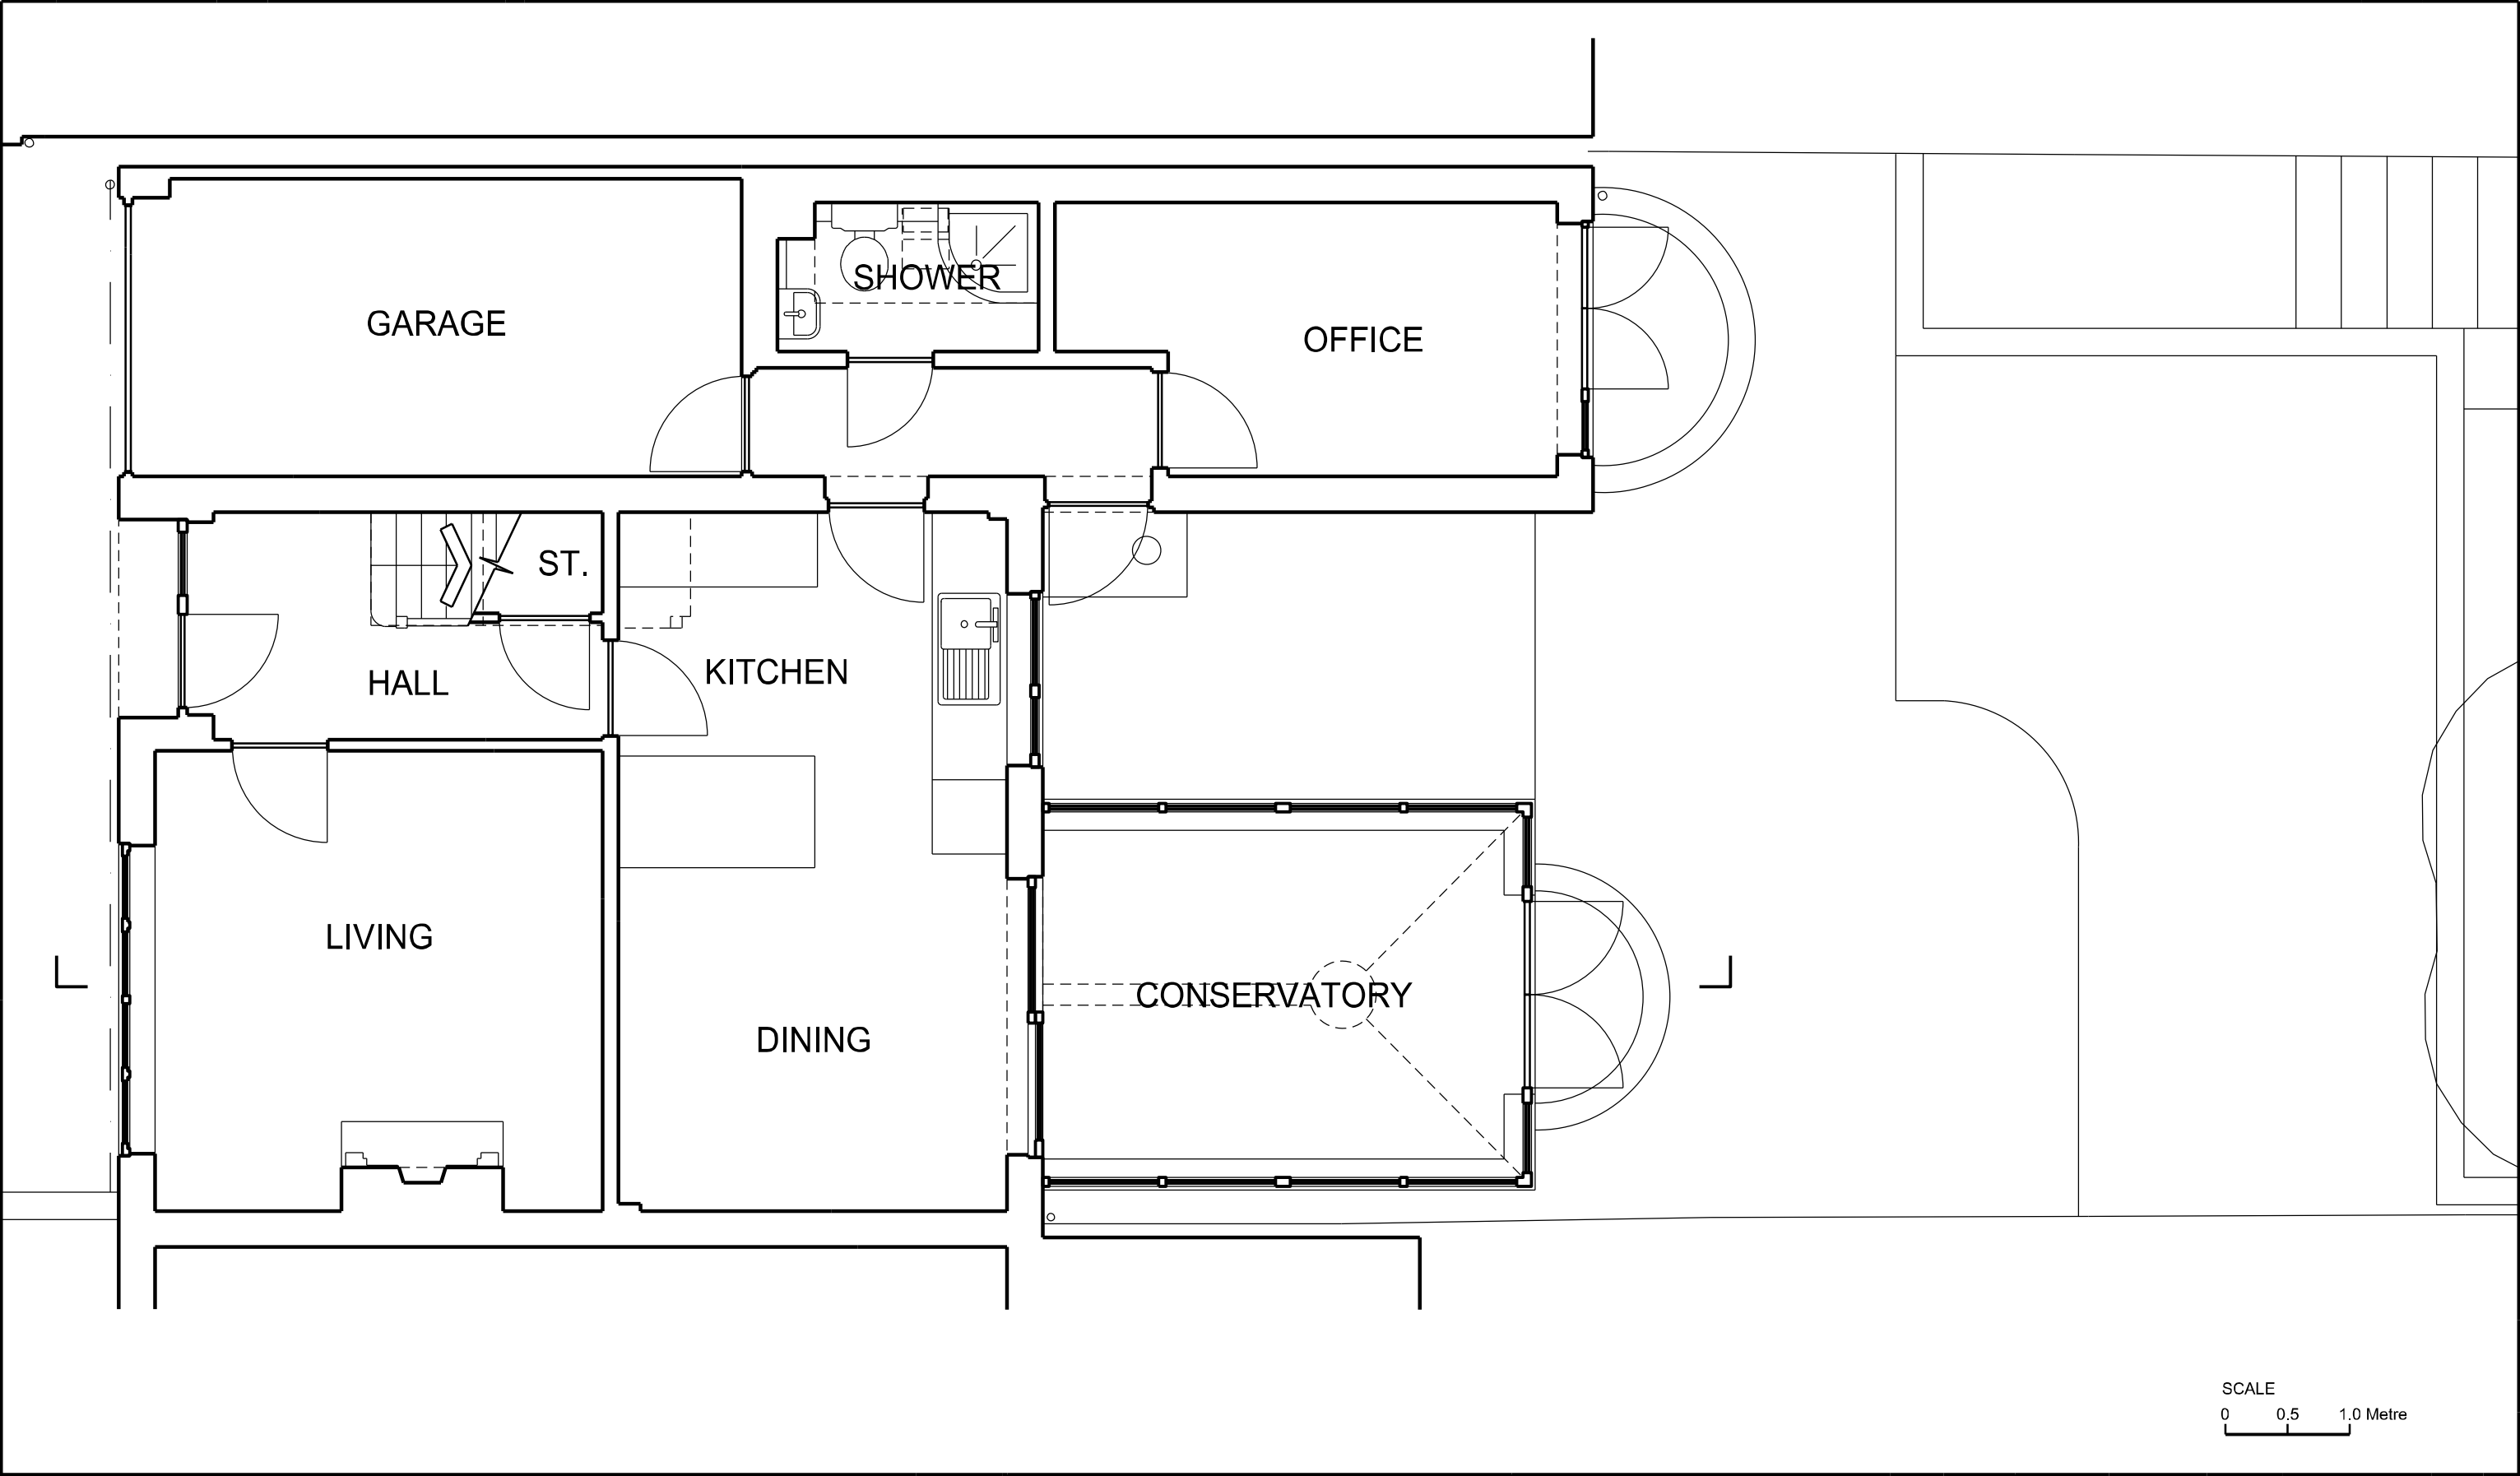

NOTES

GAZEY ARCHITECTS SHALL HAVE NO RESPONSIBILITY FOR ANY USE MADE OF THIS DOCUMENT OTHER THAN FOR THAT WHICH IT WAS PREPARED AND ISSUED.

ALL DIMENSIONS SHOULD BE CHECKED ON SITE.

DO NOT SCALE FROM THIS DRAWING.

ANY DRAWING ERRORS OR DIVERGENCIES SHOULD BE BROUGHT TO THE ATTENTION OF GAZEY ARCHITECTS AT THE ADDRESS SHOWN.

© Gazezy Architects (UK). All rights reserved. 2023

- Client Issue

GG

-

04.02.26

A Neighbour Consultation

GG

-

27.02.26

B Application for Planning Consent

GG

-

05.03.26

REVISION / DESCRIPTION

DRAWN

CHECKED

DATE

Gazezy Architects

50 Halstead Road

Enfield

London EN1 1QB

United Kingdom

T +44 (0)79 7314 5359

PROJECT TITLE

56 Manton Road, Hitchin

Adaptation / Extension

DRAWING TITLE

Ground Floor Level

Existing Layout

PROJECT NUMBER

P11_2025

DRAWING NUMBER

(00)AP001E

SCALE

1:50 @ A3

DATE

04.02.26

REVISION

B