


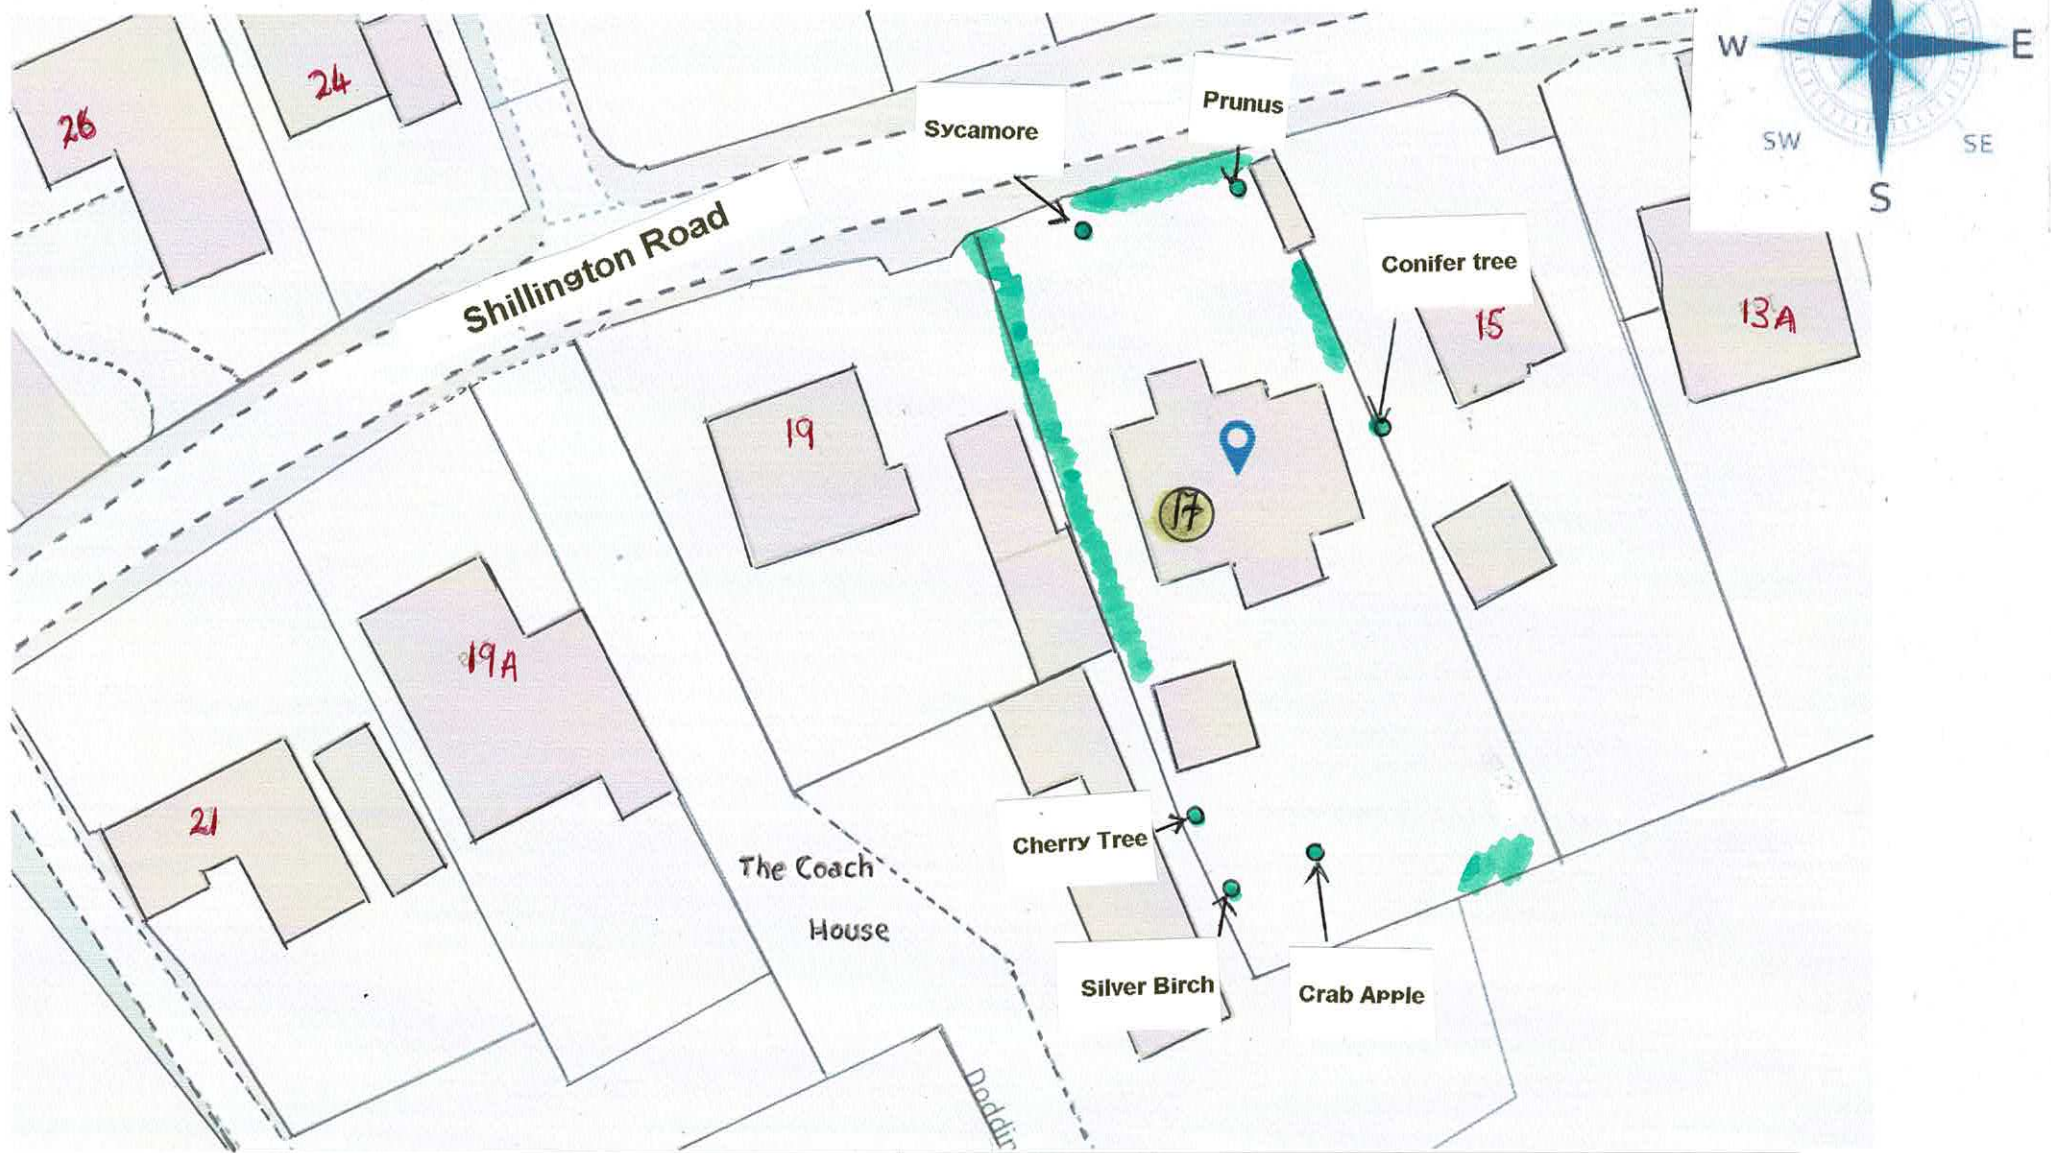

Conservation planning for 17, Shillington road, Pirton SG5 3QJ