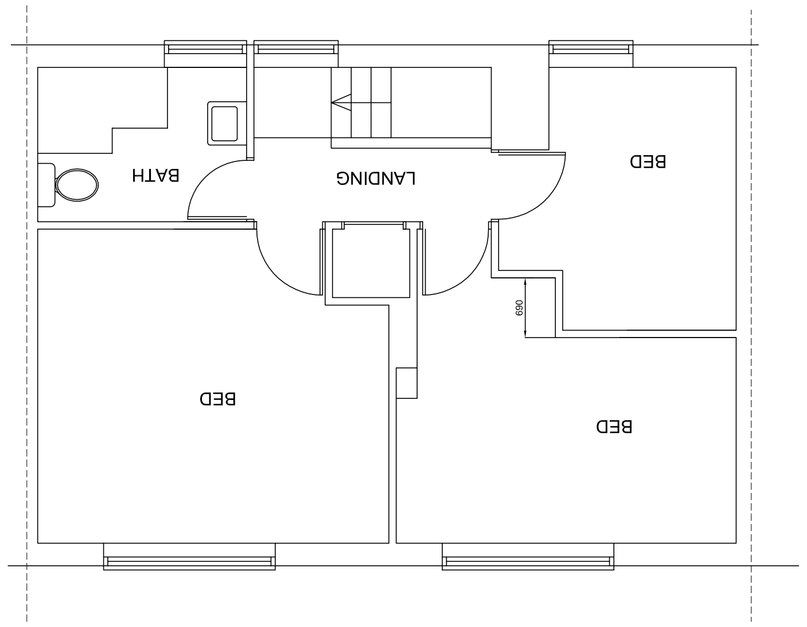

FIRST FLOOR PLAN

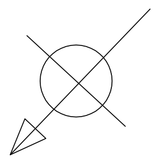

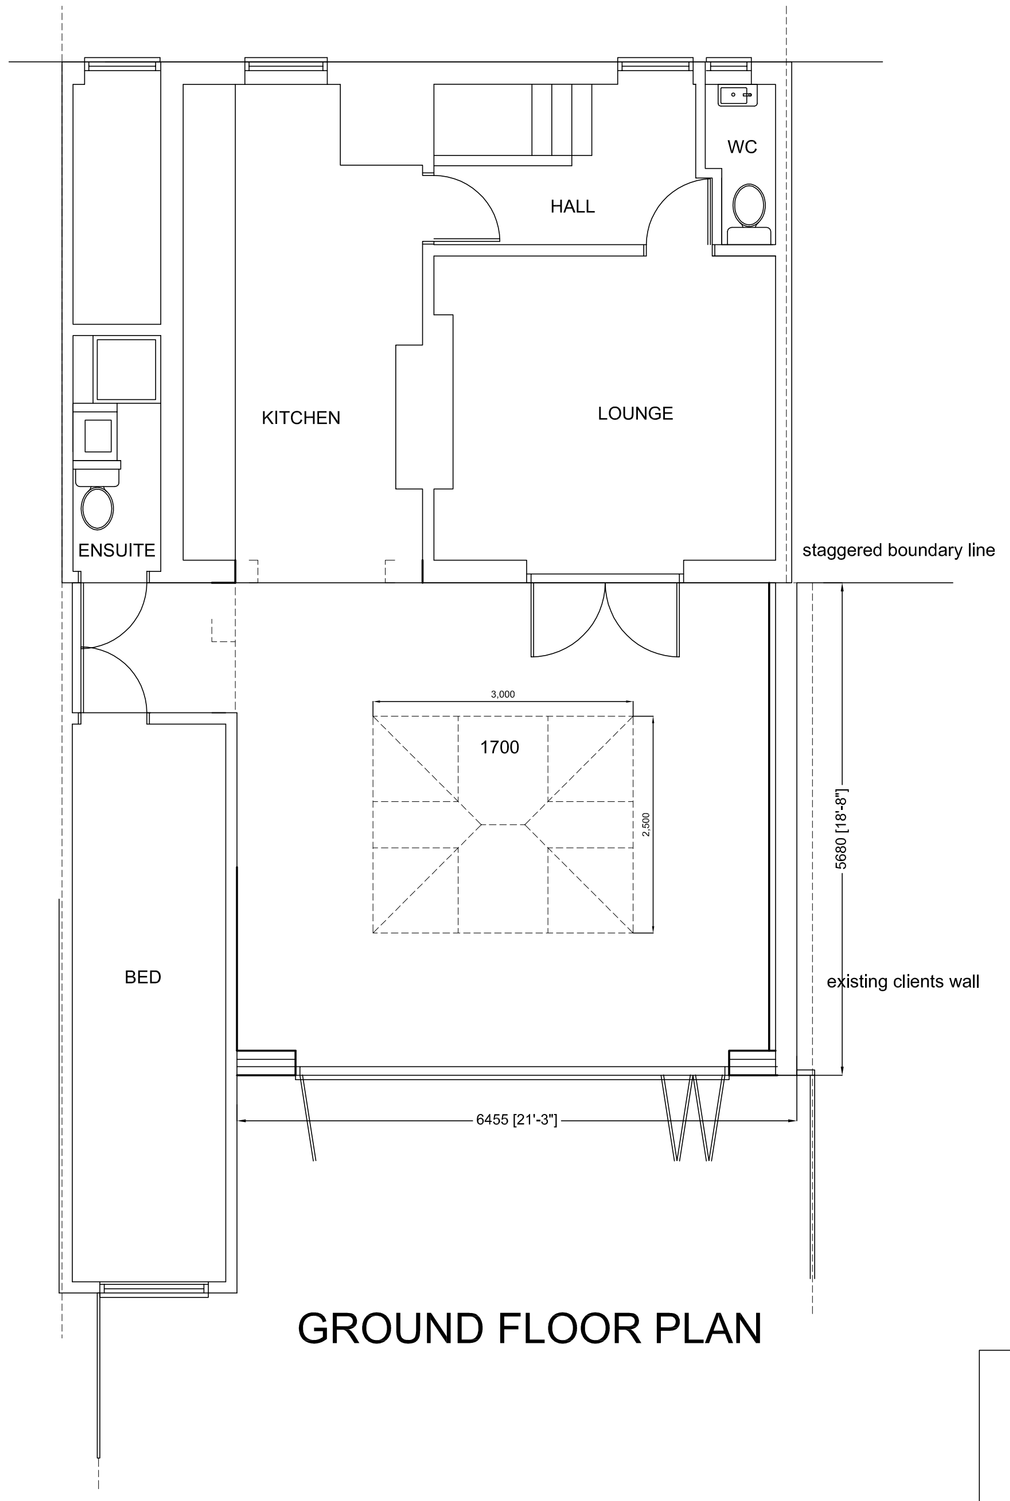

GROUND FLOOR PLAN

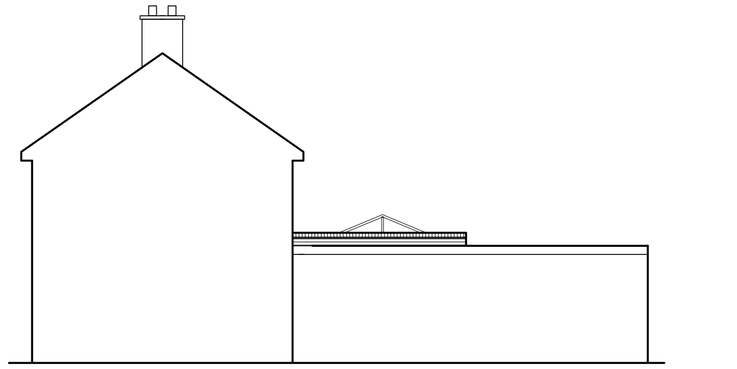

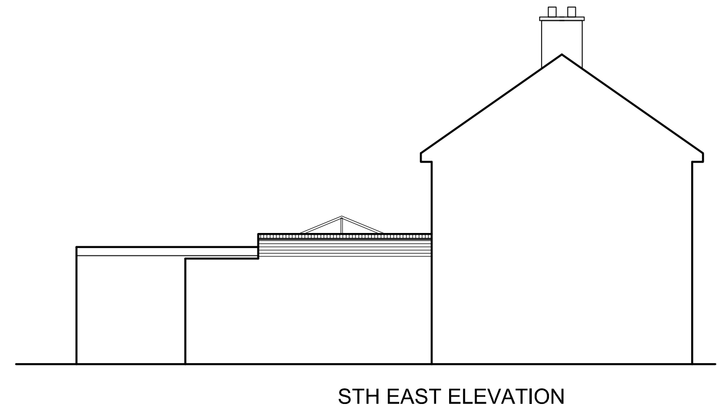

SIDE ELEVATIONS 1:100

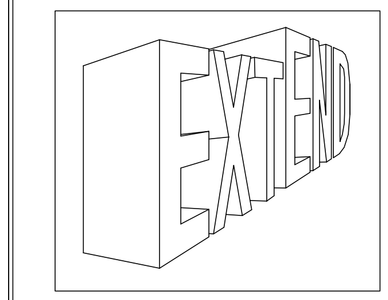

Complete Project Management
68 Queen Street, Hitchin SG4 9TS 01462 436480
E-mail: david.pucknell@sky.com

Client
Mr Seniour & Ms Wooley

Project
1 The Snipe
Weston
Herts
SG4 7BD

Drawing Title
Single storey rear extension

Scale	Date	Drawn by
1:50	10/17	DP

Dwg. No.	Rev.
DP 926/01	

ROOF PLAN 1:100

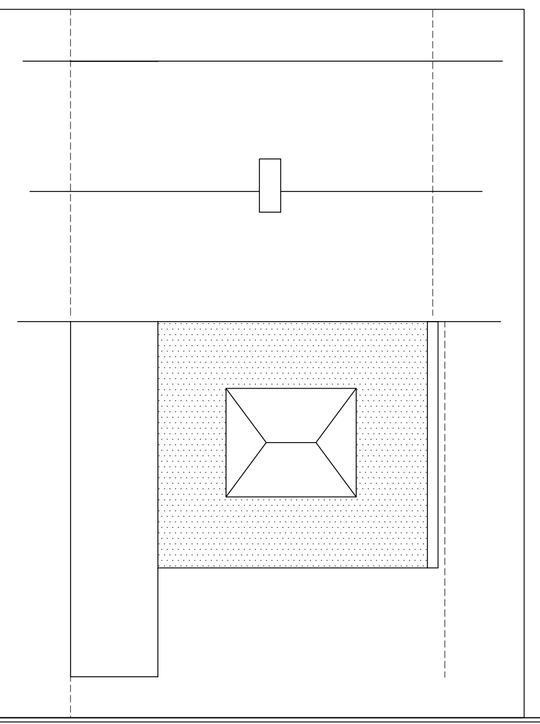

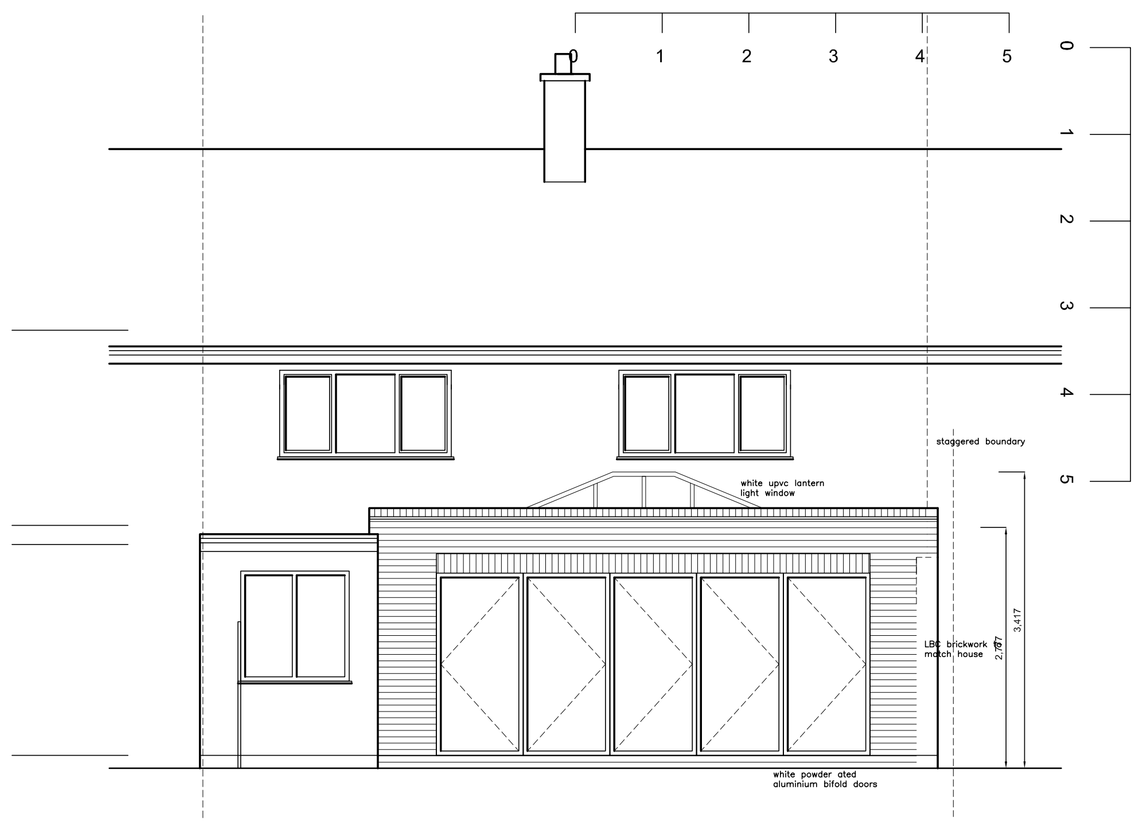

STH WEST ELEVATION

EXISTING PLAN & ELEVATONS 1:100

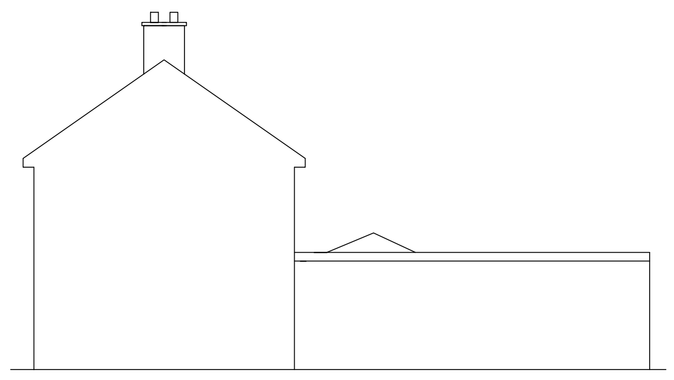

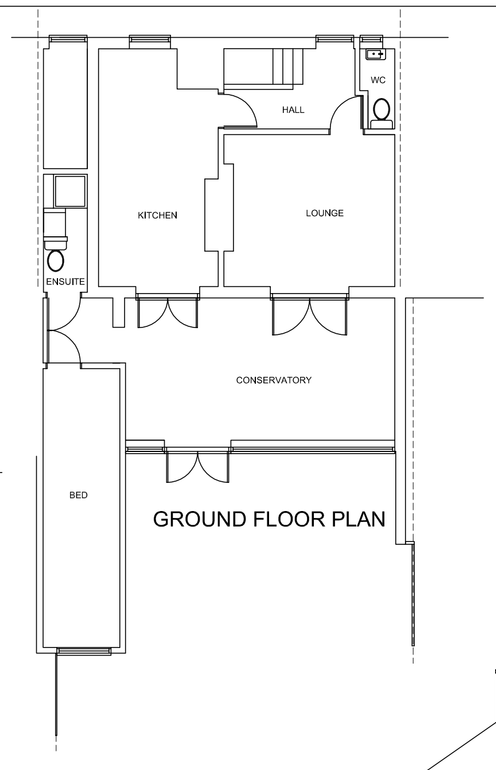

GROUND FLOOR PLAN

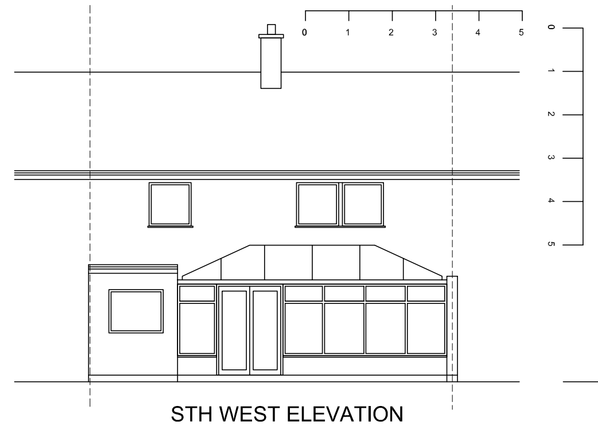

STH WEST ELEVATION

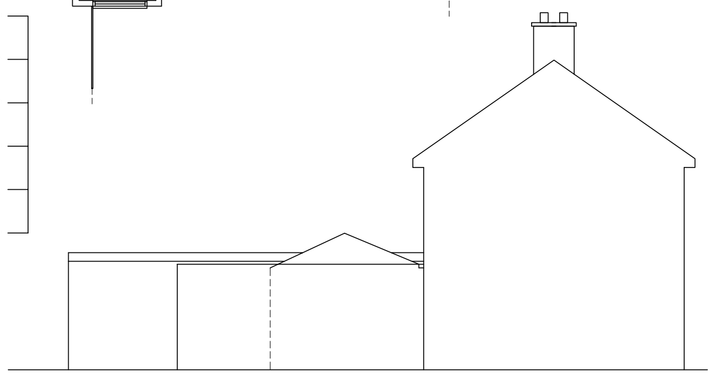

STH EAST ELEVATION

Drawings not to be copied without consent of D Pucknell
Contractor responsible for checking dimensions and angles on site