



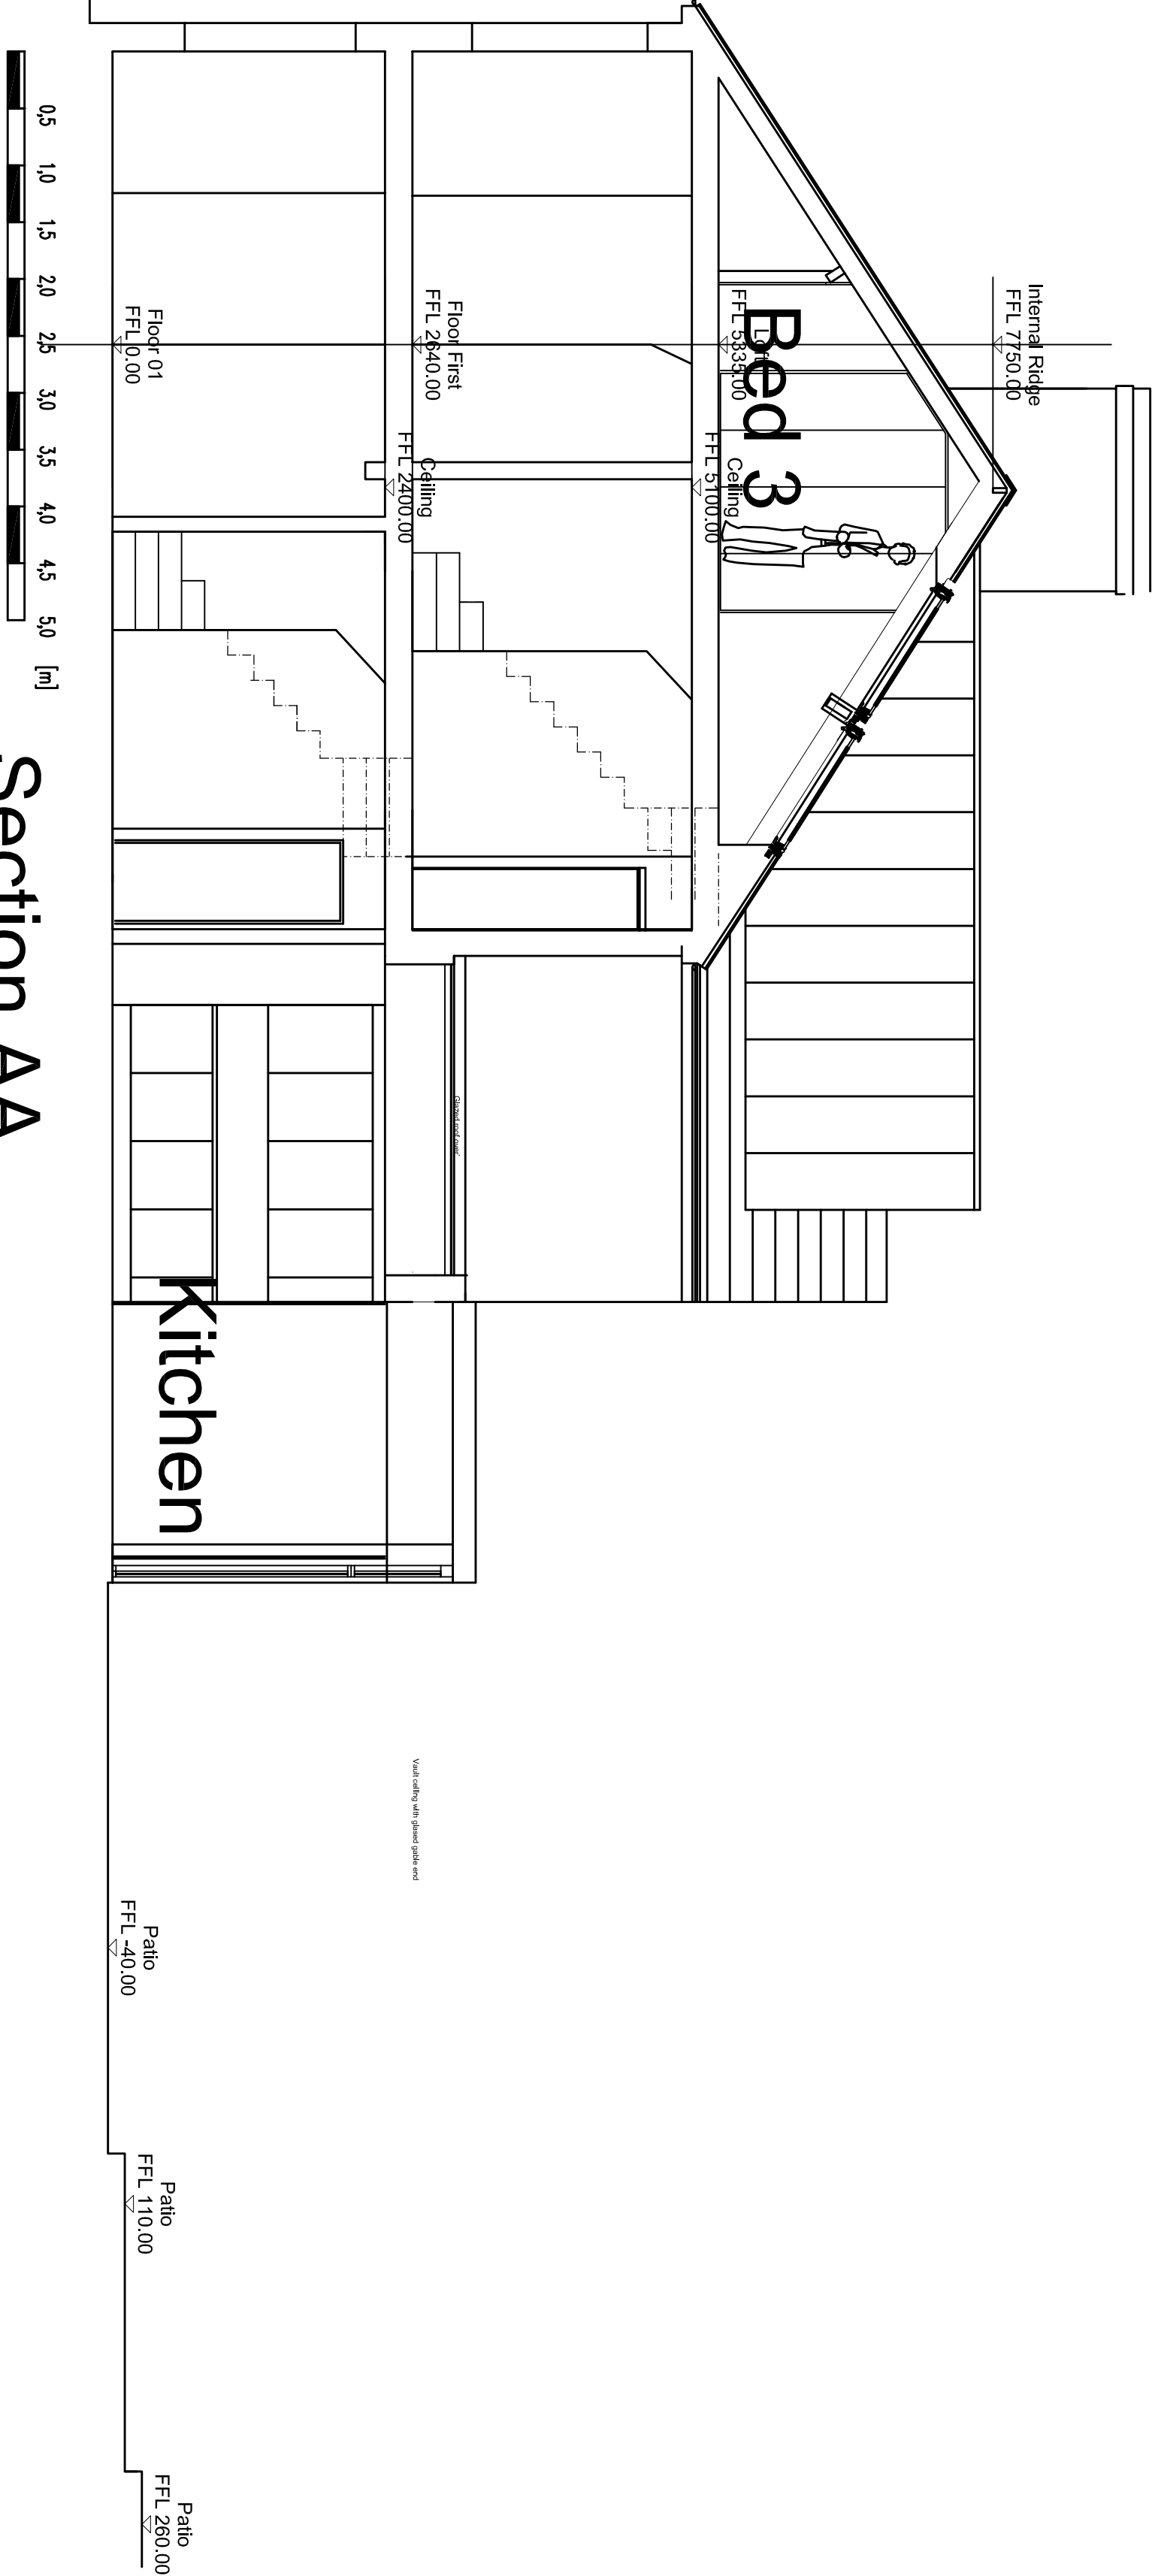

Section AA

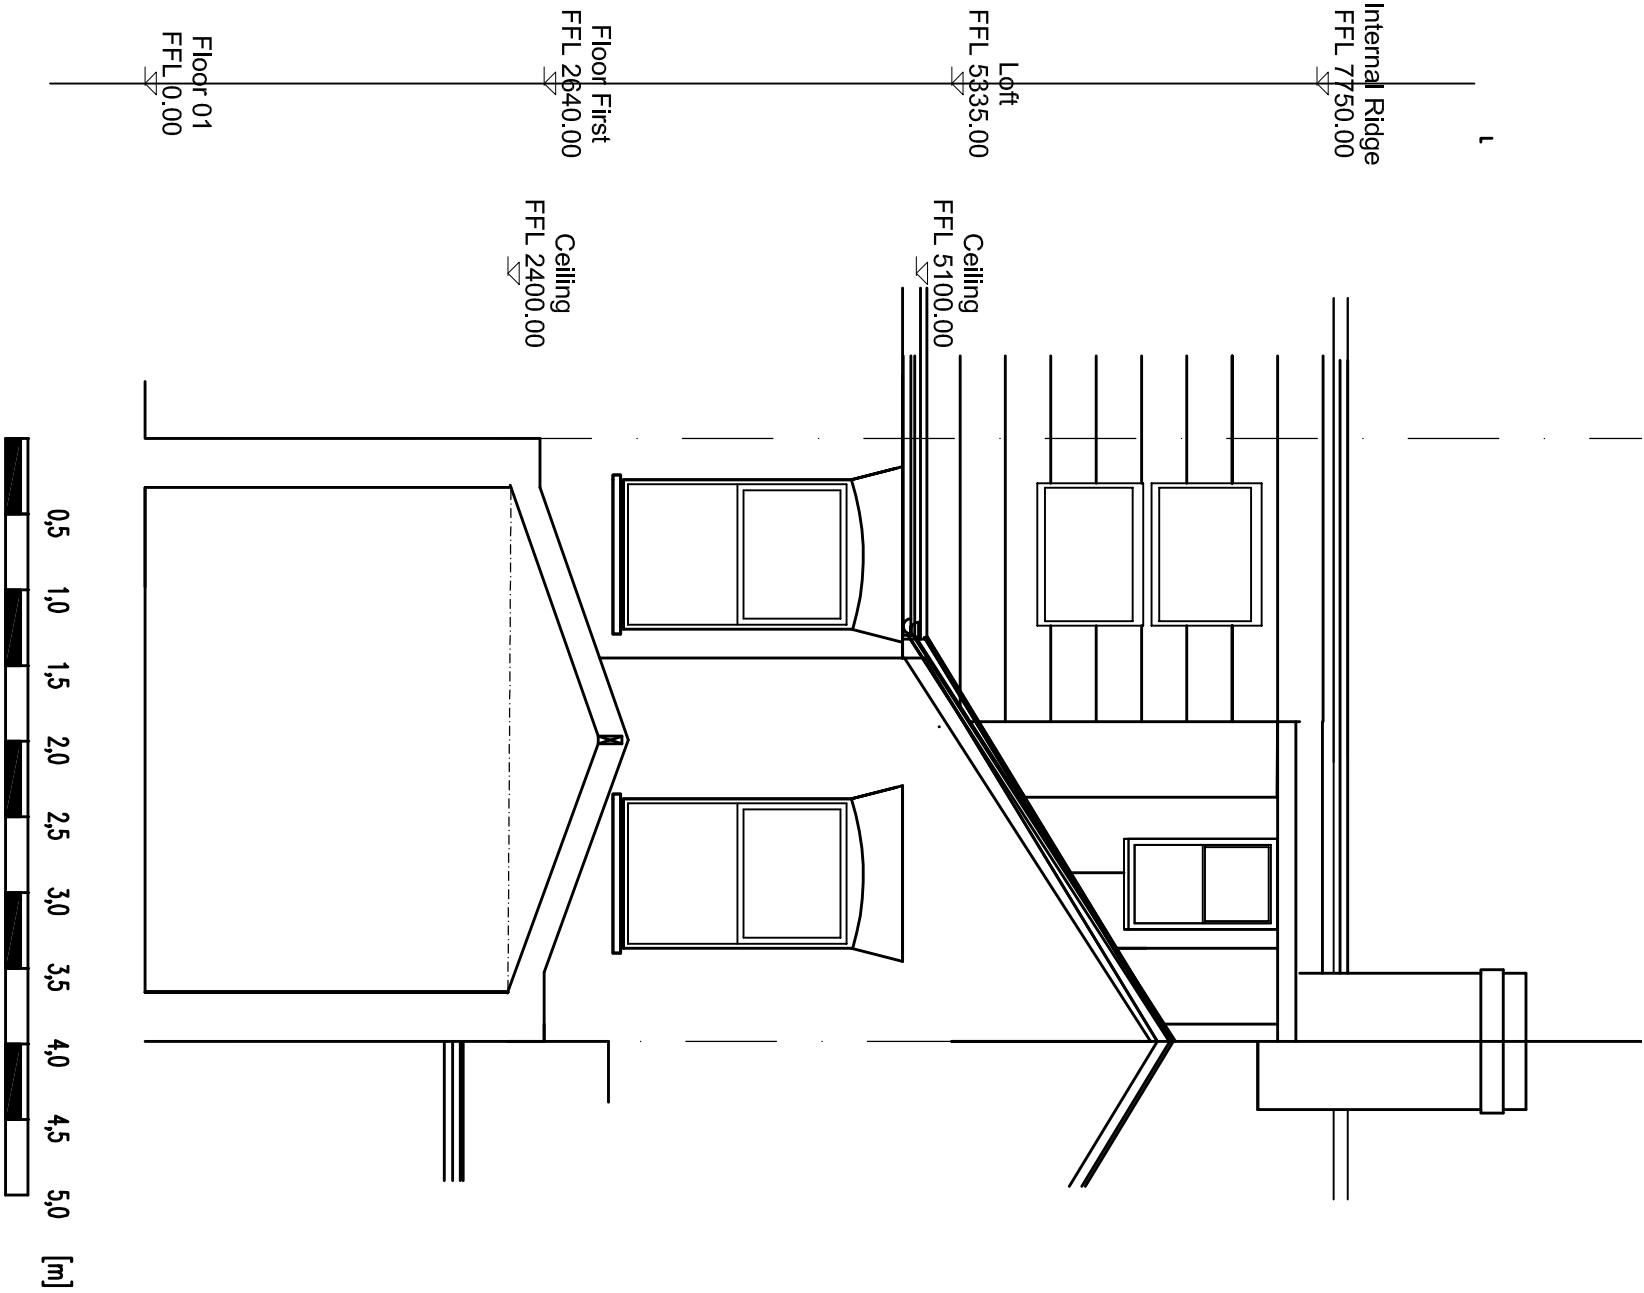

Section BB

REV	DESCRIPTION	DATE	DRAWN	AUTH	REV	DESCRIPTION	DATE	DRAWN	AUTH	Do not scale from the drawing, work to figured dimensions only. All dimensions are to be checked on site. For the avoidance of any doubt, all dimensions are measured to wall structure and not finishes unless otherwise stated.
P03	Submitted for Planning	01.02.2024	ANO	RB						
P04	Levels Added for Planning	13.02.2025	ANO	RB						
P05	Ground Extension reduce by 2850 in depth	01.05.2026	ANO	RB						
Client: 32 Rock Road, Royston, SG8 5EU Project: Extensions to 32 Rock Road Title: Proposed Sections AA and BB Series: (PA) PLANNING Job No: Designer: Zone: Level: Type: Block: Number: Date: 11/01/2025 Scale (A1): 1:50 Drawing No: 24/03 RB A 105 Rev: P 05 Drawn: Reviewed: Auth: Status: PLANNING										