

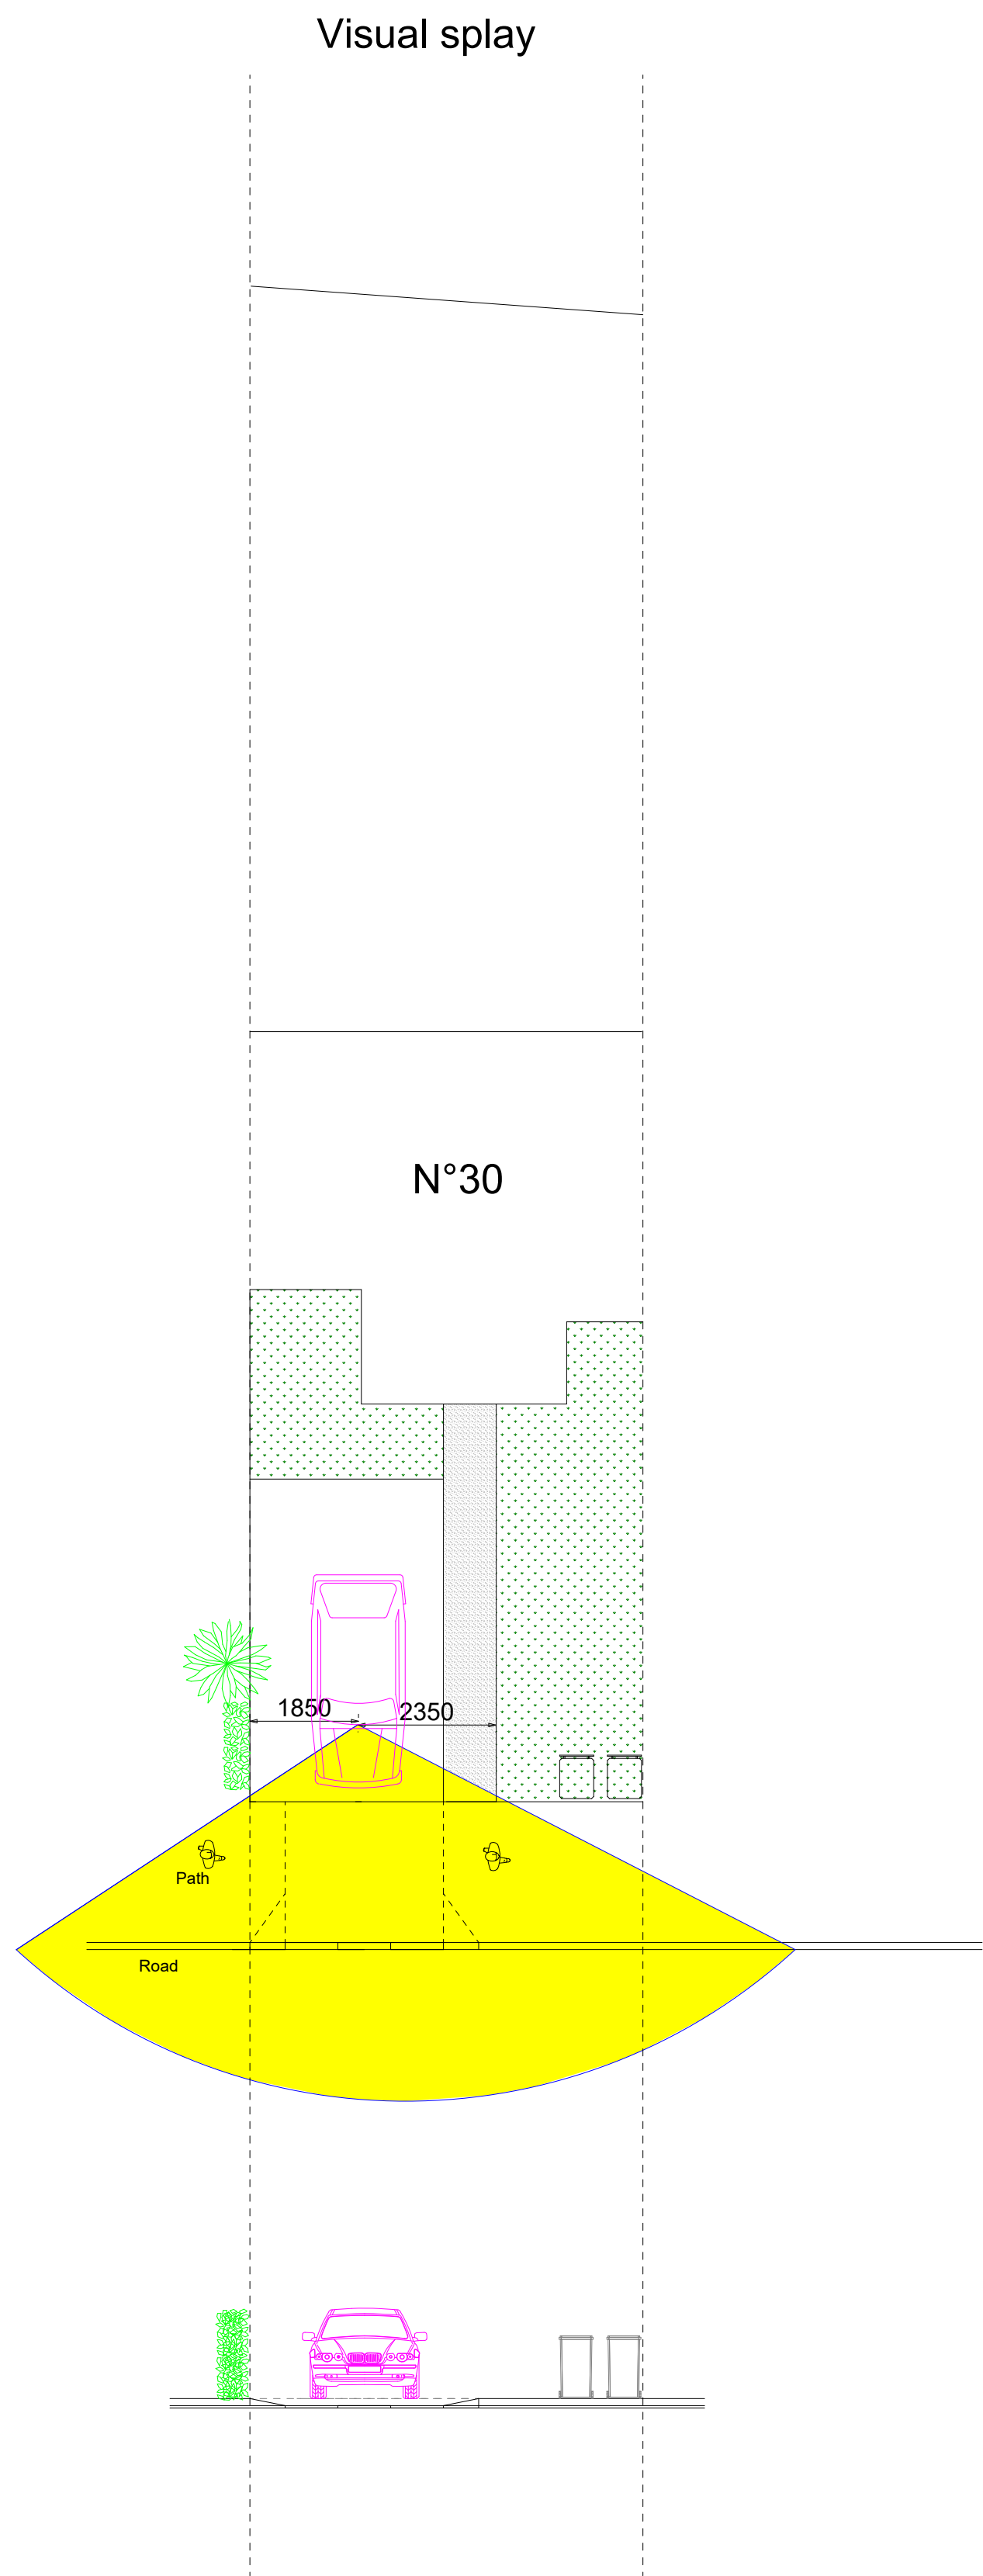


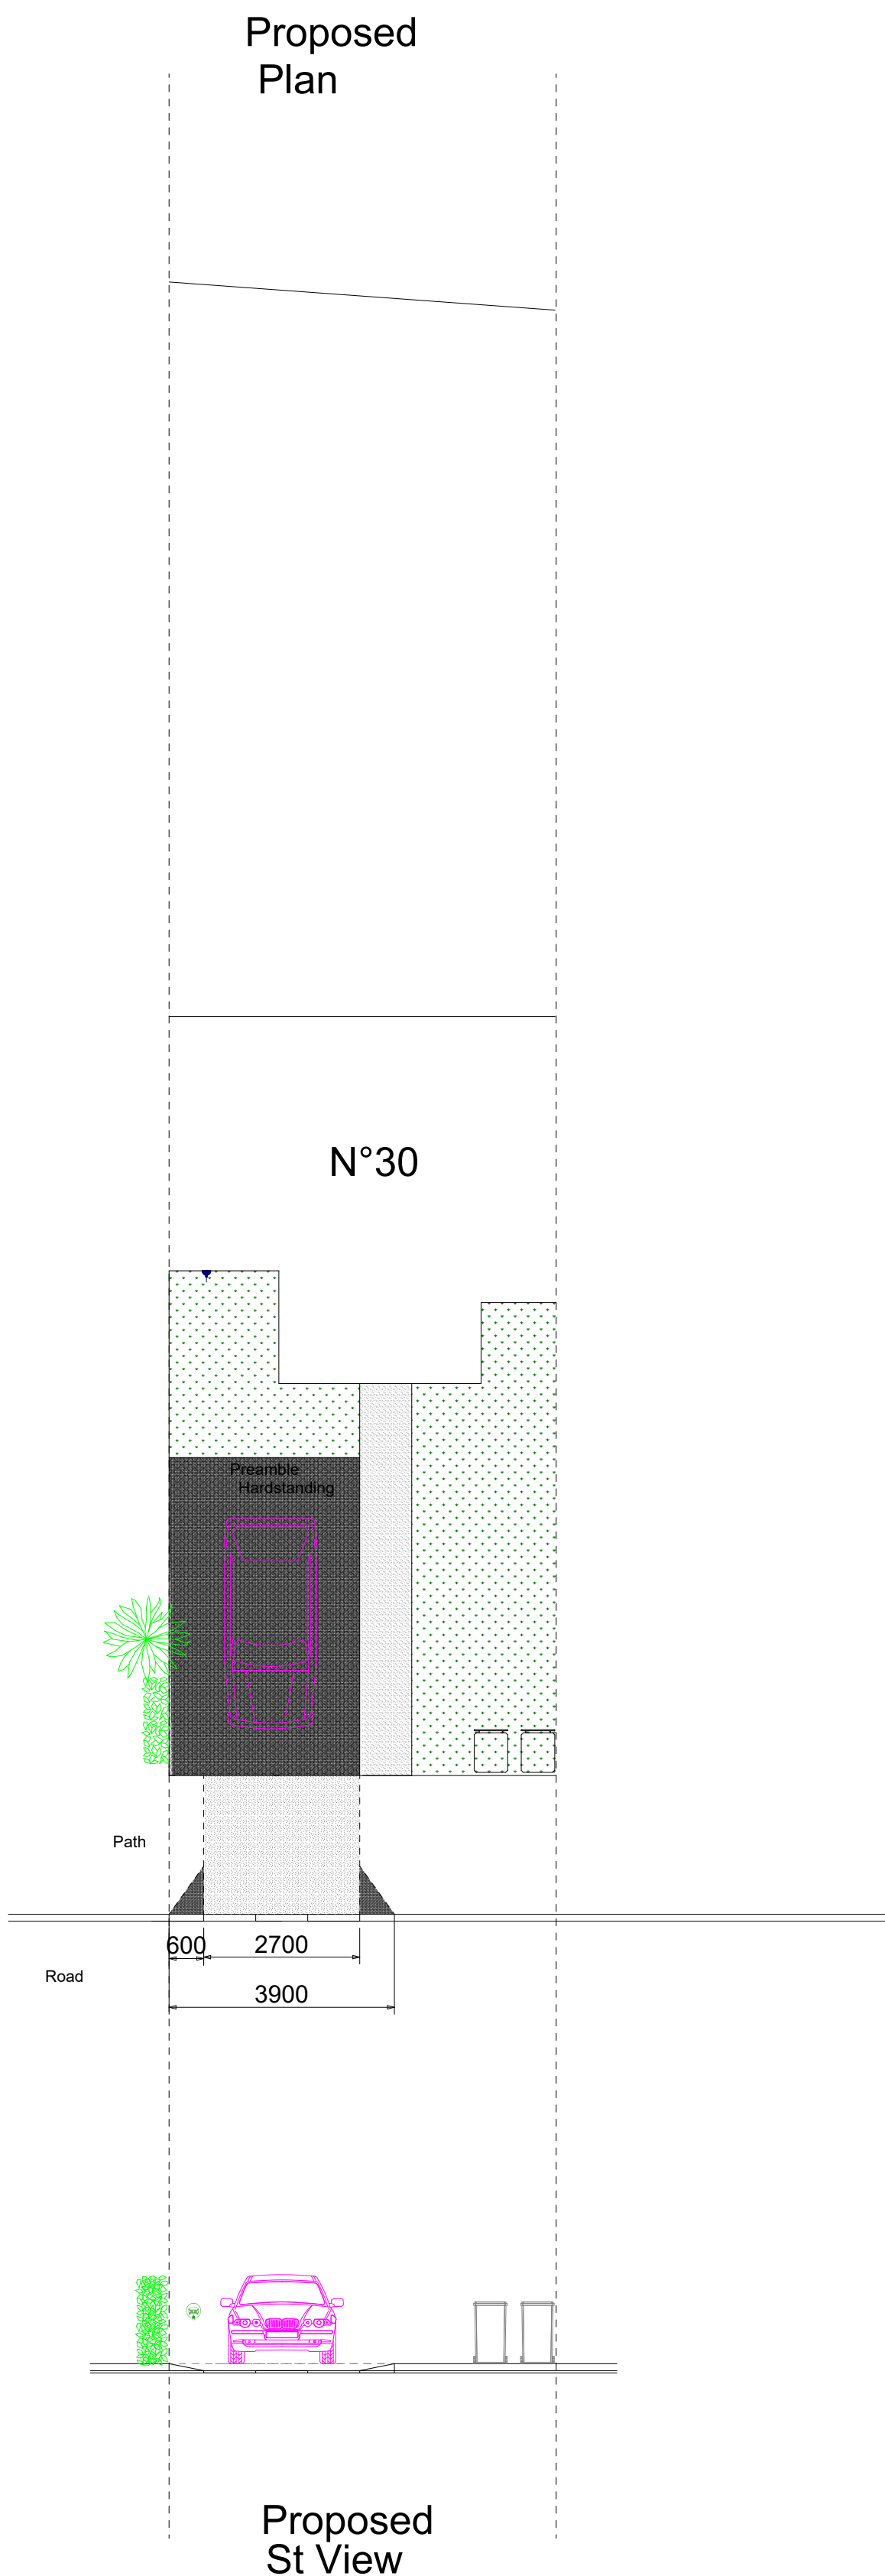

Notes

Preamble
Hardstanding

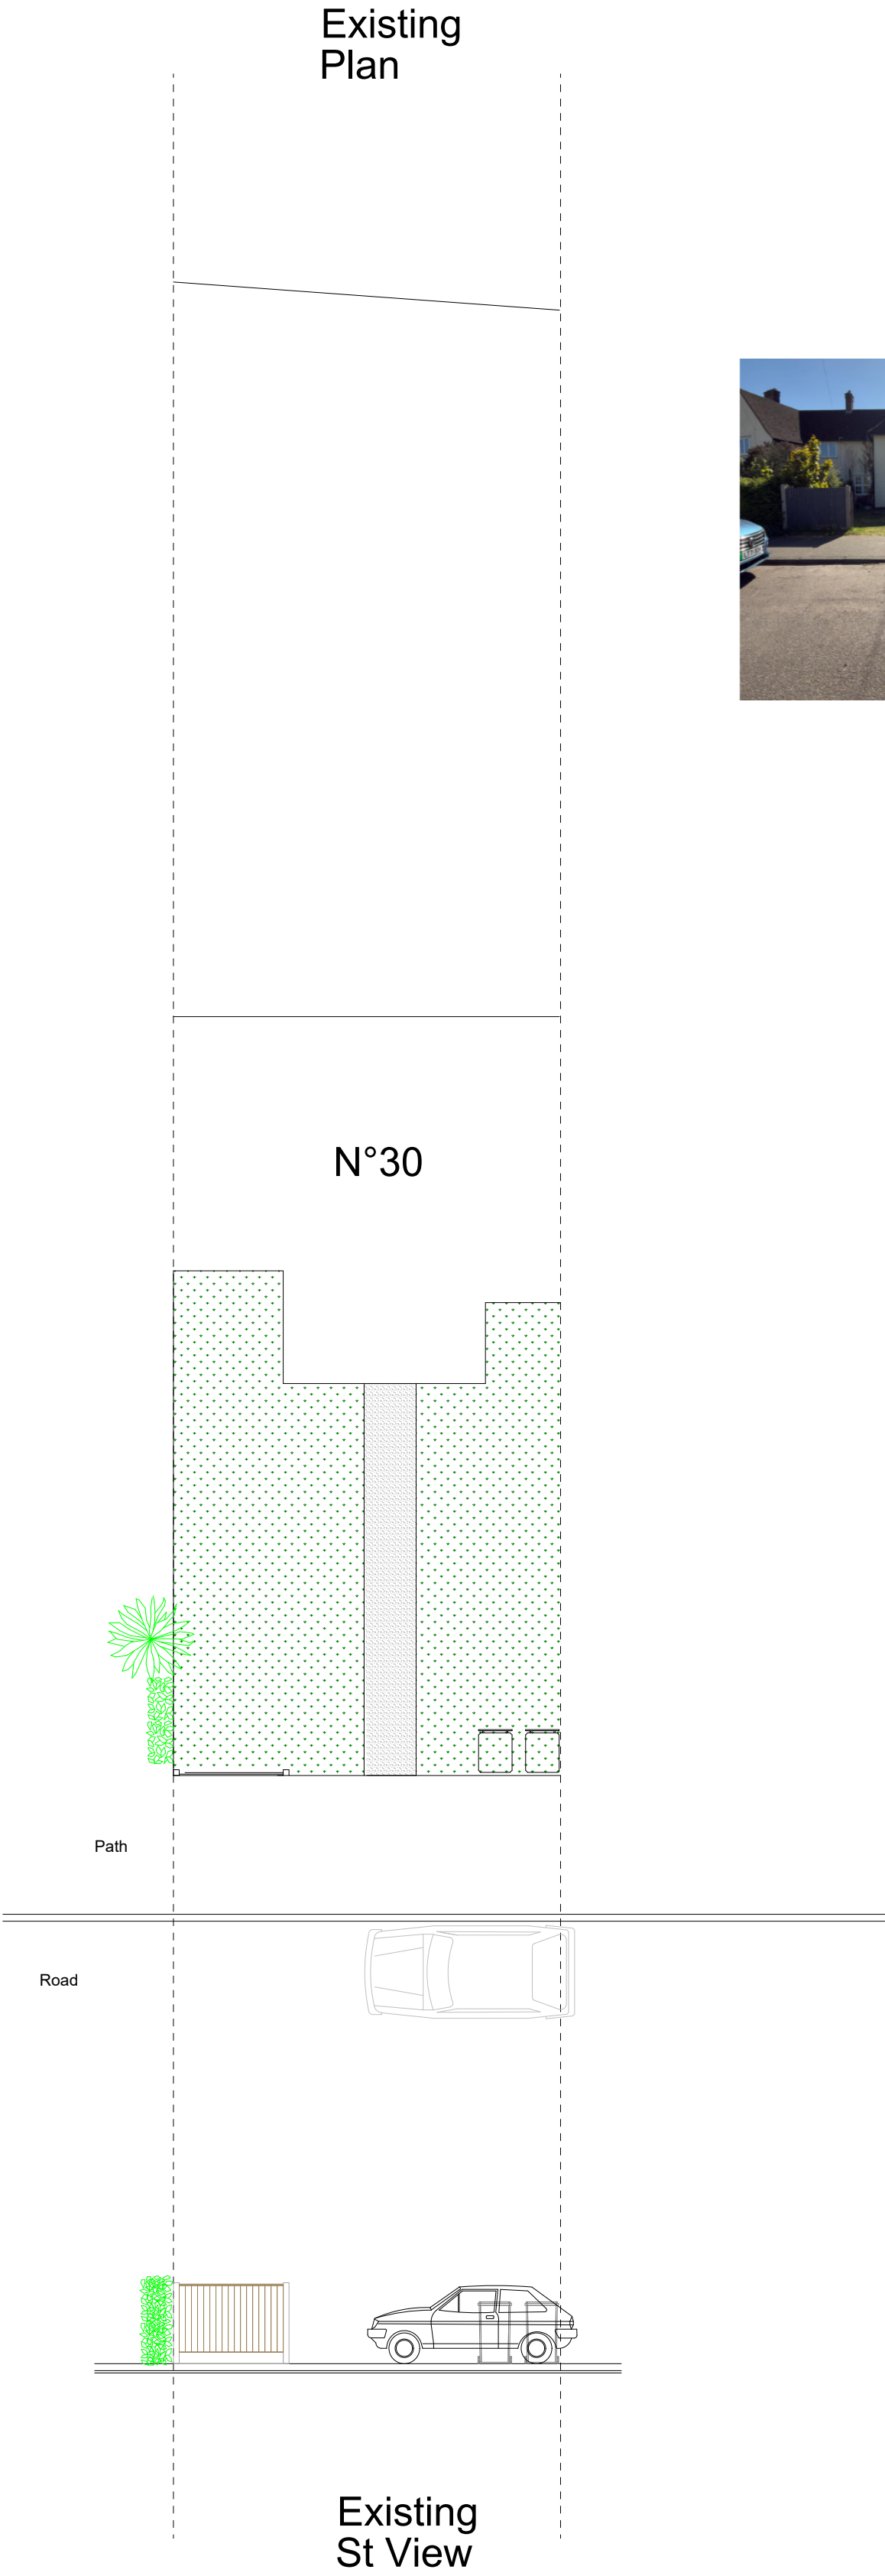

Rev B

Drop My Kerb UK

Drop Kerb Planning Services

Project Drop kerb and Hardstanding
with EV point

30 Jackmans Place
SG6 1RH

Drawing Title
Planning
Existing and Proposed
Client

R Ward

Drawing No.

001

Date

April 2026

Drawn by

D Black


Scale

1:100

Checked by

D Black

Page Size - A1

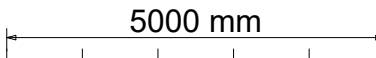

Drop My Kerb UK
Tel: 02031314207
Mob: 07986229016
E: dropmykerb@yahoo.com