
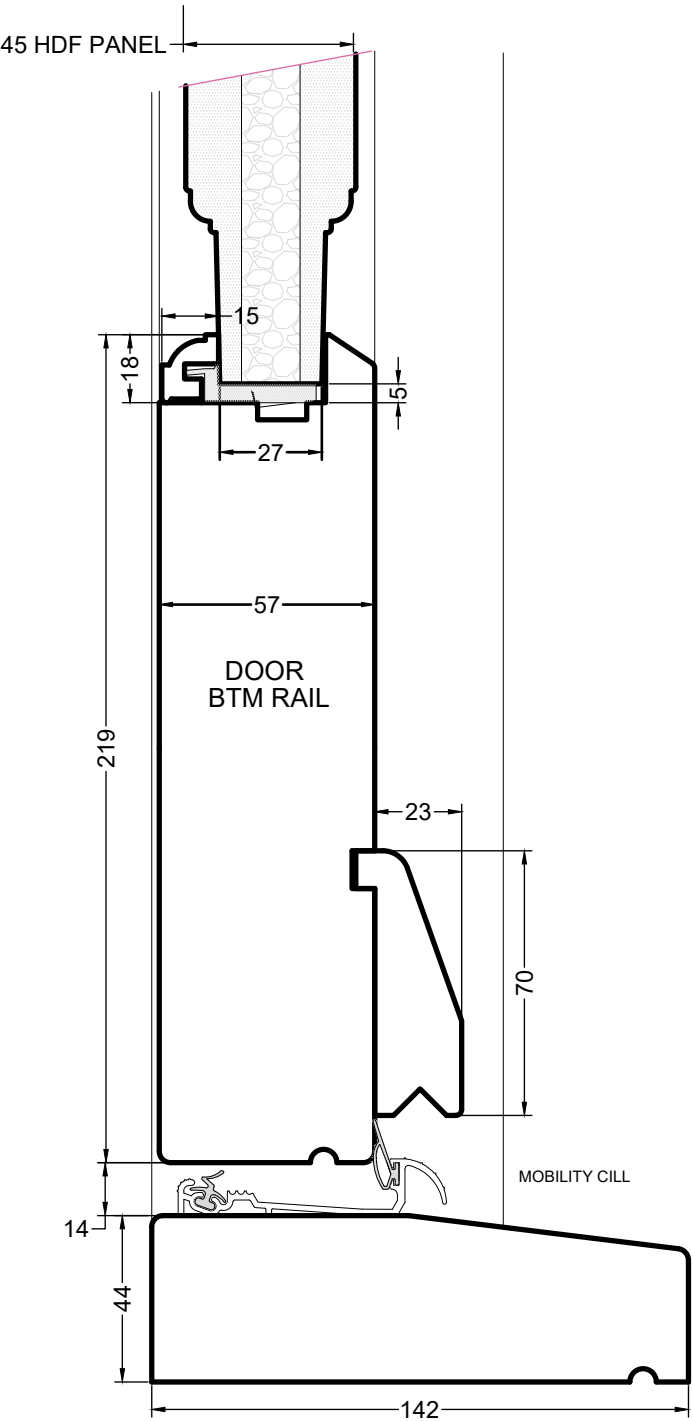
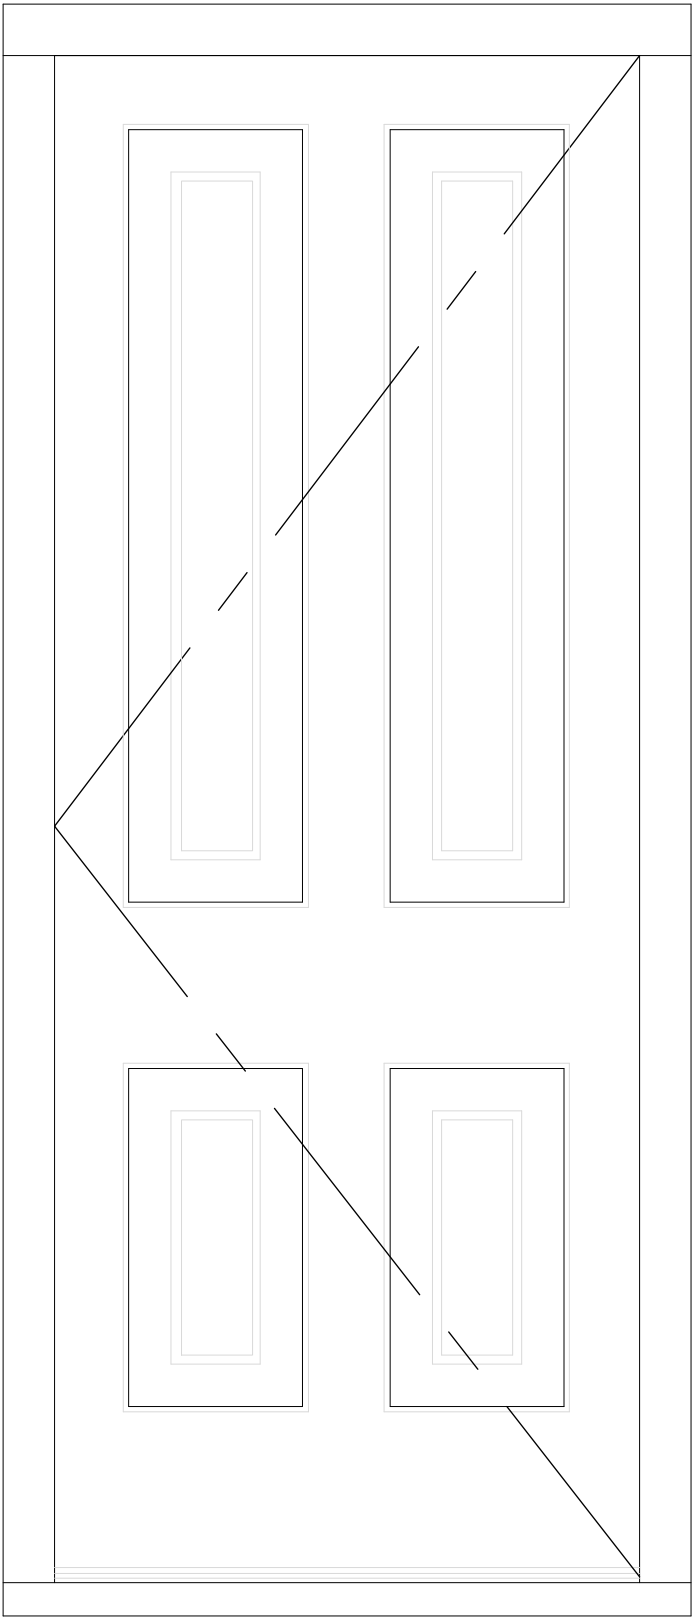
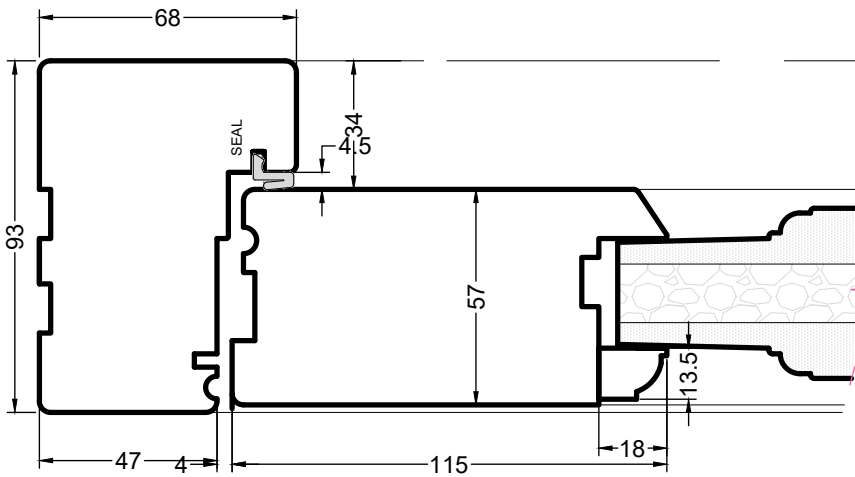




1:2 HEAD DETAIL

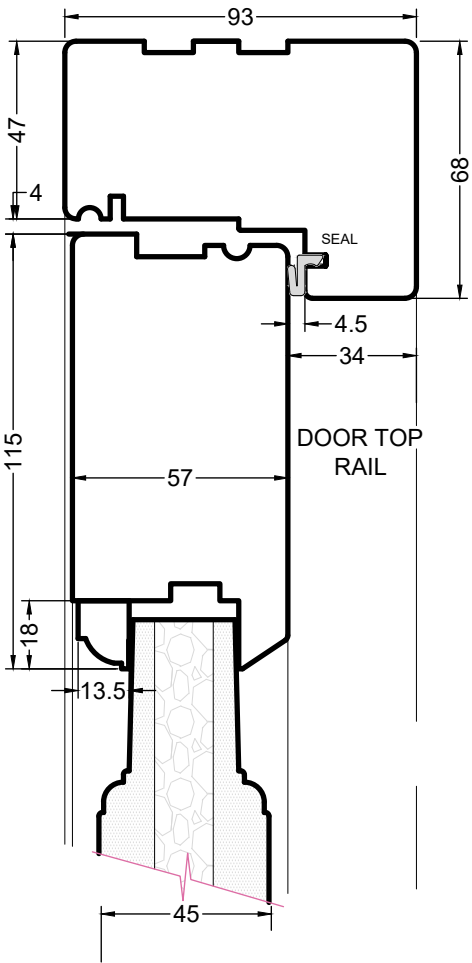

1:2 JAMB DETAIL

1:10 DOOR ELEVATION

1:2 CILL DETAIL

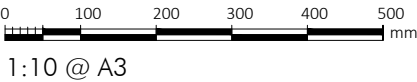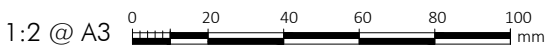

NEIL GASKELL ARCHITECTS	Project	PROPOSED REPLACEMENT DOOR		Drawing DOOR DETAIL	
	Address	31 HITCHIN STREET BALDOCK	Drawing Number BGU-700	Scale 1:10 & 1:2	Date JUN 25